




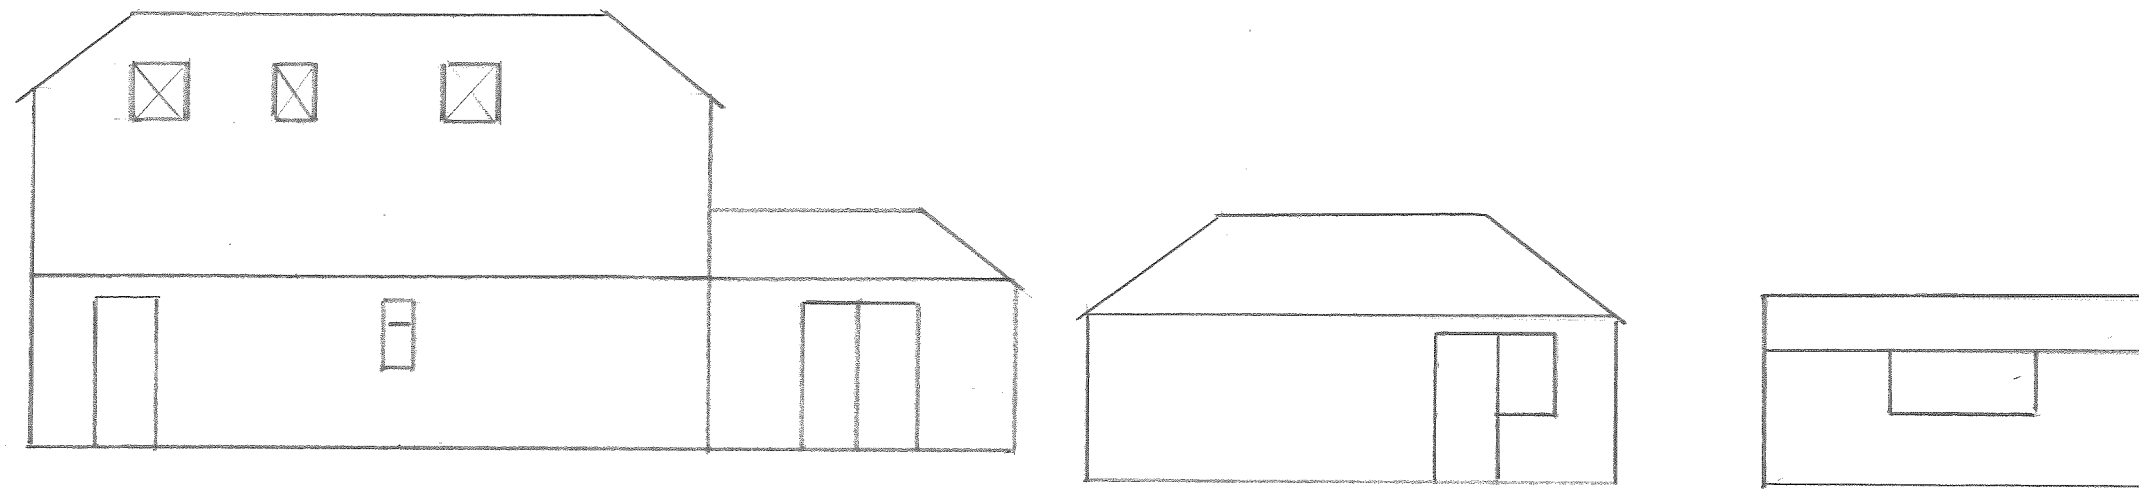

NORTH ELEVATION
AS EXISTING

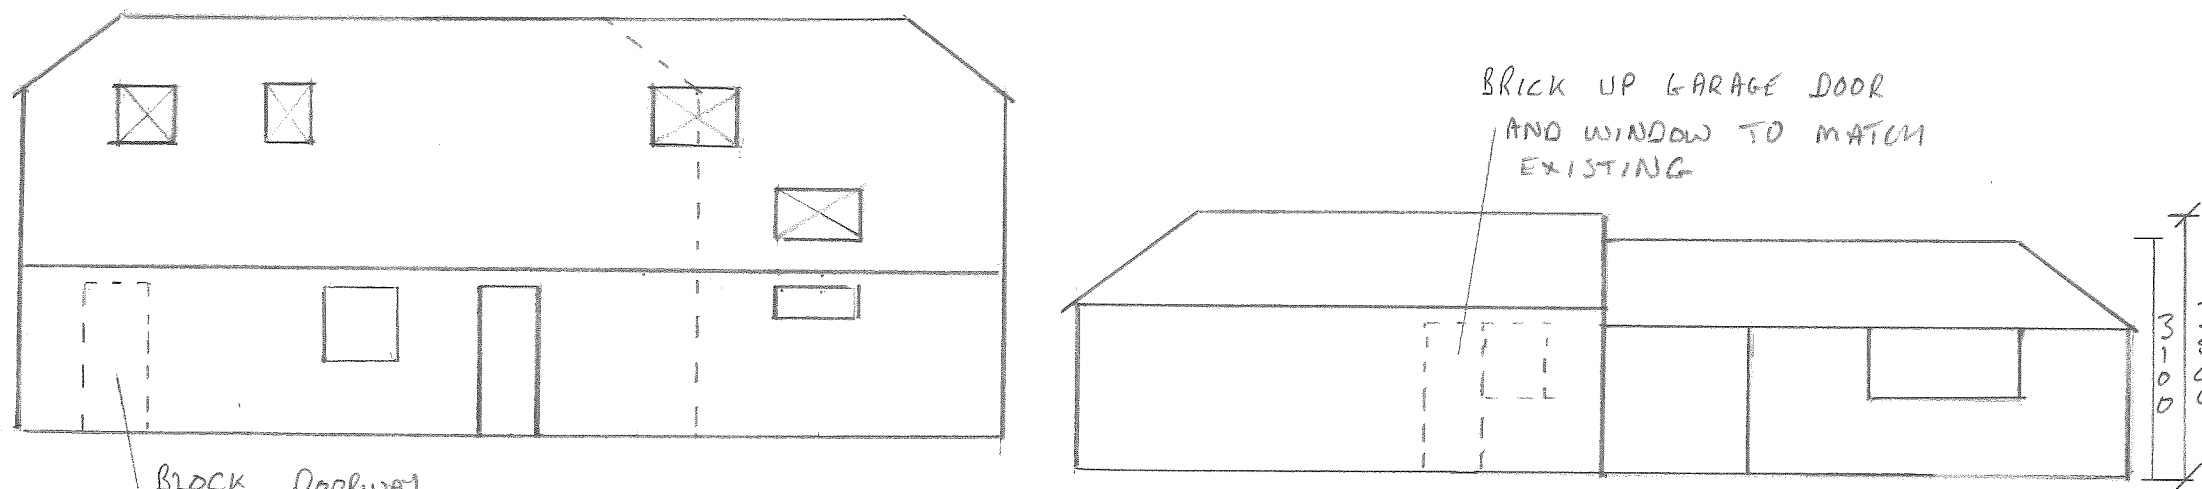

NORTH ELEVATION
AS PROPOSED

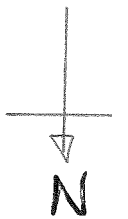

S BARAKY LANE
FERRING

SCALE 1:100

DRWG. NO 3