




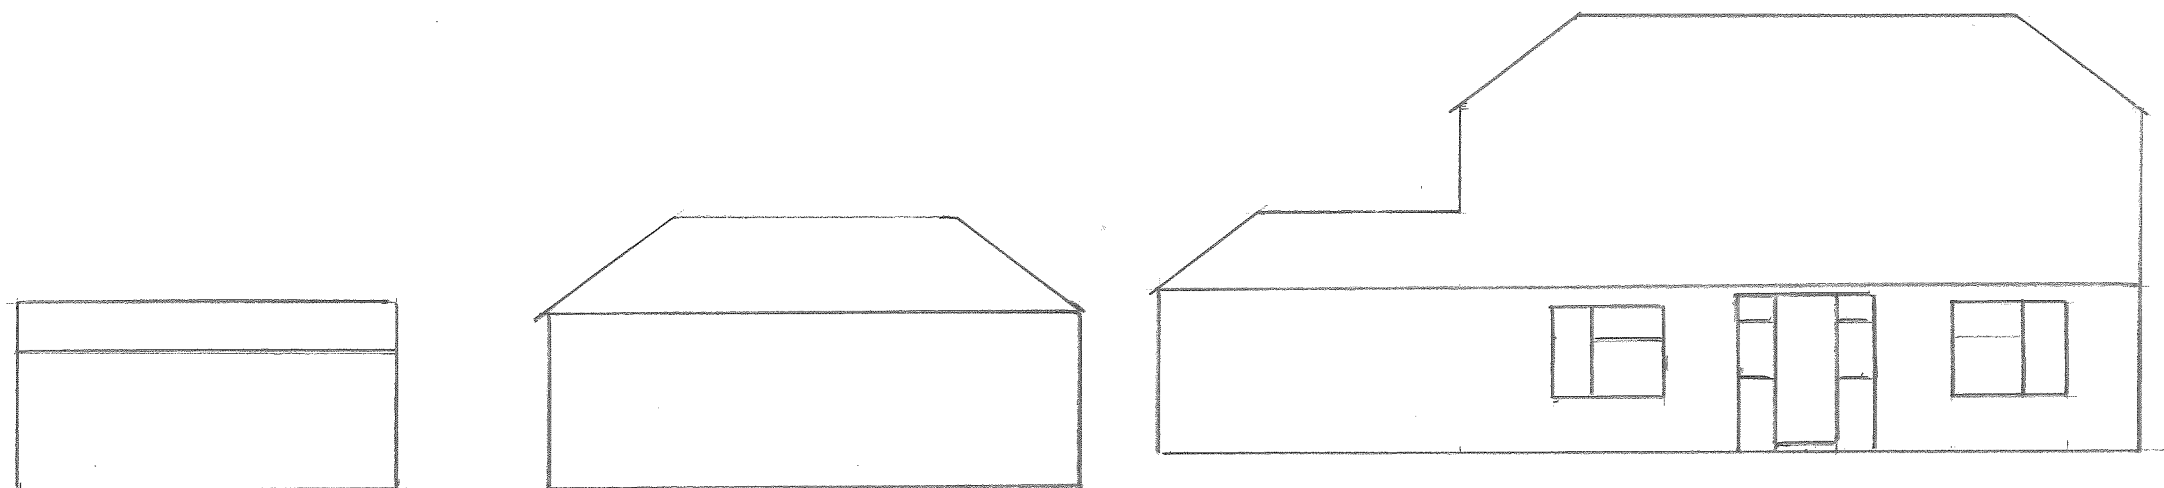

SOUTH ELEVATION
AS EXISTING

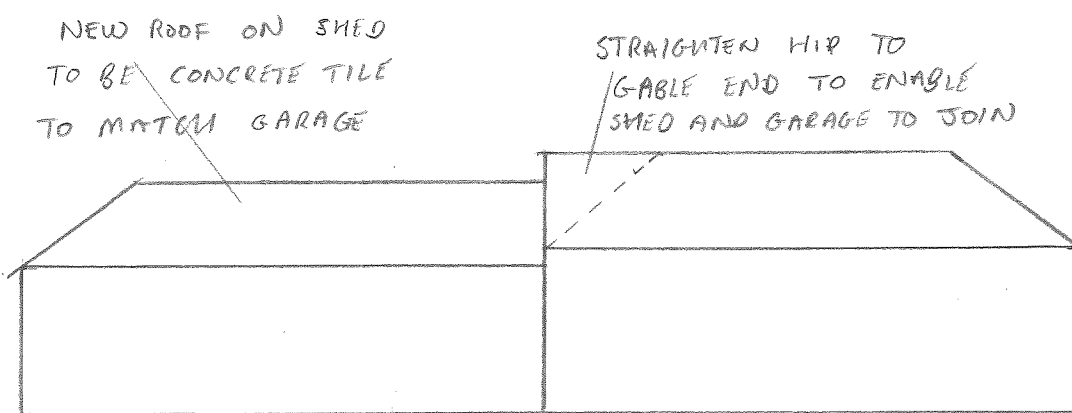

SOUTH ELEVATION
AS PROPOSED

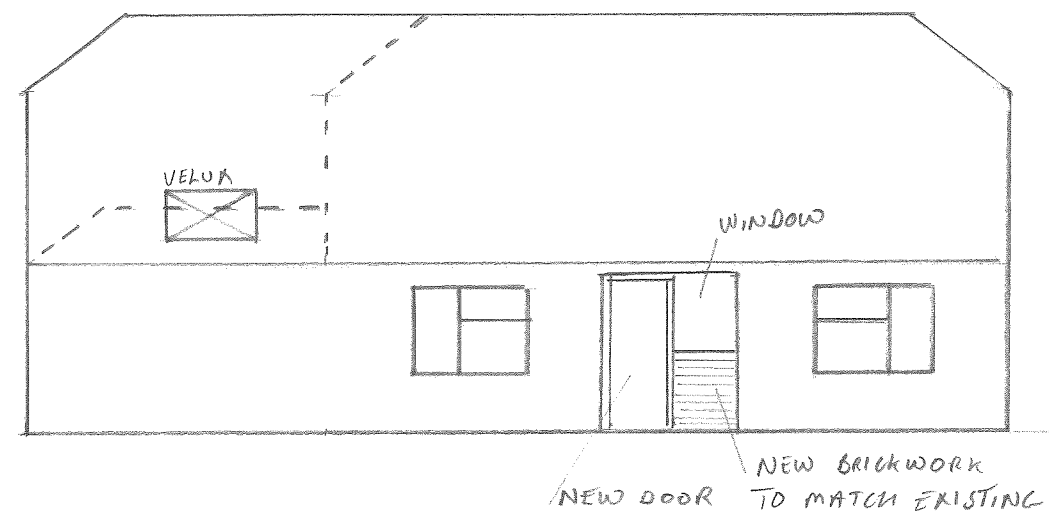

5 BARBARY LANE
FERRING

SCALE 1:100

DRWG NO 2