


1:100 @ A1




WEST (FRONT)

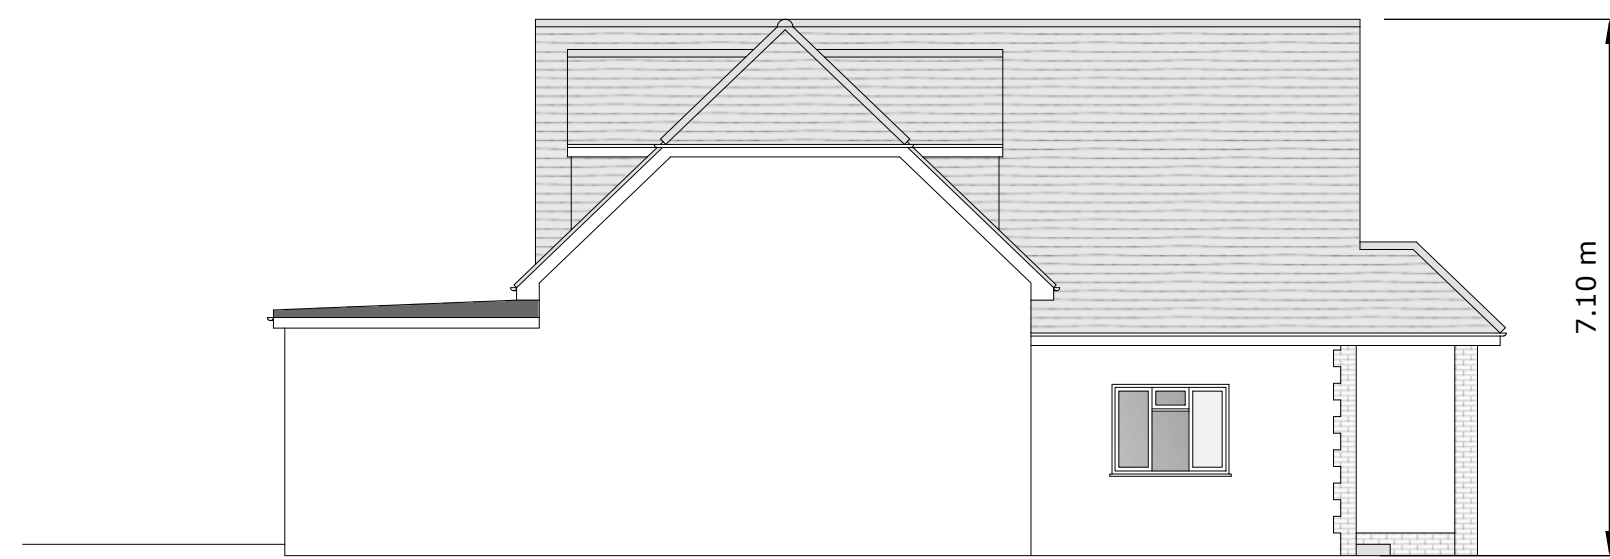


NORTH (SIDE)




EAST (REAR)

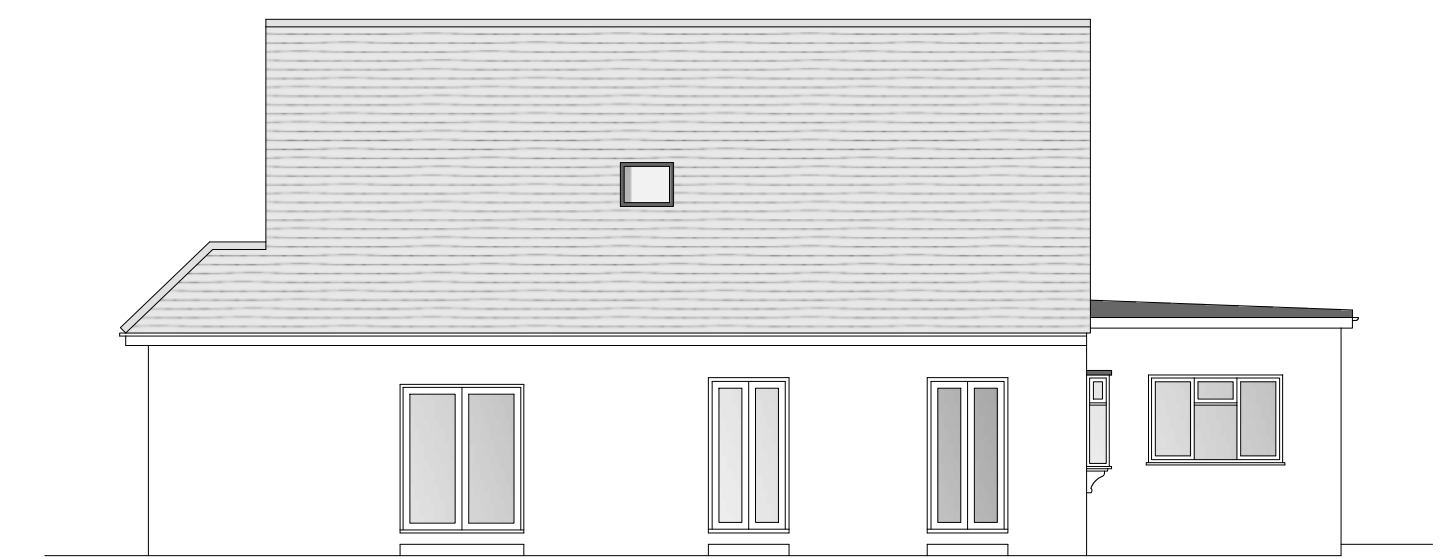

SOUTH (SIDE)


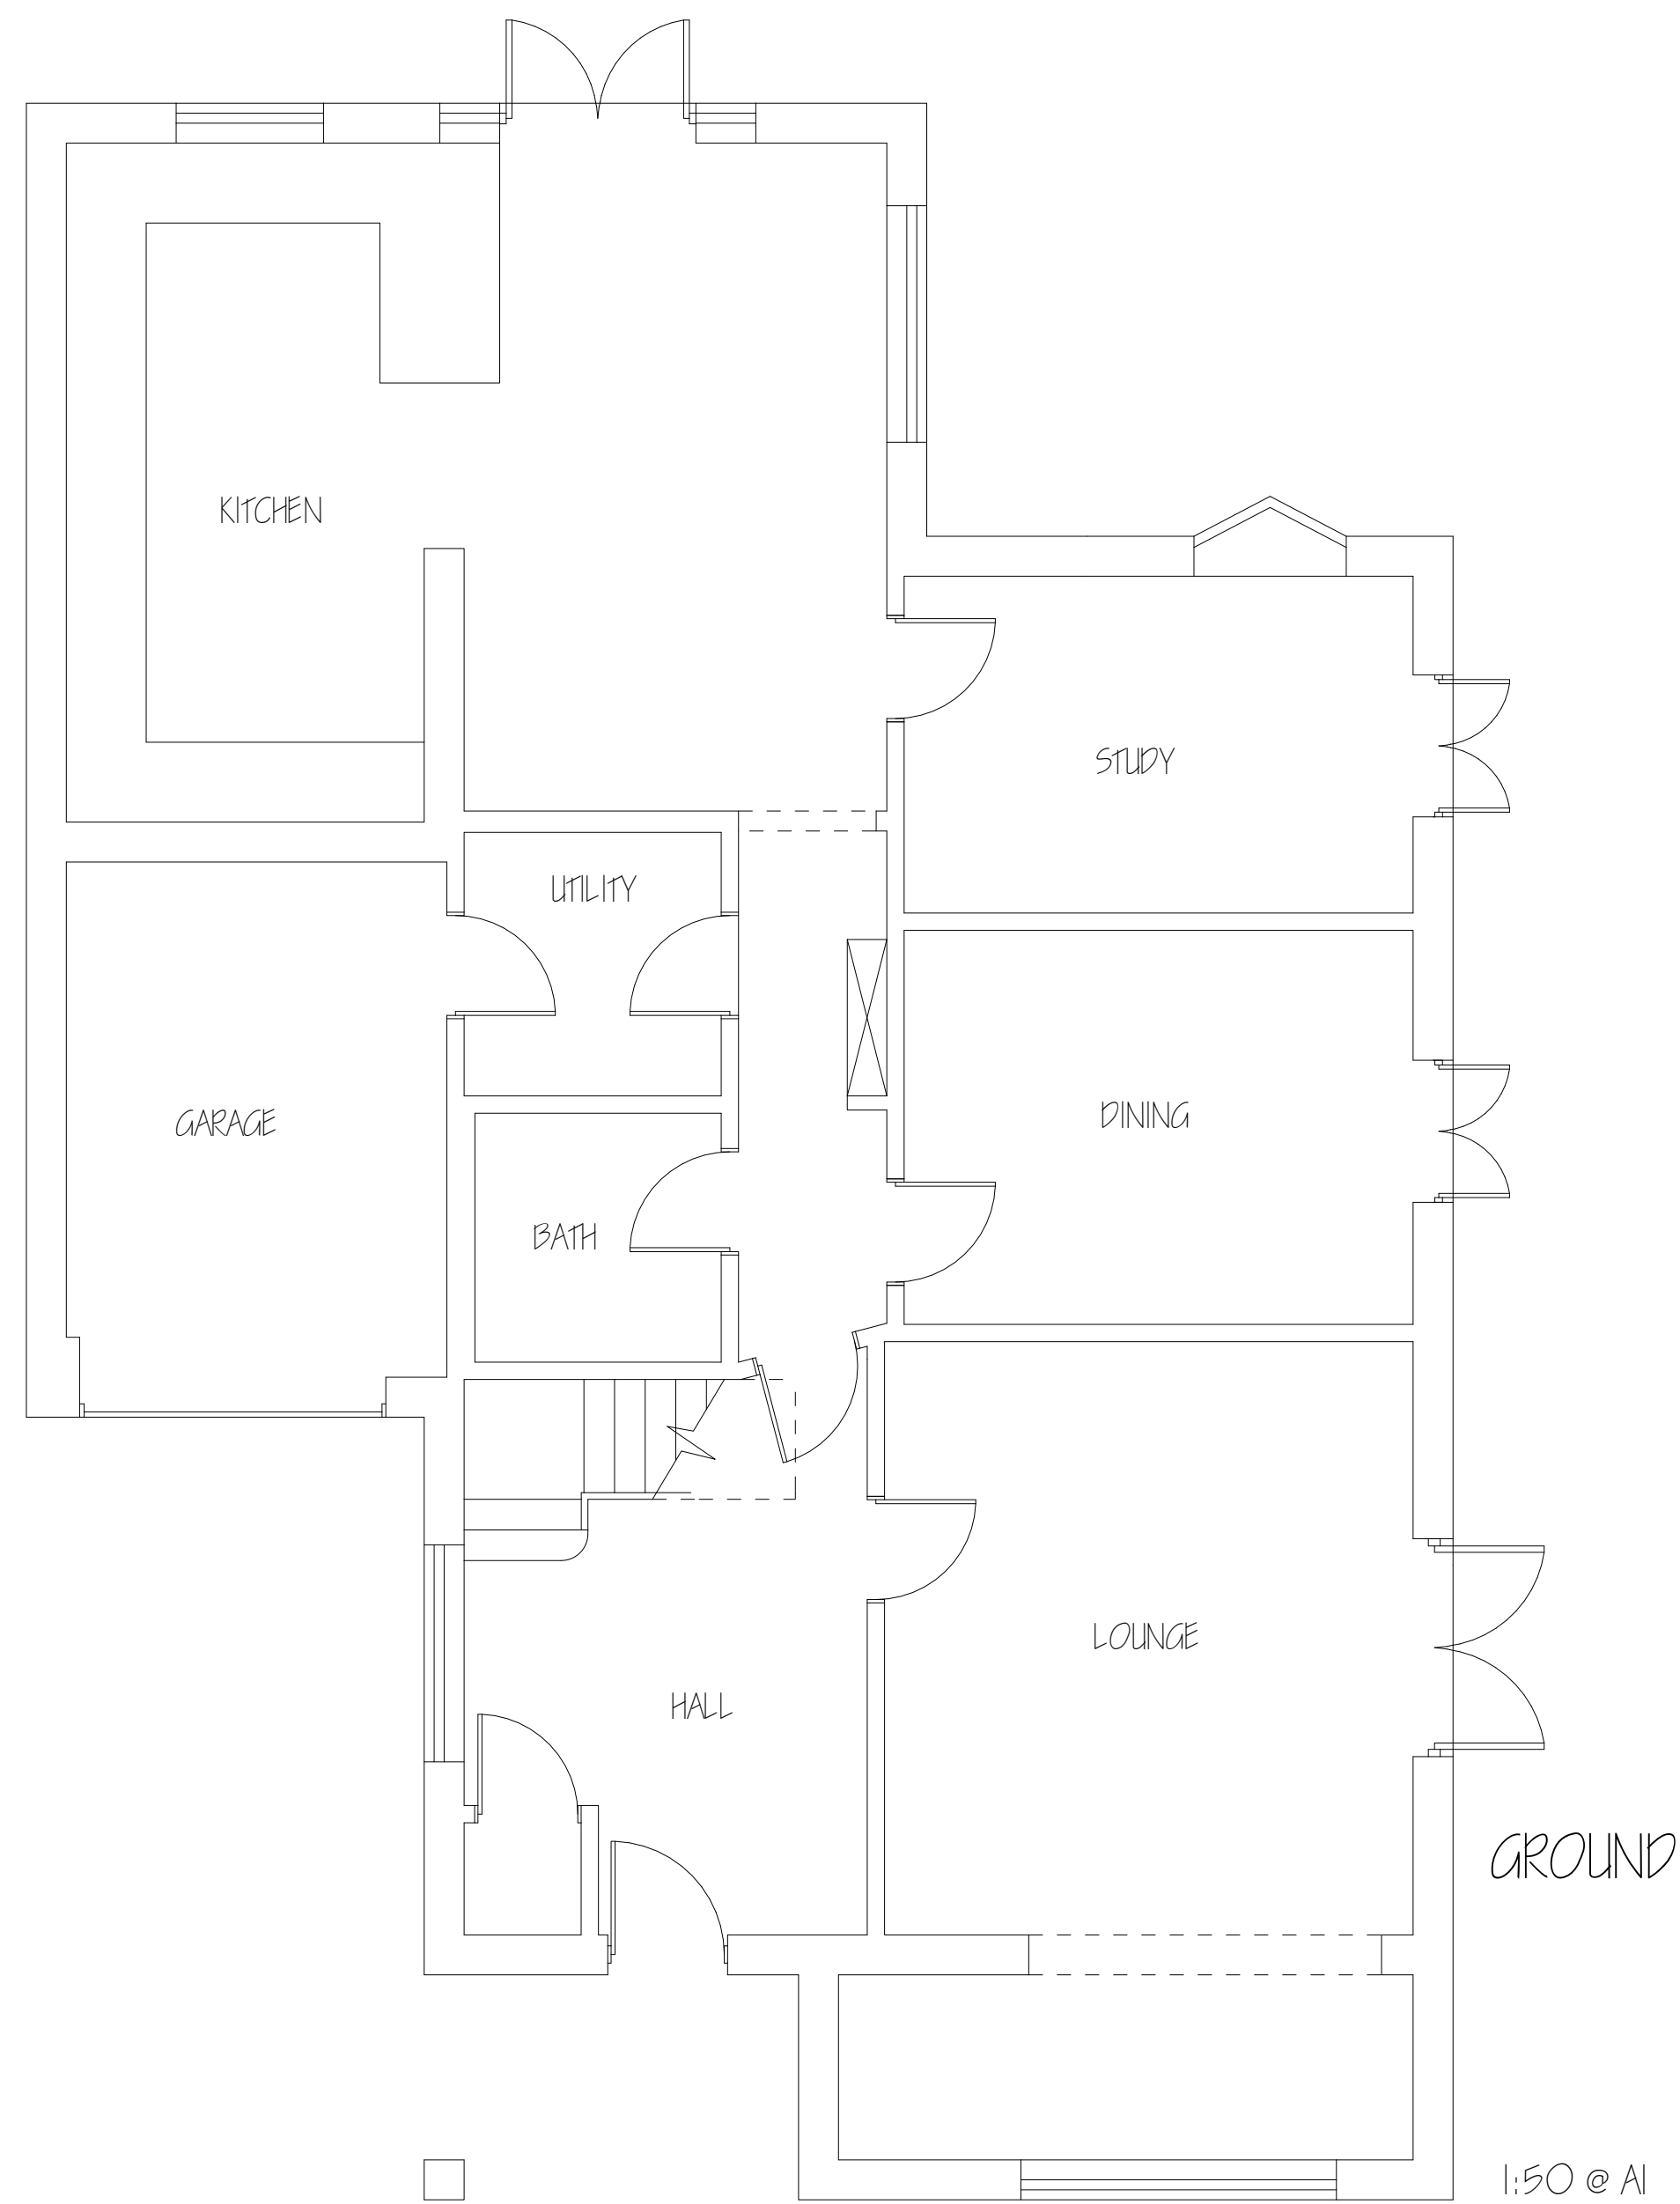


1:50 @ A1

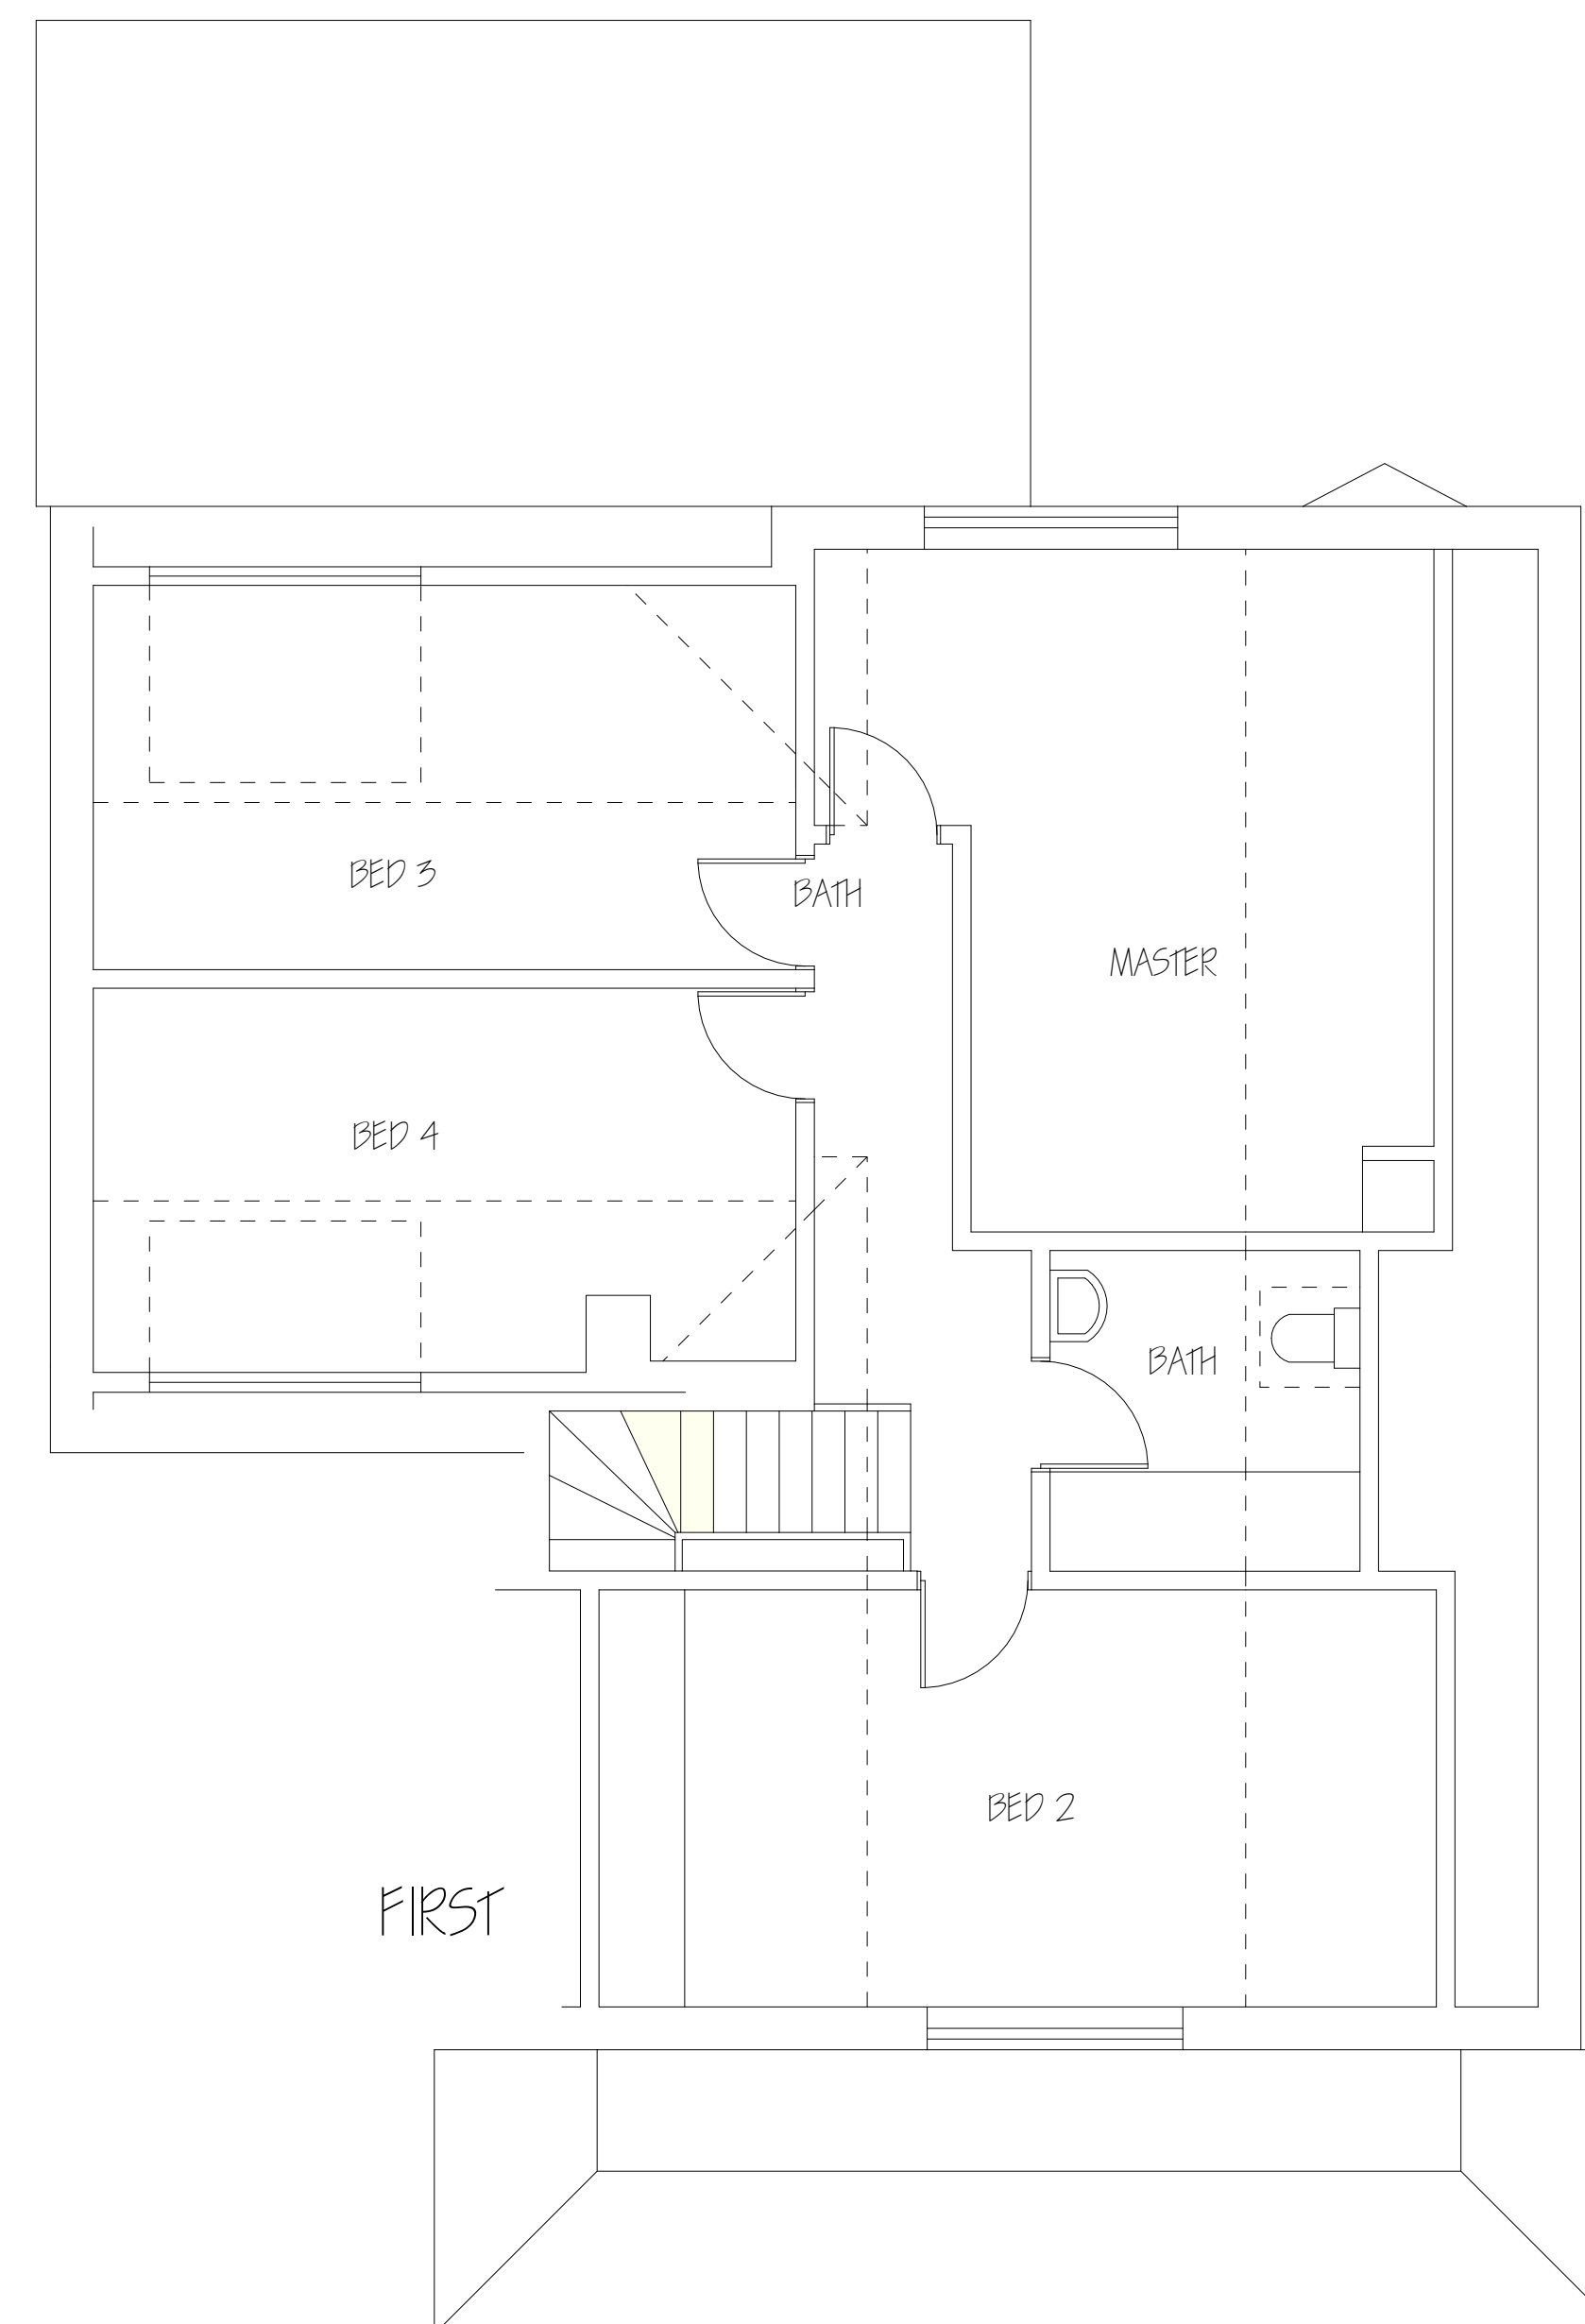

1:50 @ A1

ROOF PLAN 1:100 @ A1

 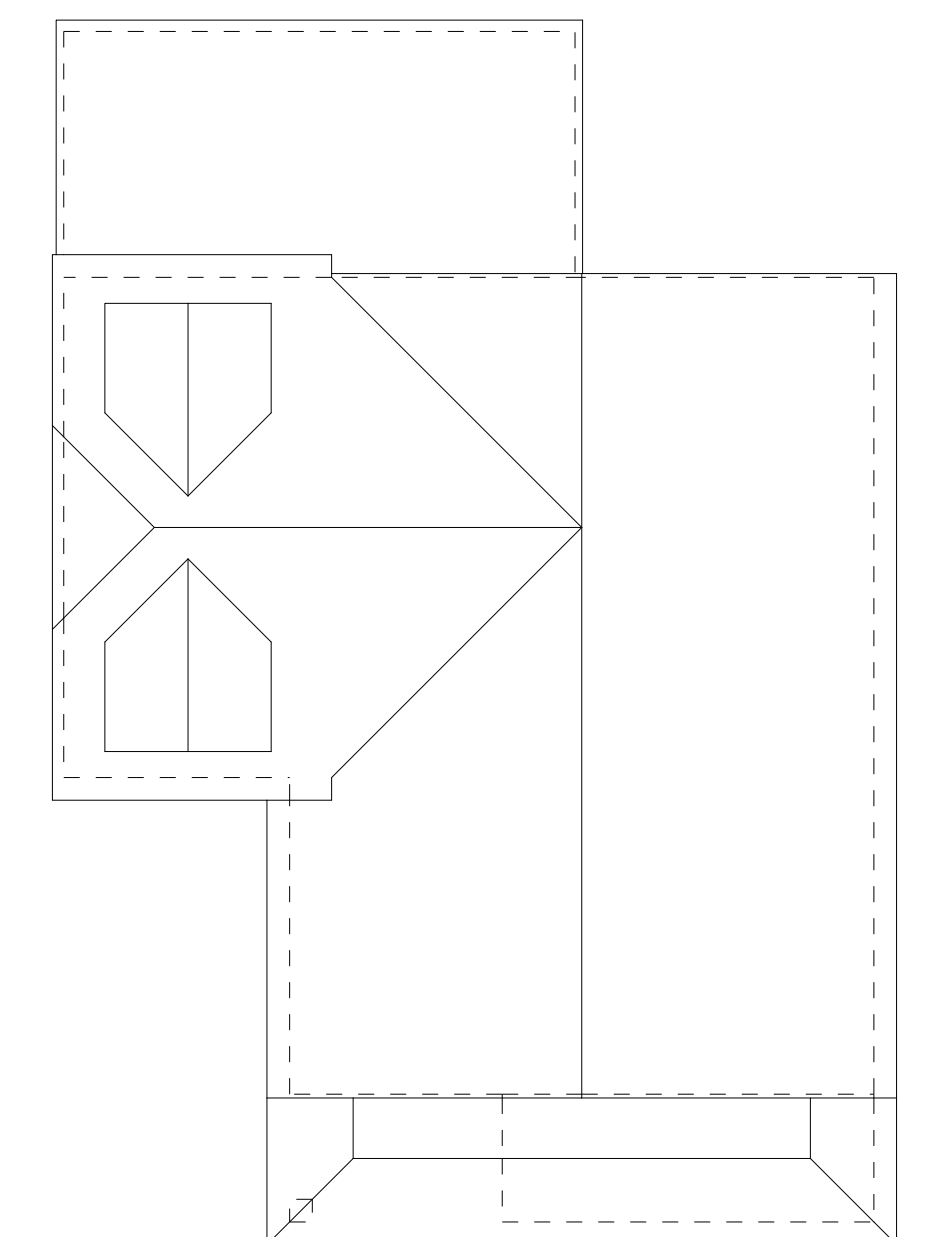

PROPOSED EXTENSION AND LOFT WORKS at 14 FERRING CLOSE, FERRING, BN12 5QT

DRAWING: EXISTING PLANS AND ELEVATIONS

SCALE: 1:100 and 1:50 as marked

DATE: 19/ 03/ 2022

DRWG No: DS/ GHIBALDAN/ 01

1:50 @ A1 paper size 0 1 2 3m
1:100 @ A1 paper size 0 1 2 3 4 5m