



1:100 @ A1

MATERIALS:
White rendered walls + cedar cladding
Grey doors/ windows
Grey tile roof

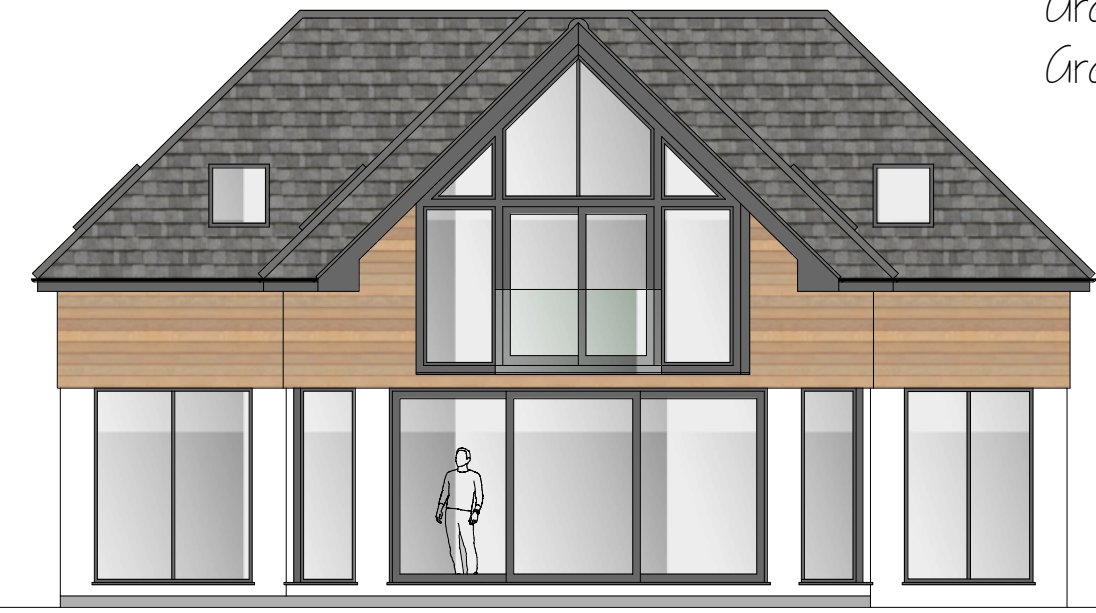


WEST (FRONT)

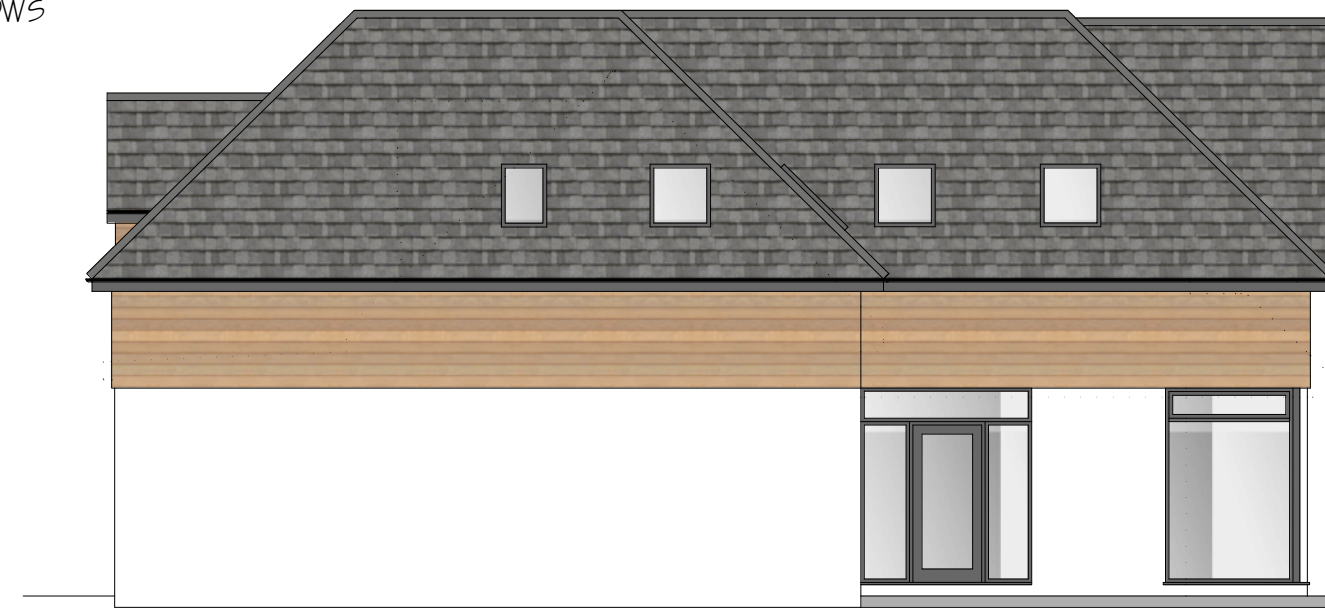


NORTH (SIDE)




EAST (REAR)

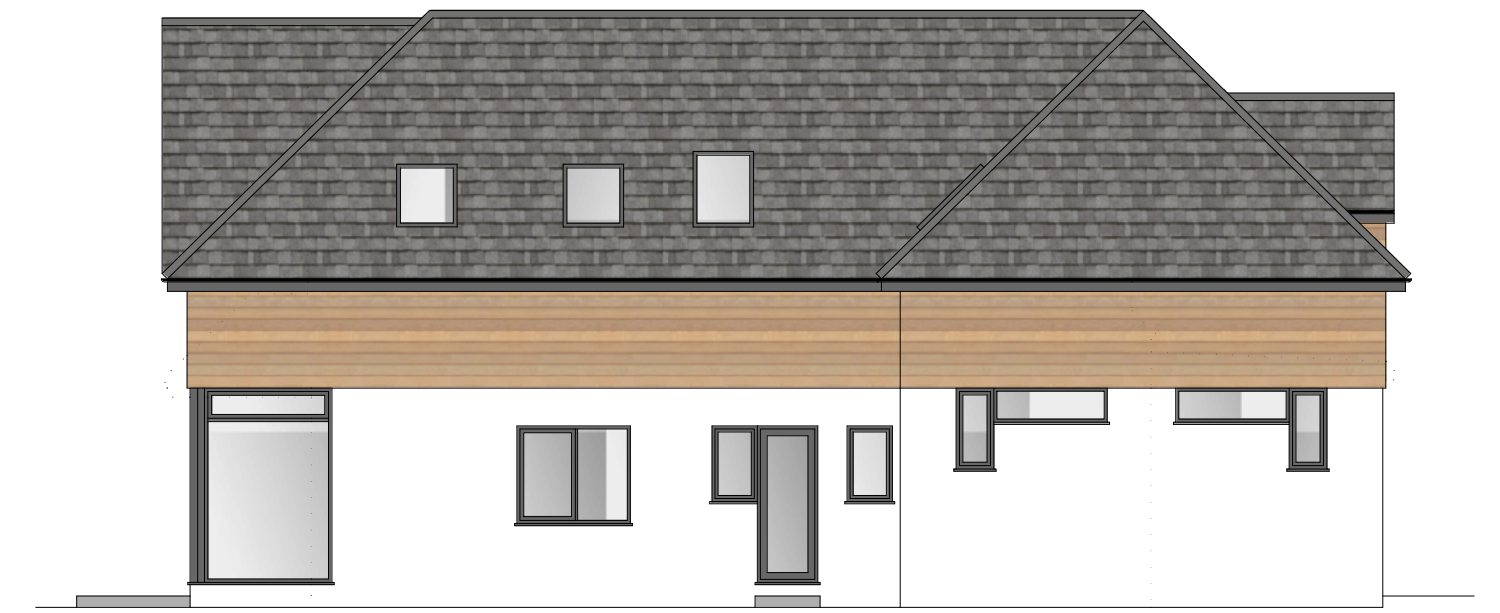

SOUTH (SIDE)


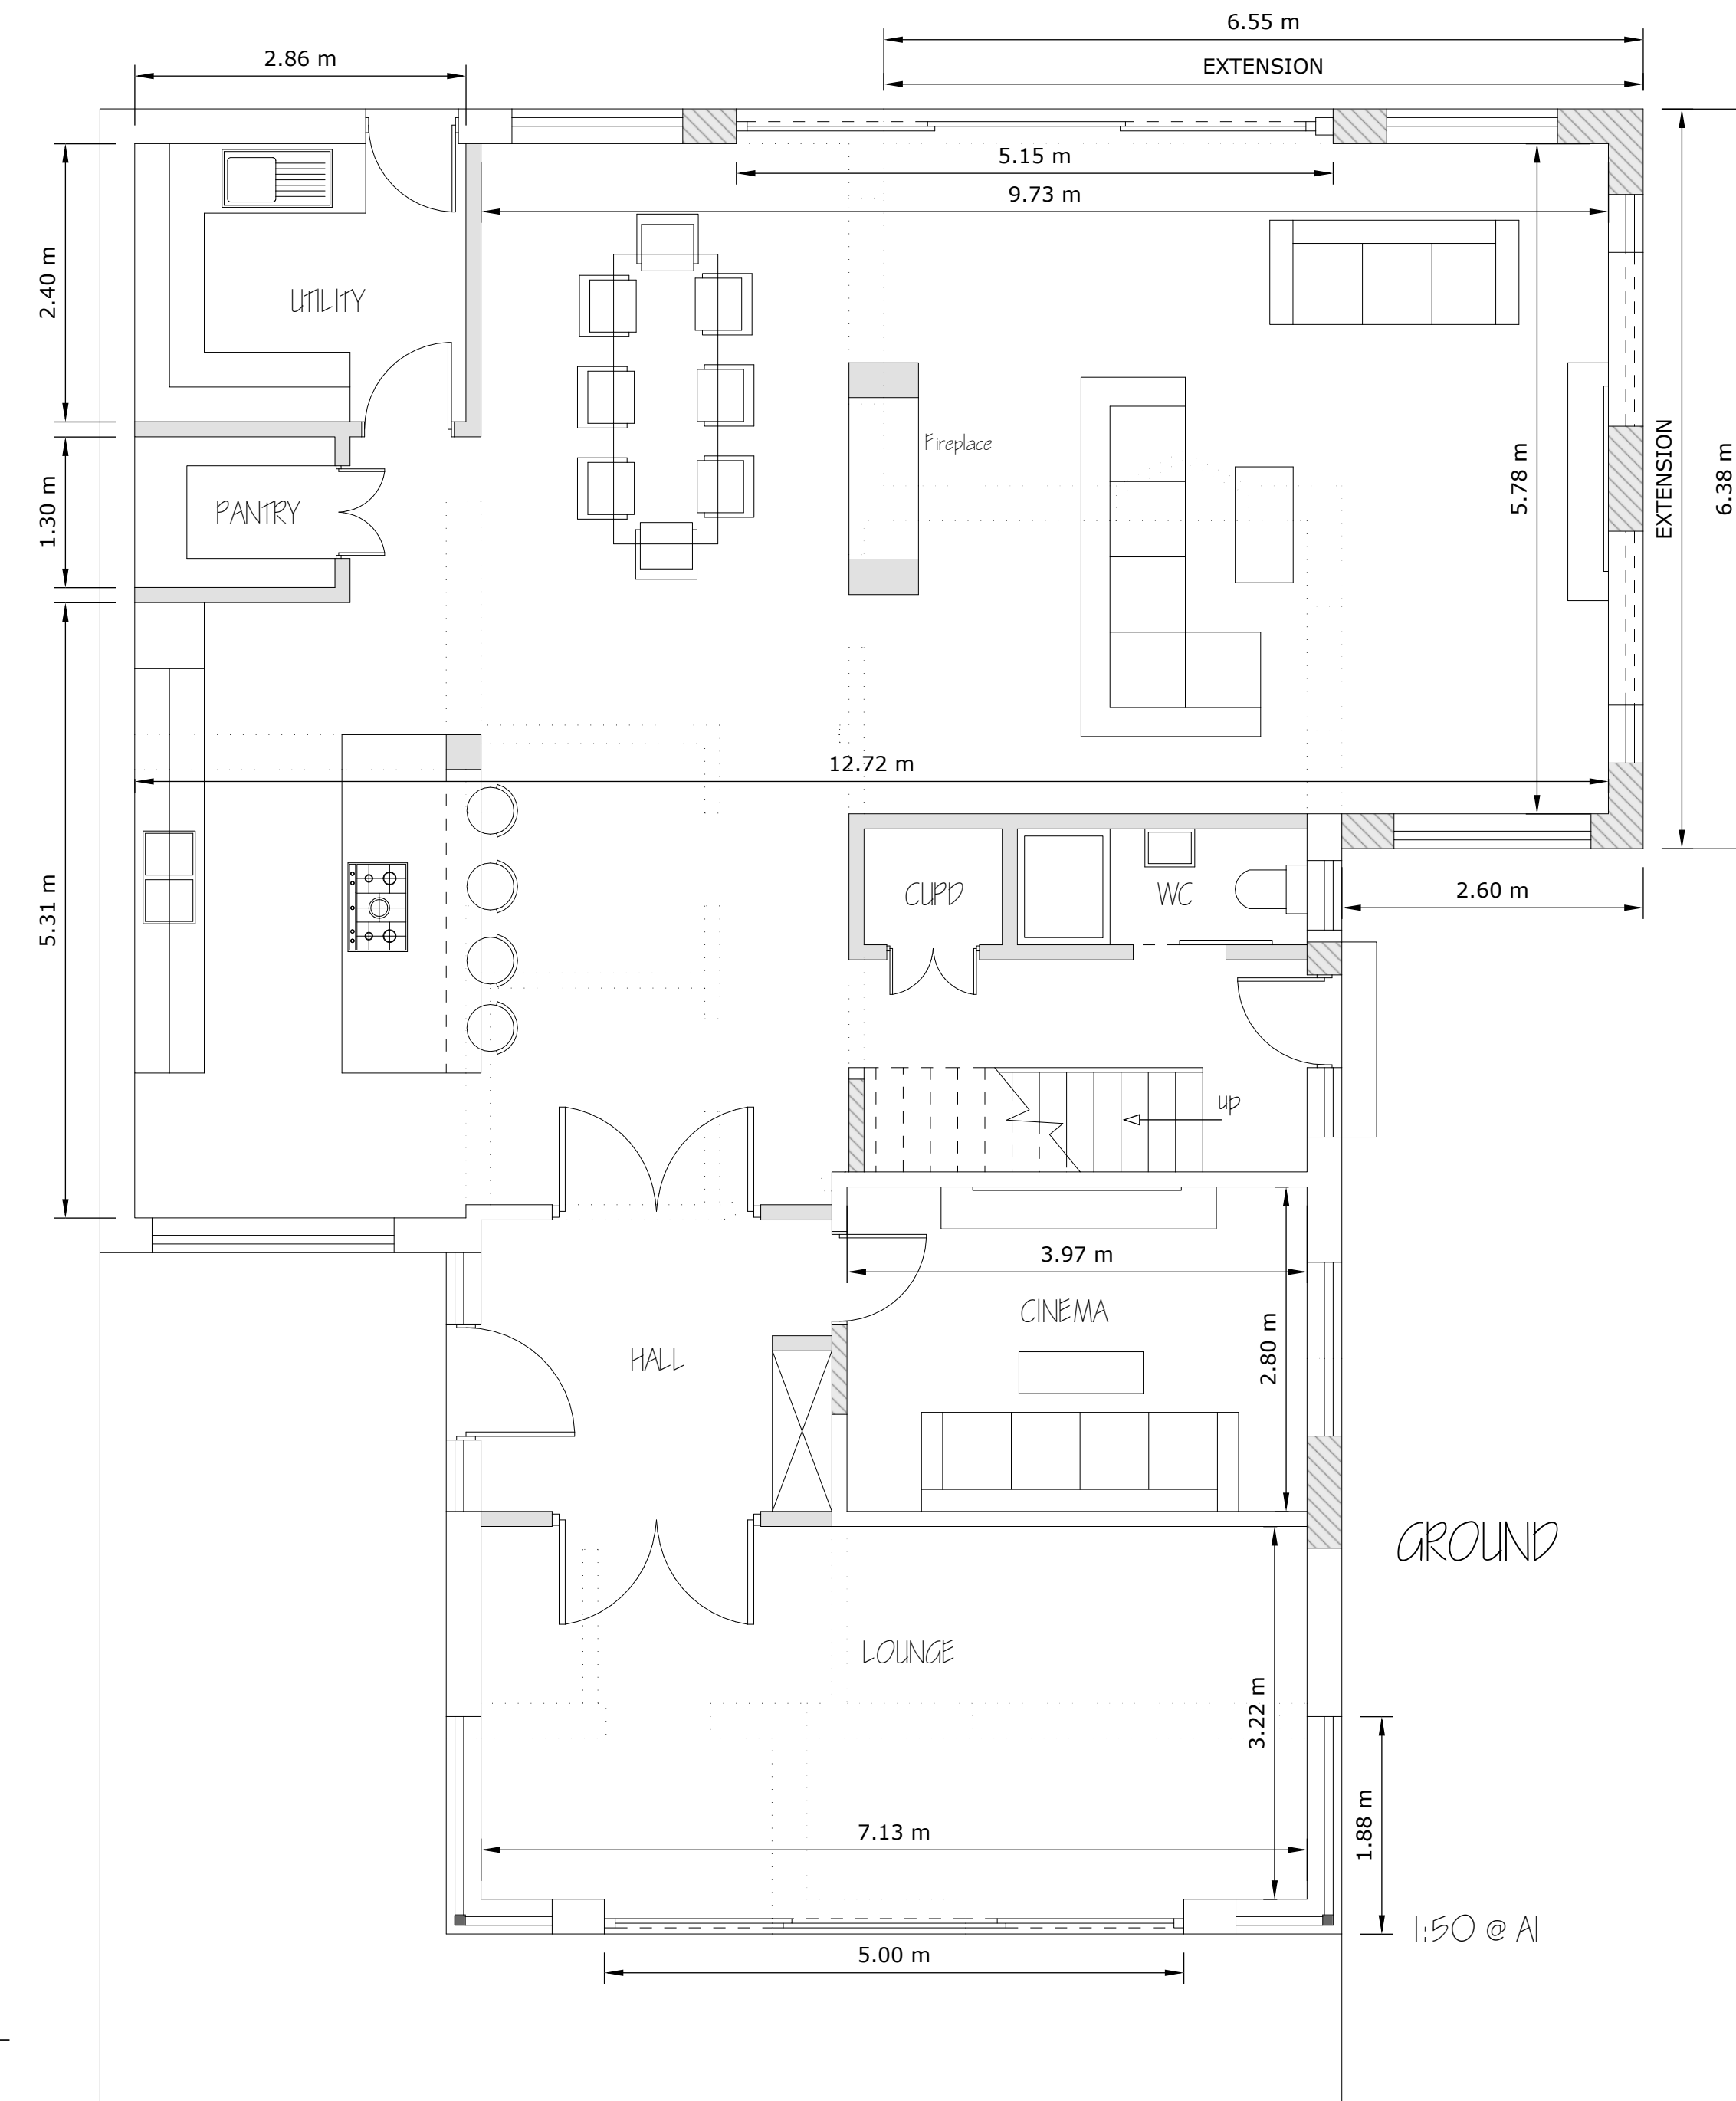


GROUND

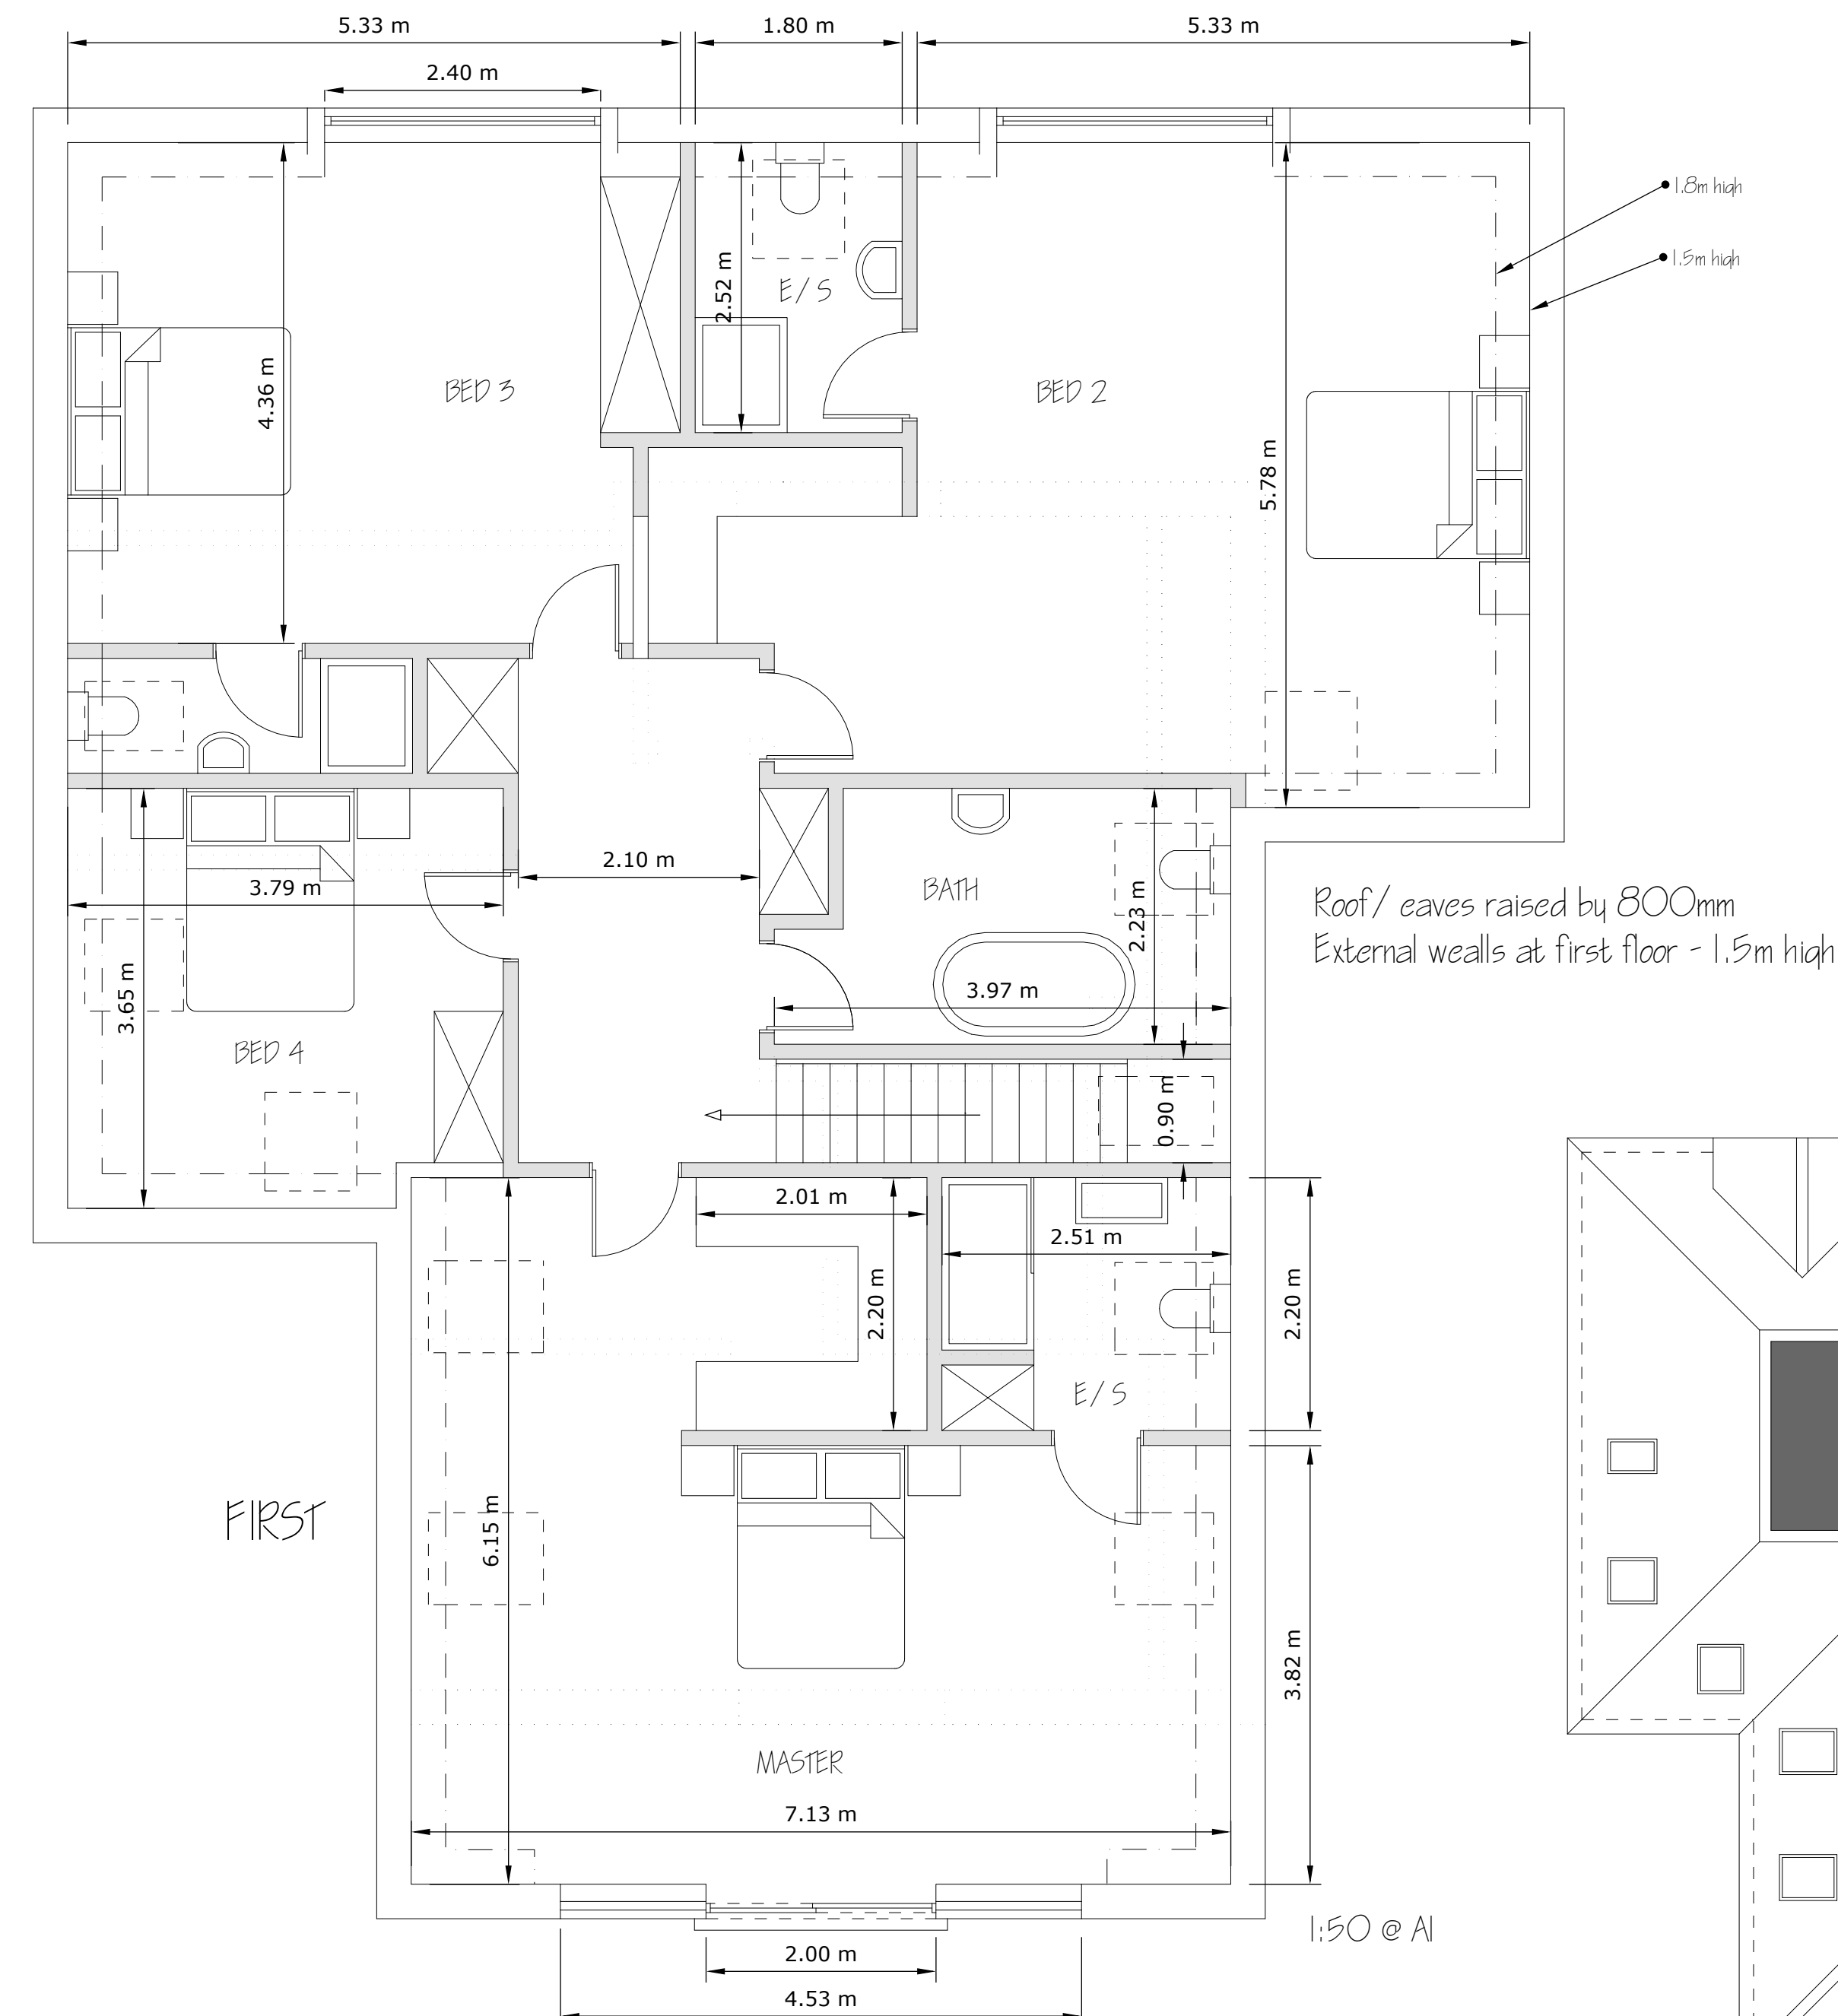

FIRST

ROOF PLAN 1:100 @ A1

 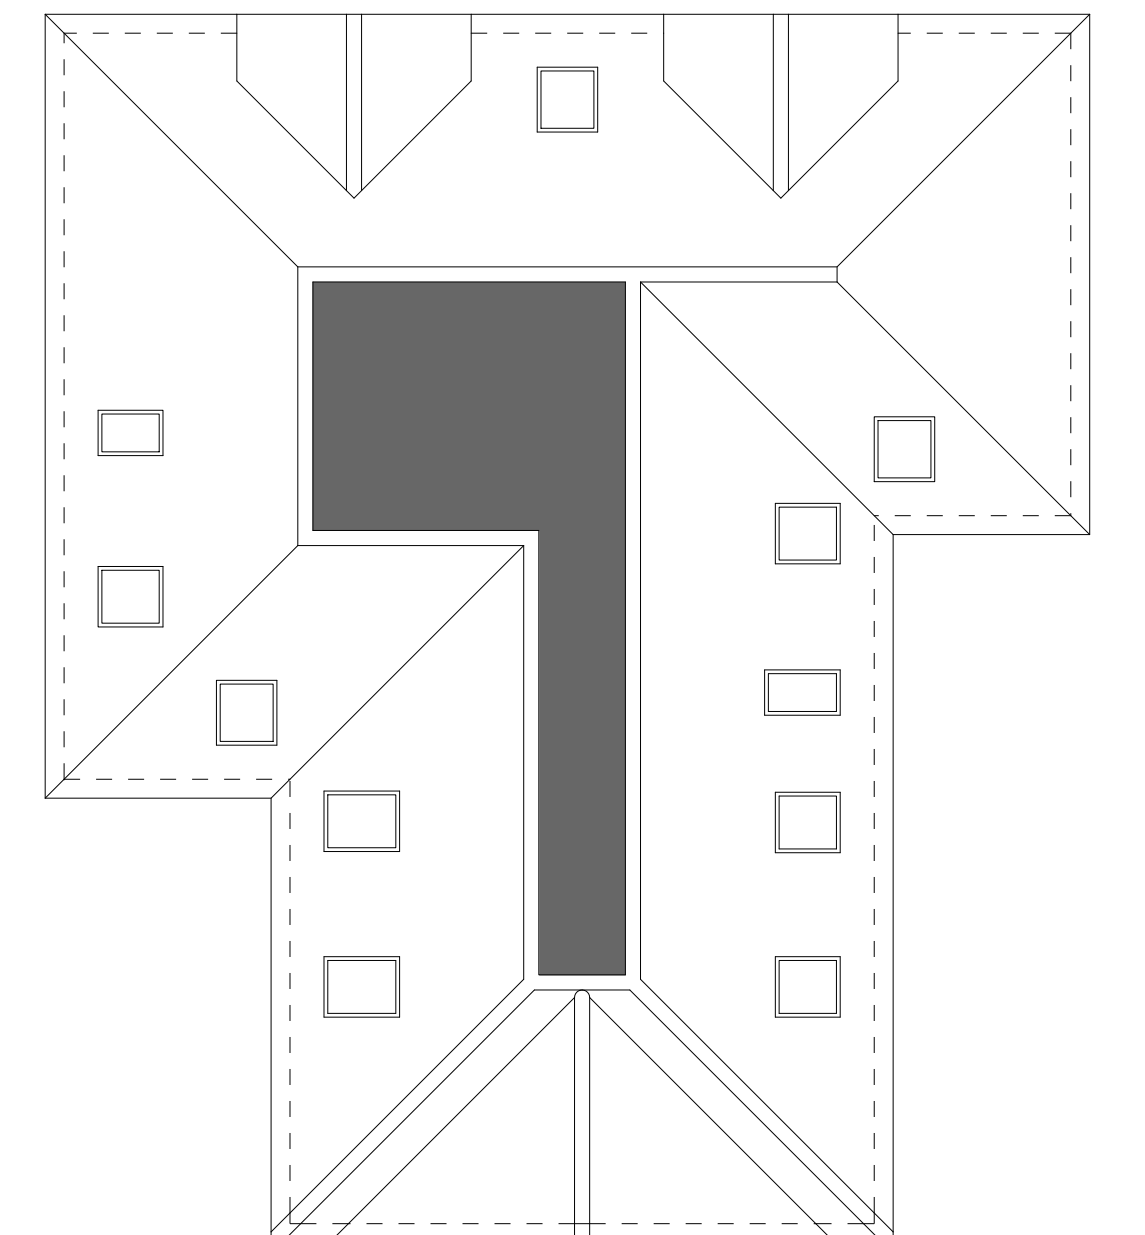

PROPOSED EXTENSION AND LOFT WORKS at 14 FERRING CLOSE, FERRING, BN12 5QT

DRAWING: PROPOSED PLANS AND ELEVATIONS

SCALE: 1:100 and 1:50 as marked

DATE: 02/ 04/ 2022

DRWG No: DS/ GHIBALDAN/ 02 rev 1

