


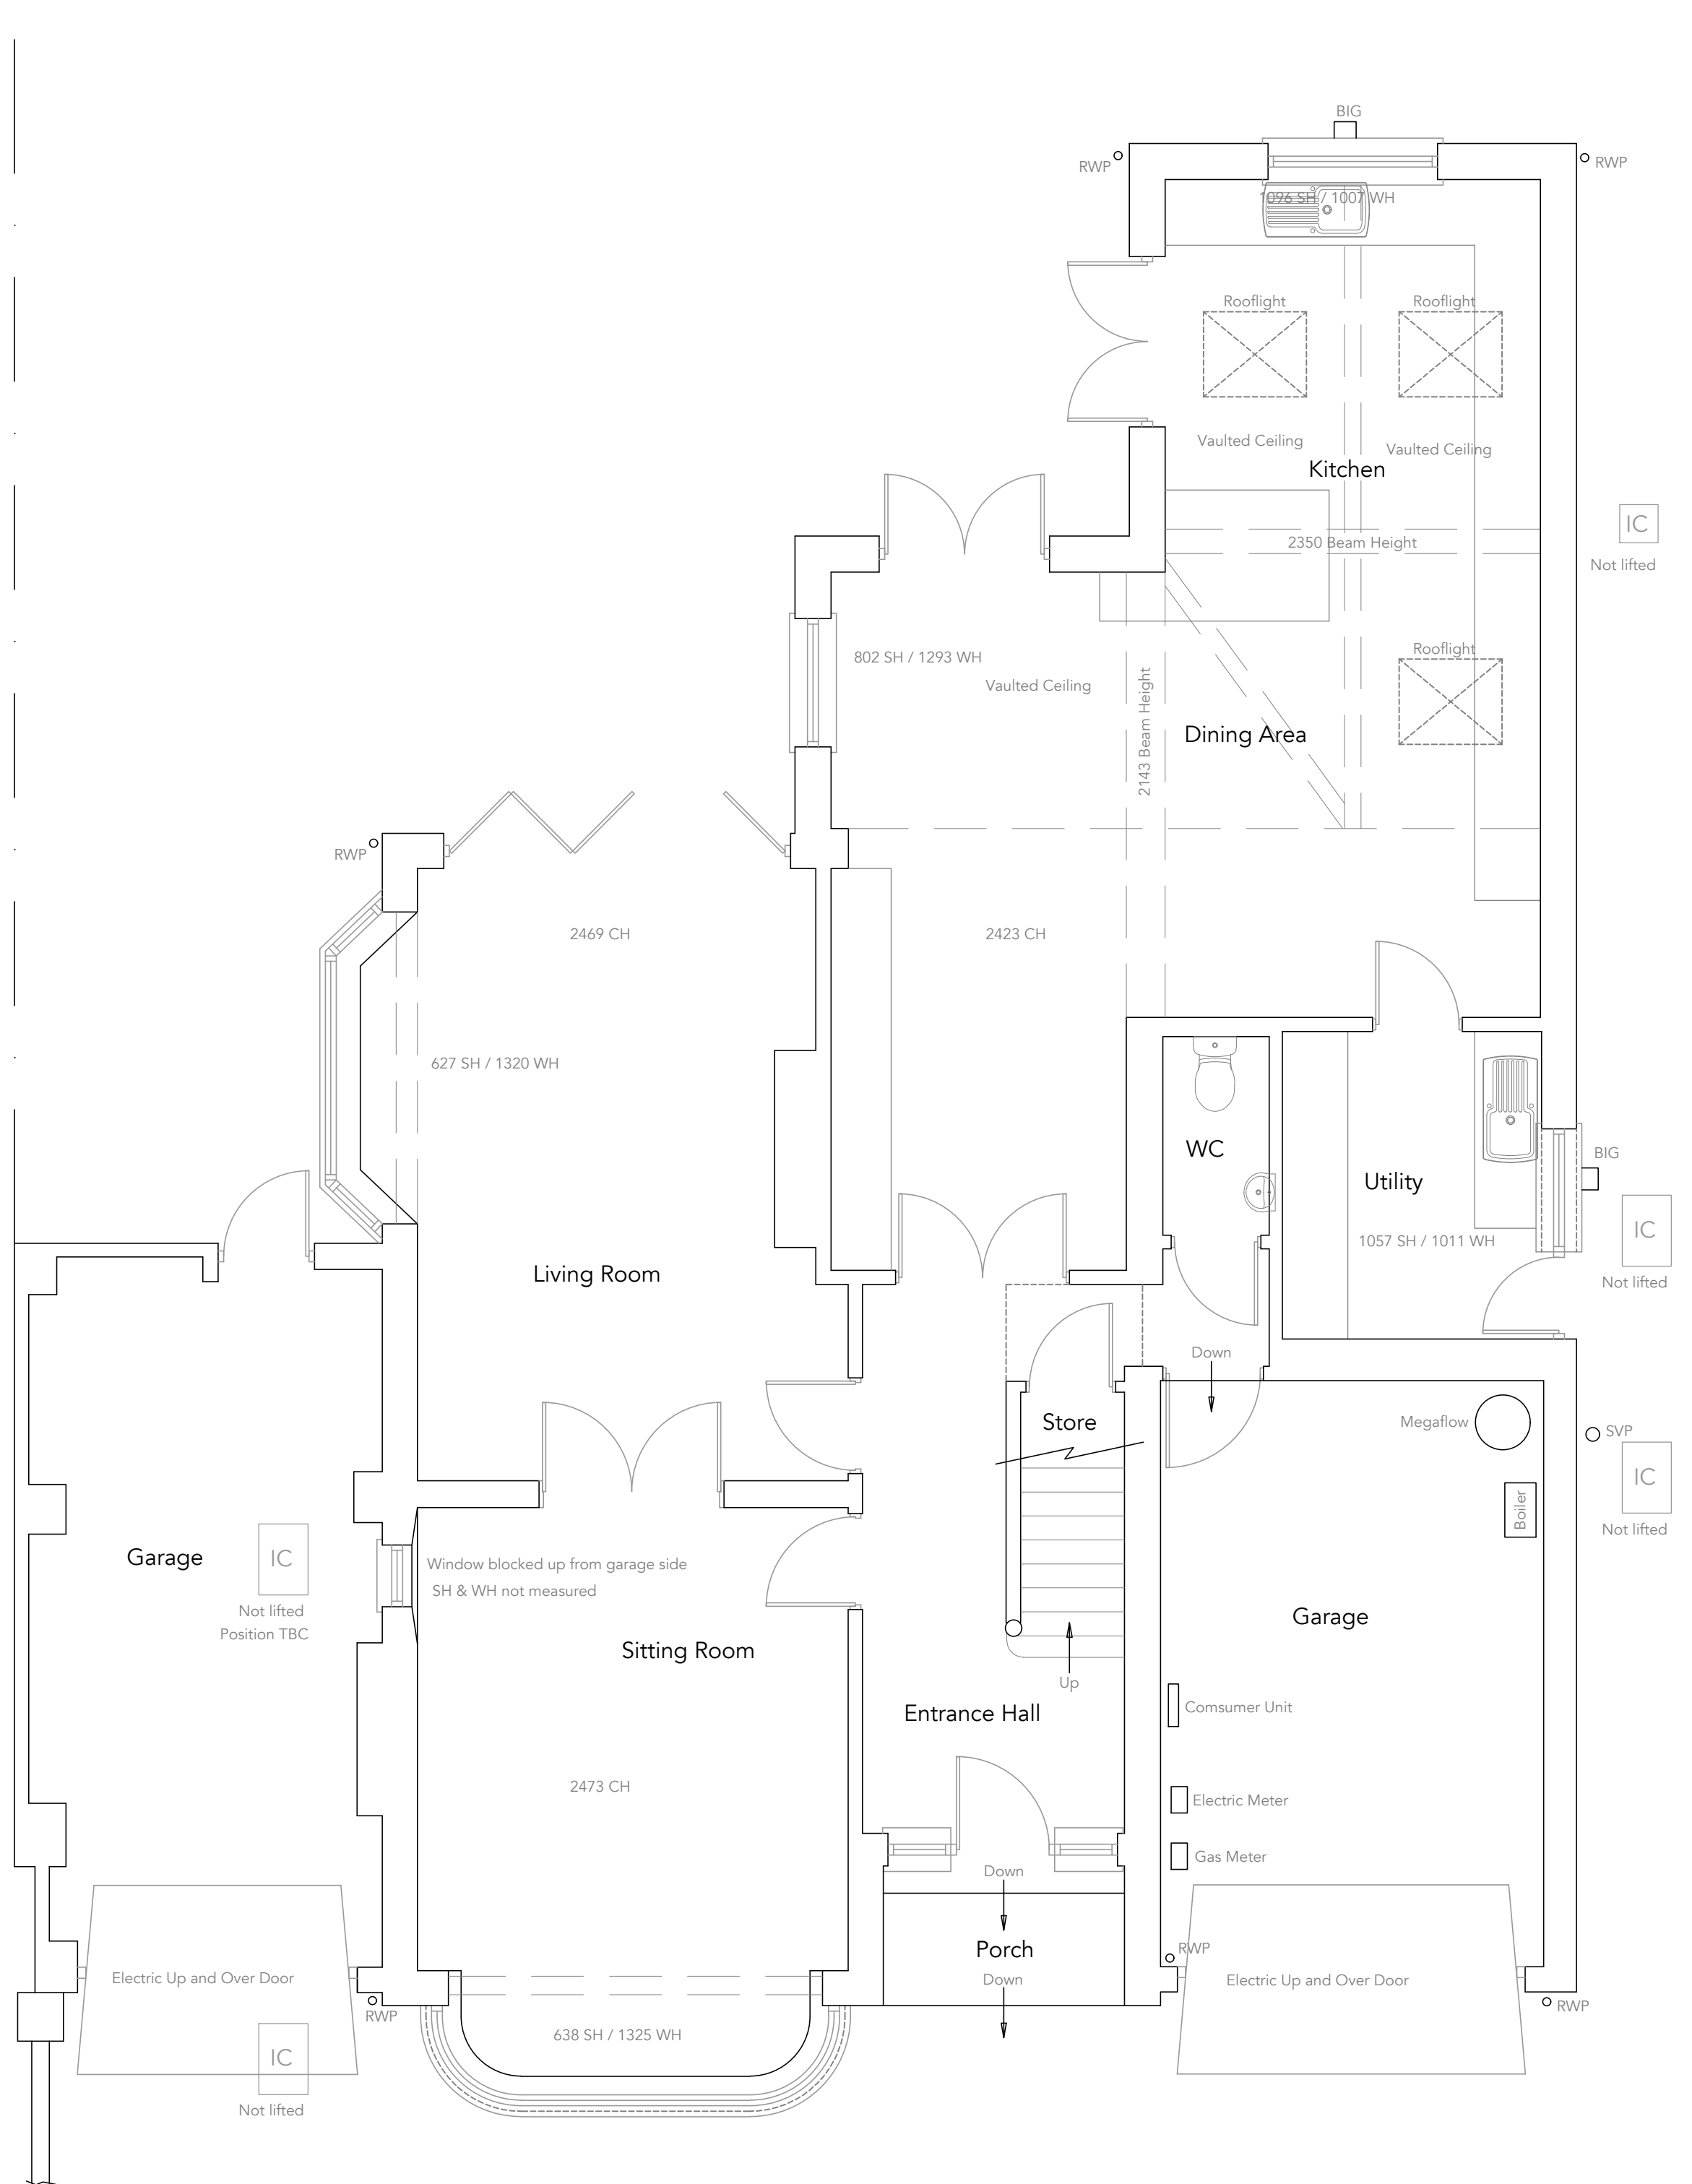


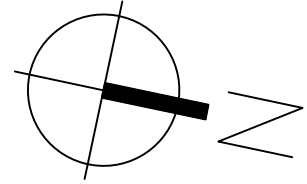

Ground Floor Plan
1:50

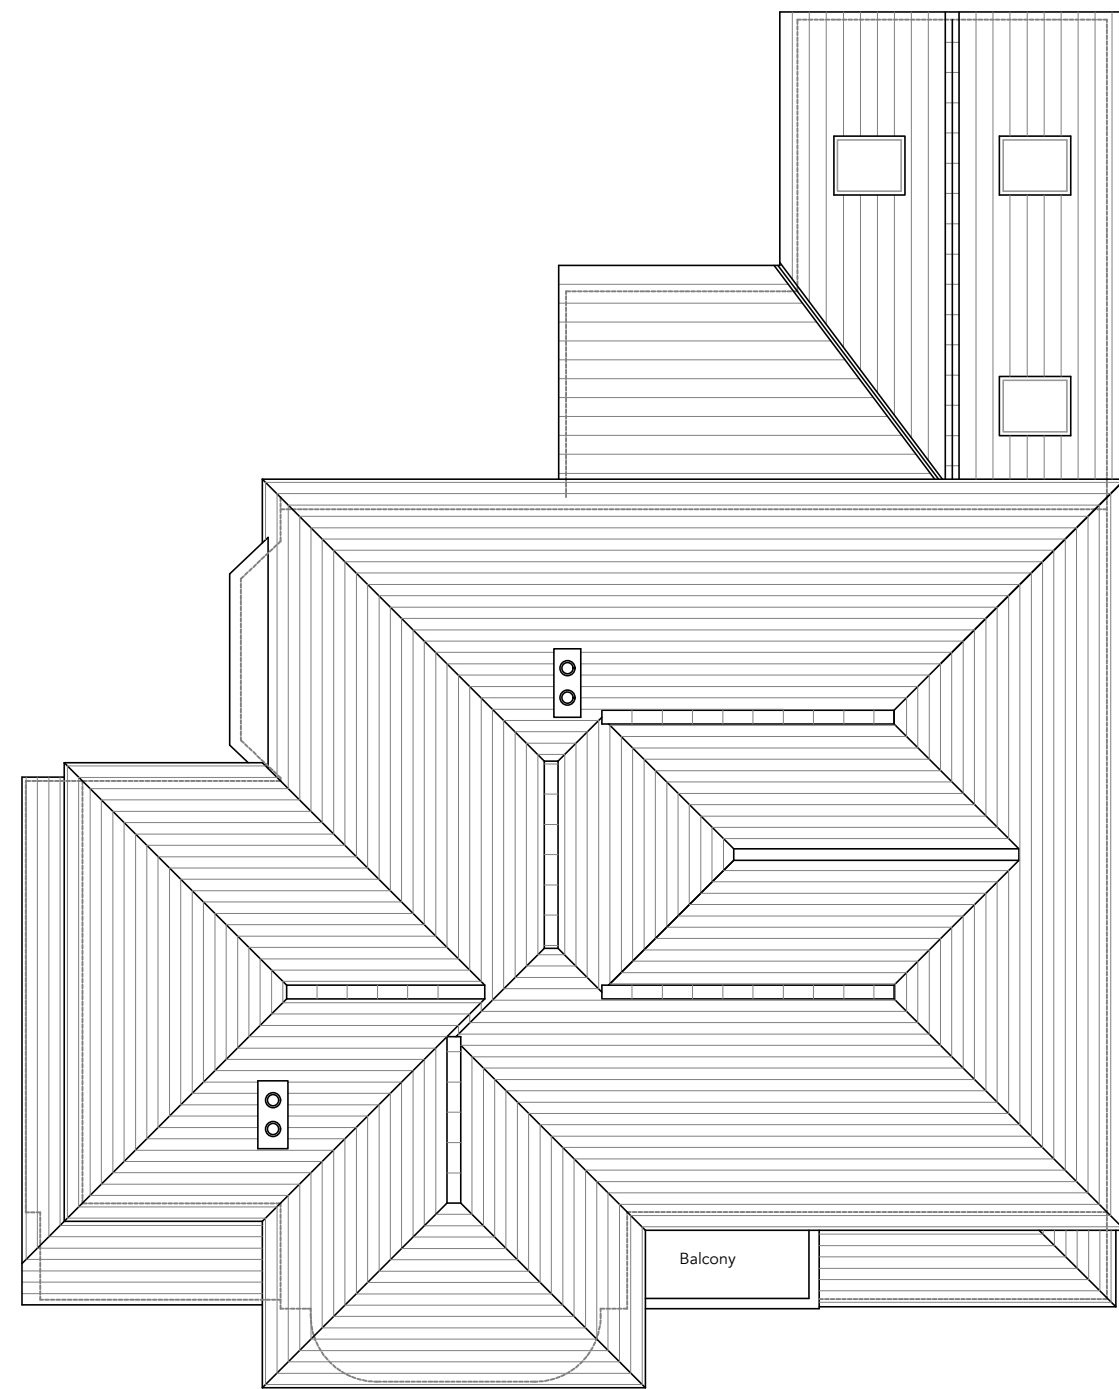

Roof Plan
1:100

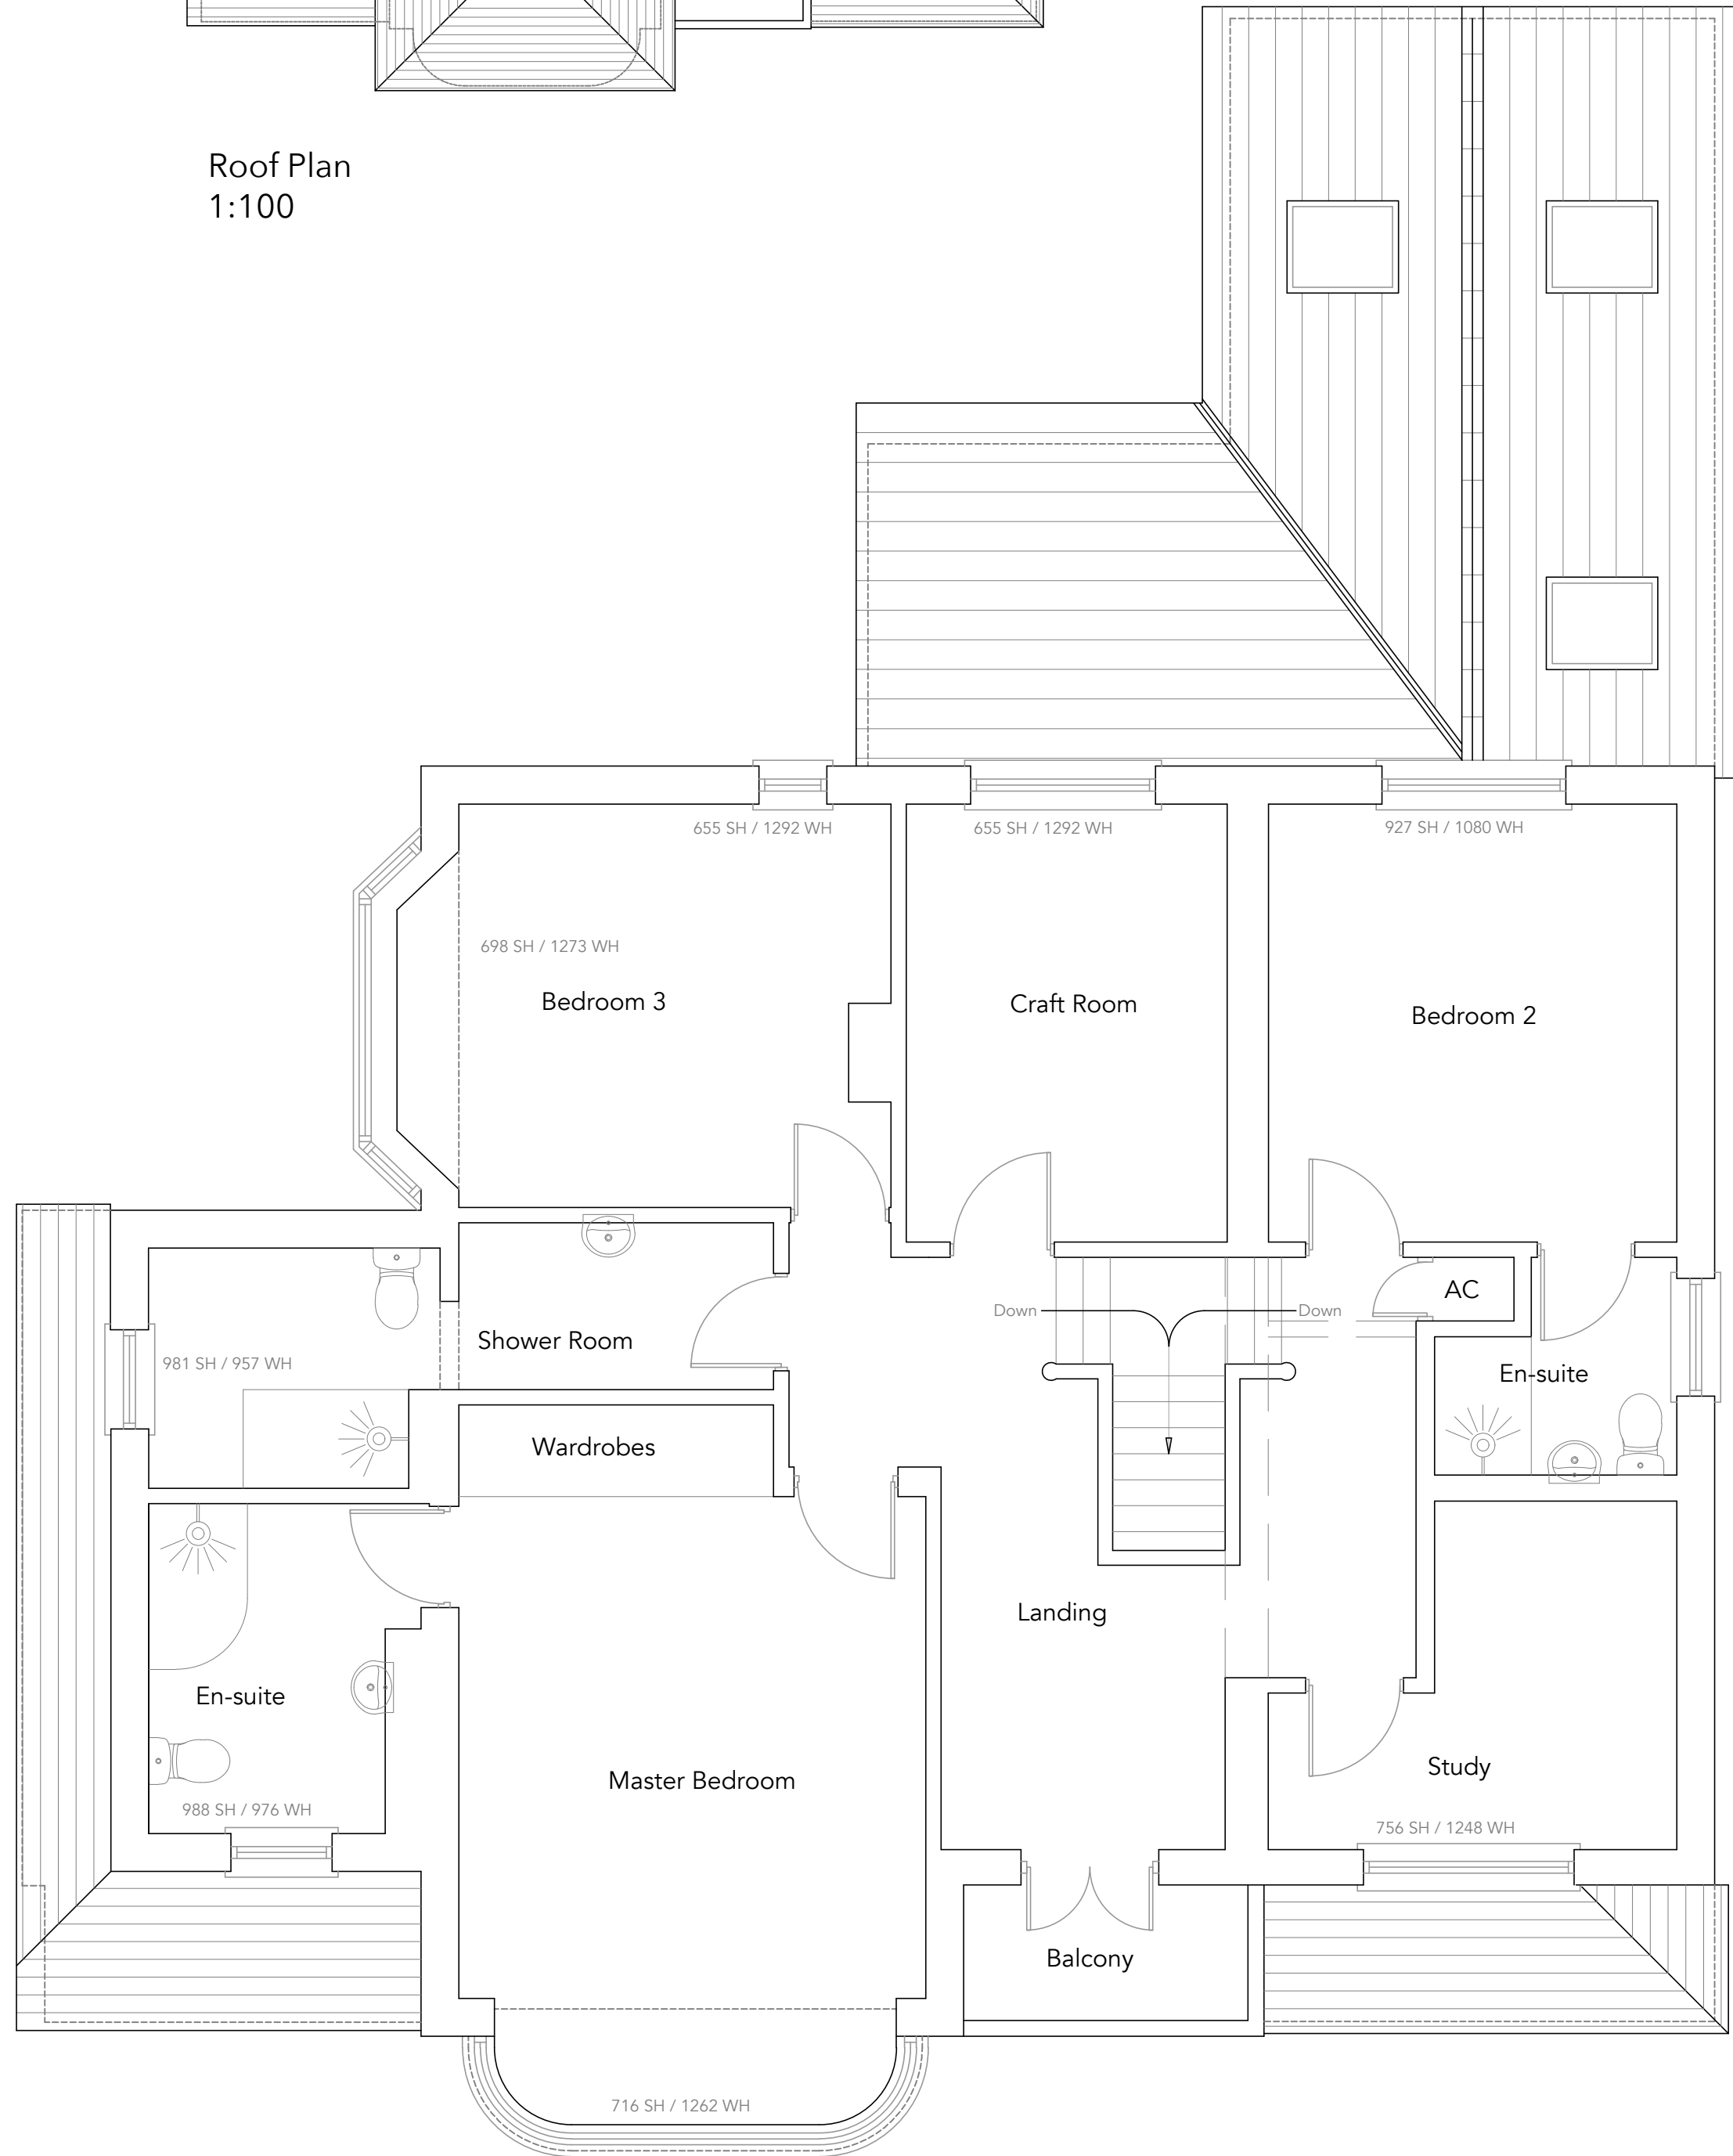

First Floor Plan
1:50

Notes:

Revisions:

This drawing is the property of Fuller Architects and is not to be copied, reproduced, retained or disclosed to any unauthorised person either wholly or in part without prior consent. Do not scale from this drawing except for Planning purposes. Use all figured dimensions only. All figured dimensions to be checked on site prior to construction. All discrepancies, errors and omissions to be reported to Fuller Architects prior to construction. Layout and dimensions existing building to be checked on site.

FULLER
• ARCHITECTS •

01903 774754
info@fuller-architects.co.uk
fuller-architects.co.uk
103-105 Sea Road, East Preston,
BN16 1NX

Job Title
27 Ferringham Lane, Ferring

Client
Mr S. and Mrs C. Treharne

Drawing Name
Floor Plans and Roof Plan -
Existing

Drawing Status
Planning

Drawn by ALP Date Jun 26
Checked by LW Date Jun 26

Drawing Scale
1:100, 1:50 at A1

Drawing No Revision
260019/ 101