


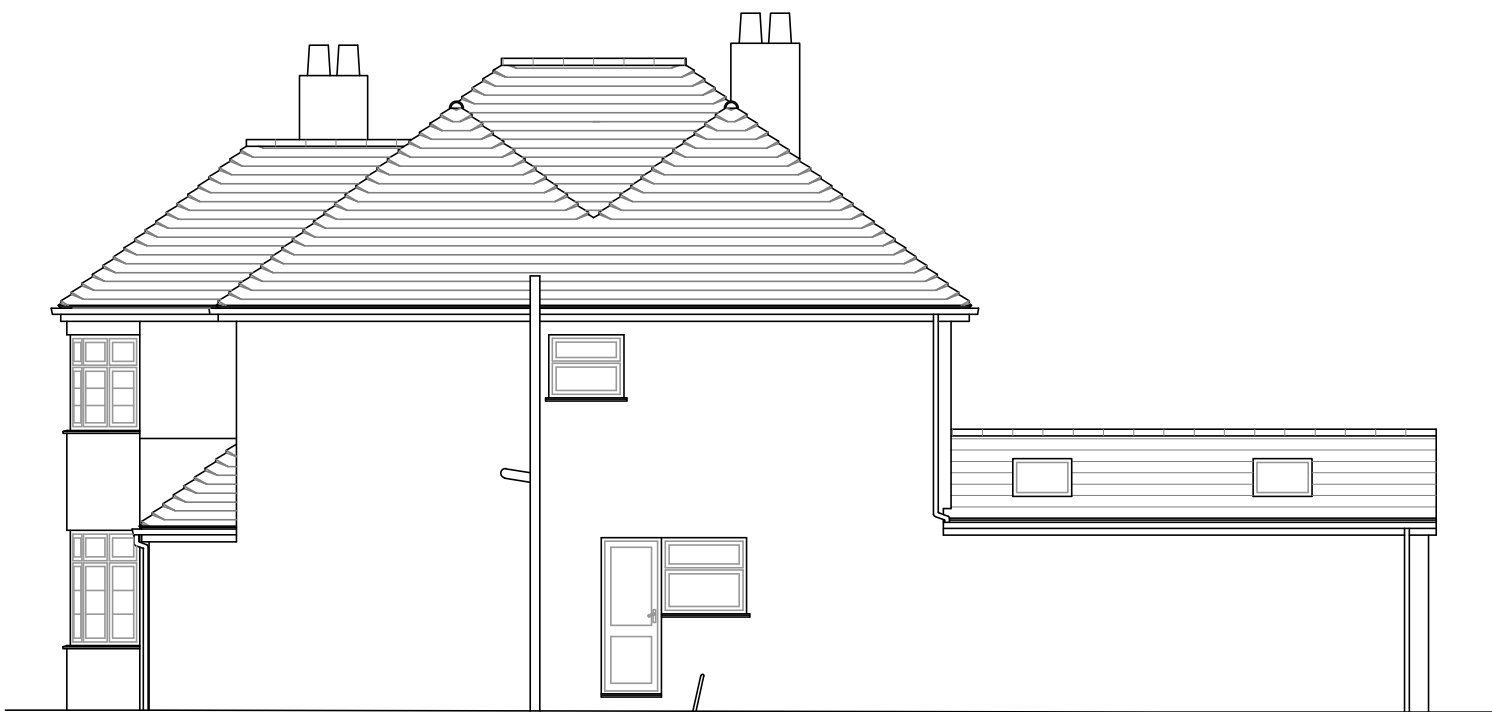

North Elevation (Side)



East Elevation (Front)




South Elevation (Side)



West Elevation (Rear)

Elevations 1:100

 

Notes:

Revisions:

This drawing is the property of Fuller Architects and is not to be copied reproduced, retained or disclosed to any unauthorised person either wholly or in part without prior consent. Do not scale from this drawing except for Planning purposes. Use all figured dimensions only. All figured dimensions to be checked on site prior to construction. All discrepancies, errors and omissions to be reported to Fuller Architects prior to construction. Layout and dimensions existing building to be checked on site.

FULLER
• ARCHITECTS •

01903 774754
info@fuller-architects.co.uk
fuller-architects.co.uk
103-105 Sea Road, East Preston,
BN16 1NX

Job Title

27 Ferringham Lane, Ferring

Client

Mr S. and Mrs C. Treharne

Drawing Name

Elevations -
Existing

Drawing Status

Planning

Drawn by

ALP

Date

Jun 26

Checked by

LW

Date

Jun 26

Drawing Scale

1:100 at A2

Drawing No

260019/ 102

Revision