


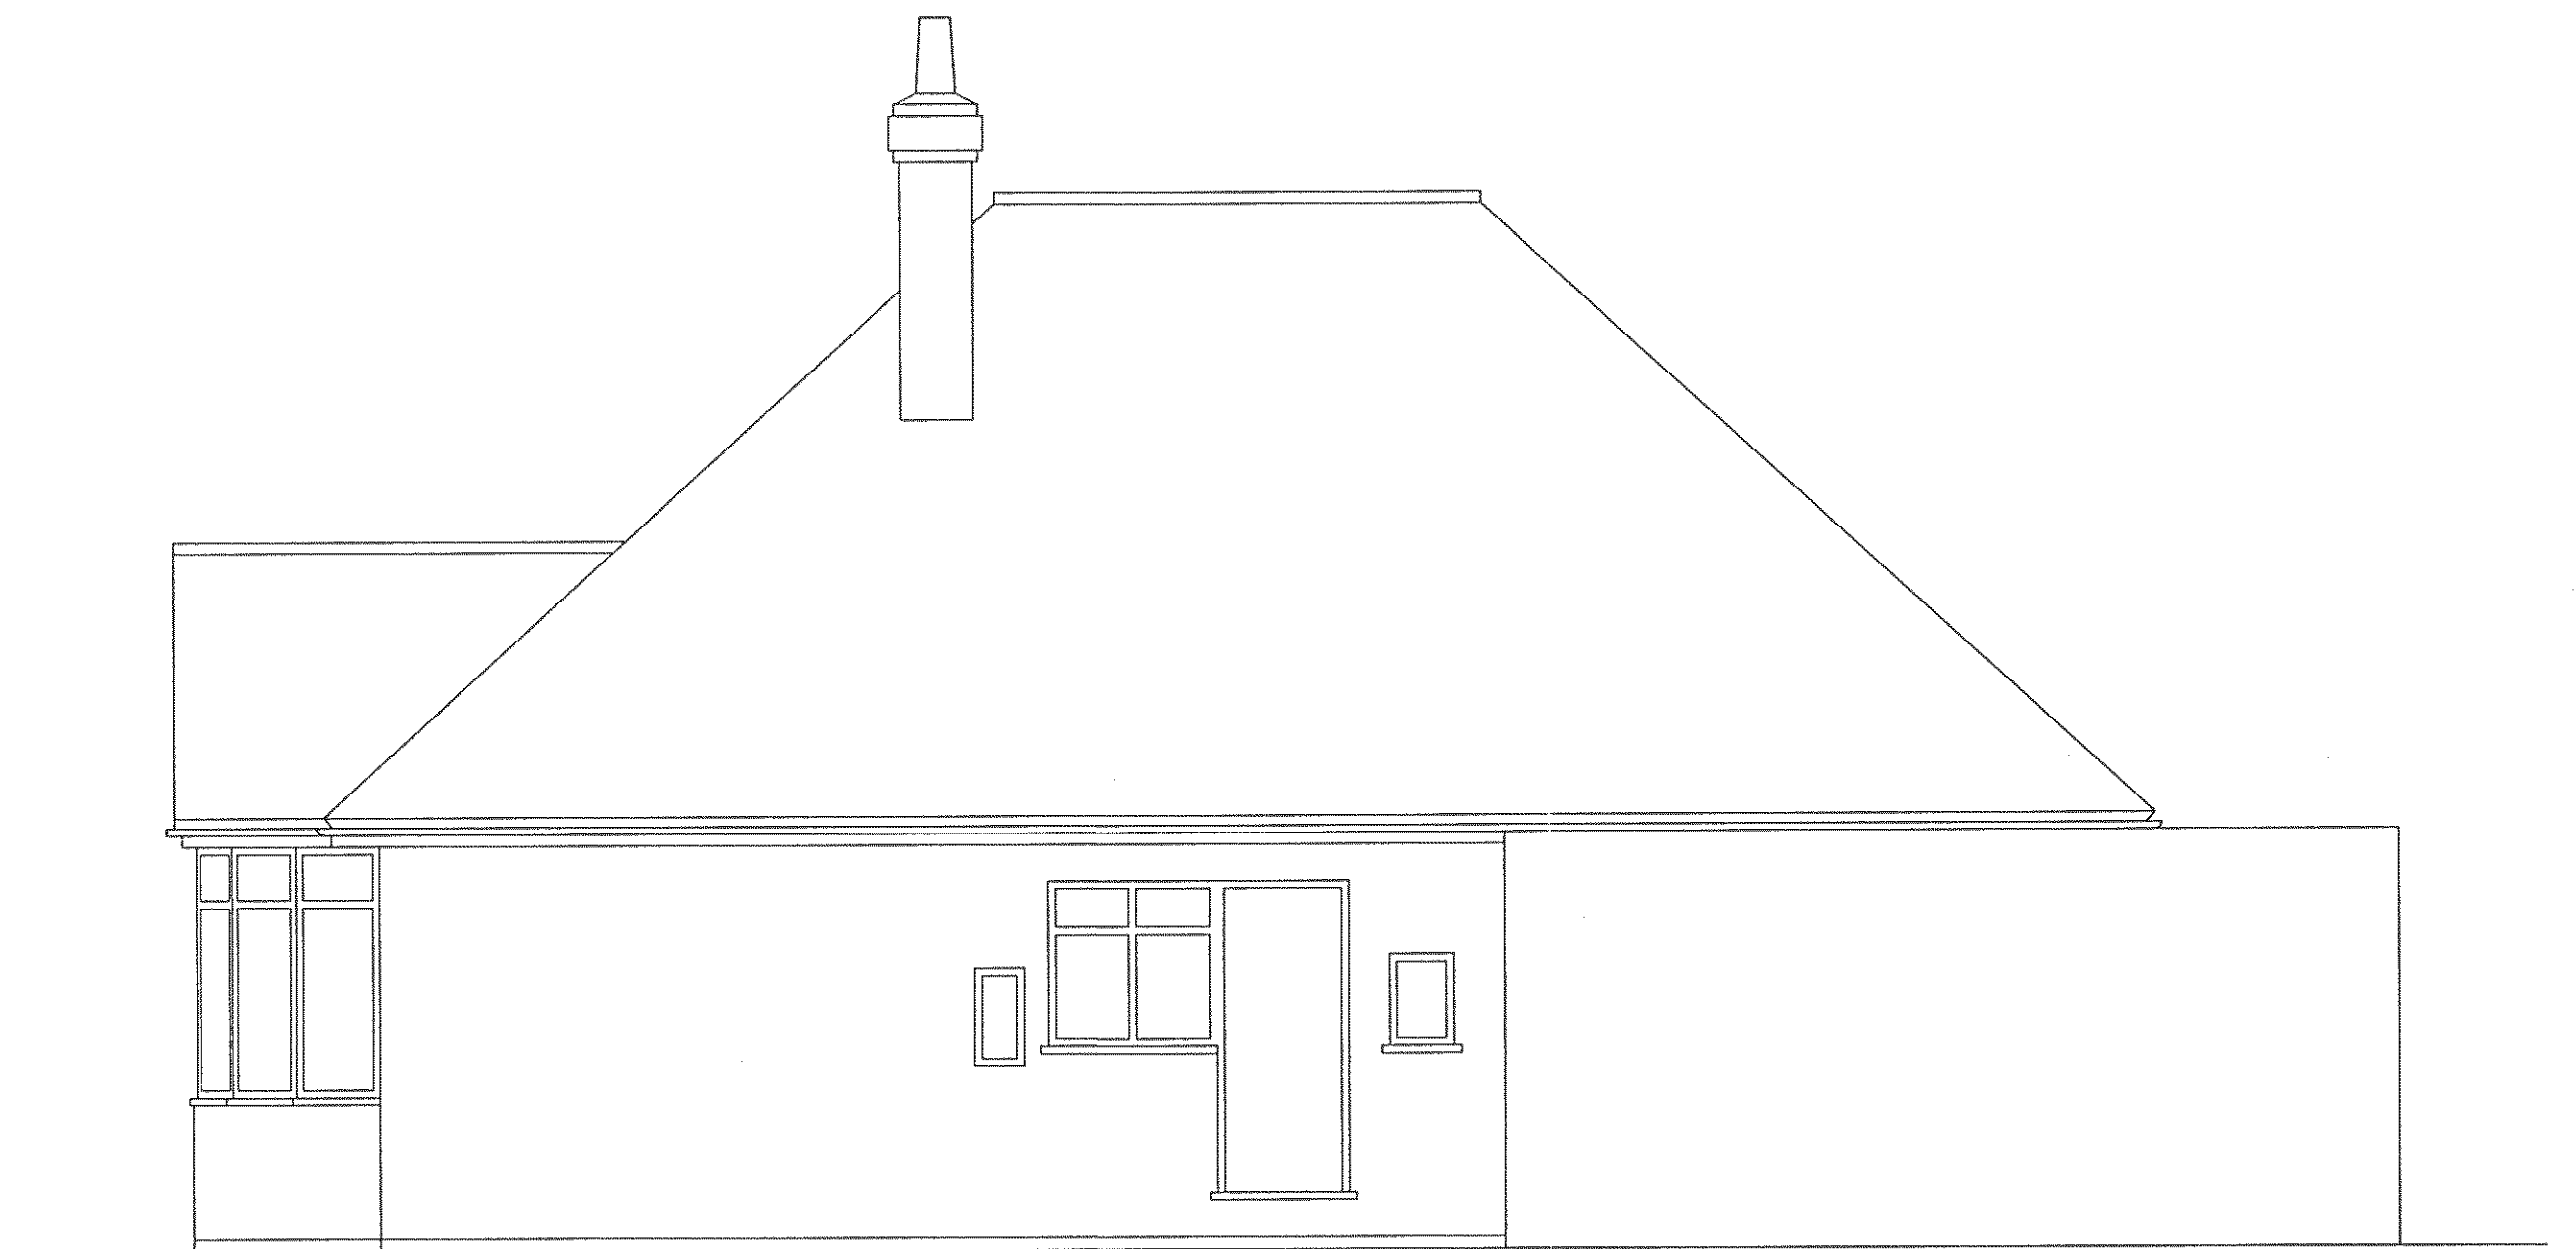


west elevation



south elevation



east elevation

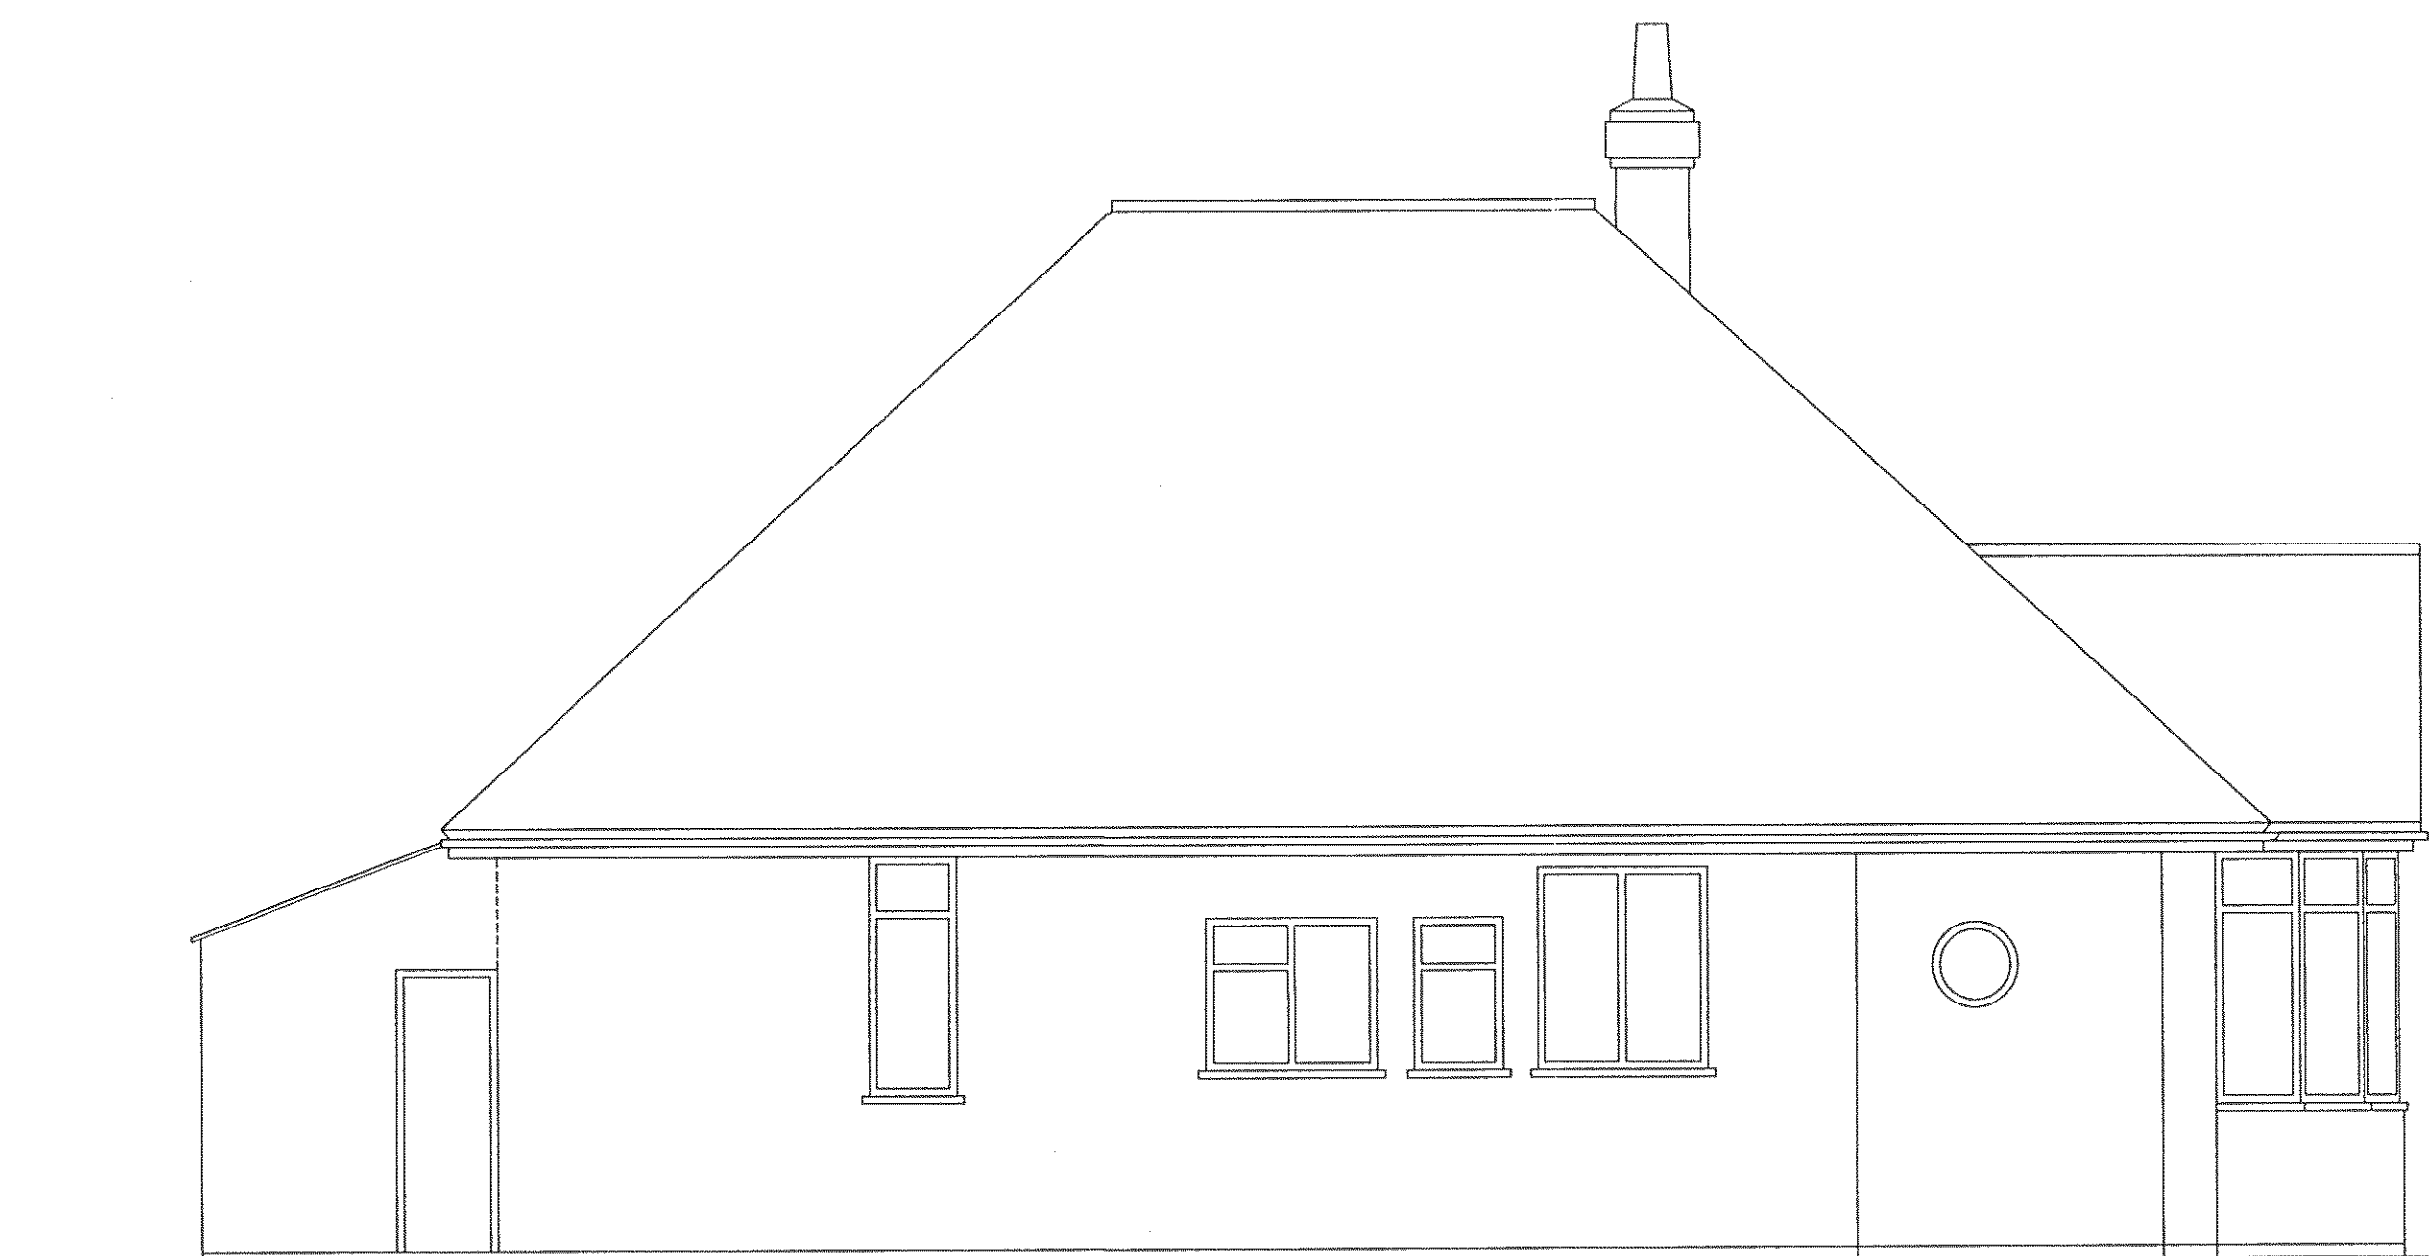

north elevation

ARUN DISTRICT COUNCIL	
No.	FG 54 09
Received	

A: LABELS CORRECTED 20-02-2009

Existing Elevations	Dwg. No. 08 / 078 / 2a
Drawn by David Bennett	January 2009
Doug Taylor 58 Elm Park Ferring West Sussex	Scales: Plans Sections Elevations Block Plan Location Plan 1:50
djbld 7 Offington Lane, Worthing, West Sussex. BN14 9RY	Telephone 01903 690060 Mobile 07940 559110 office@djbld.co.uk www.djbld.co.uk

