




EXISTING FLOOR PLAN

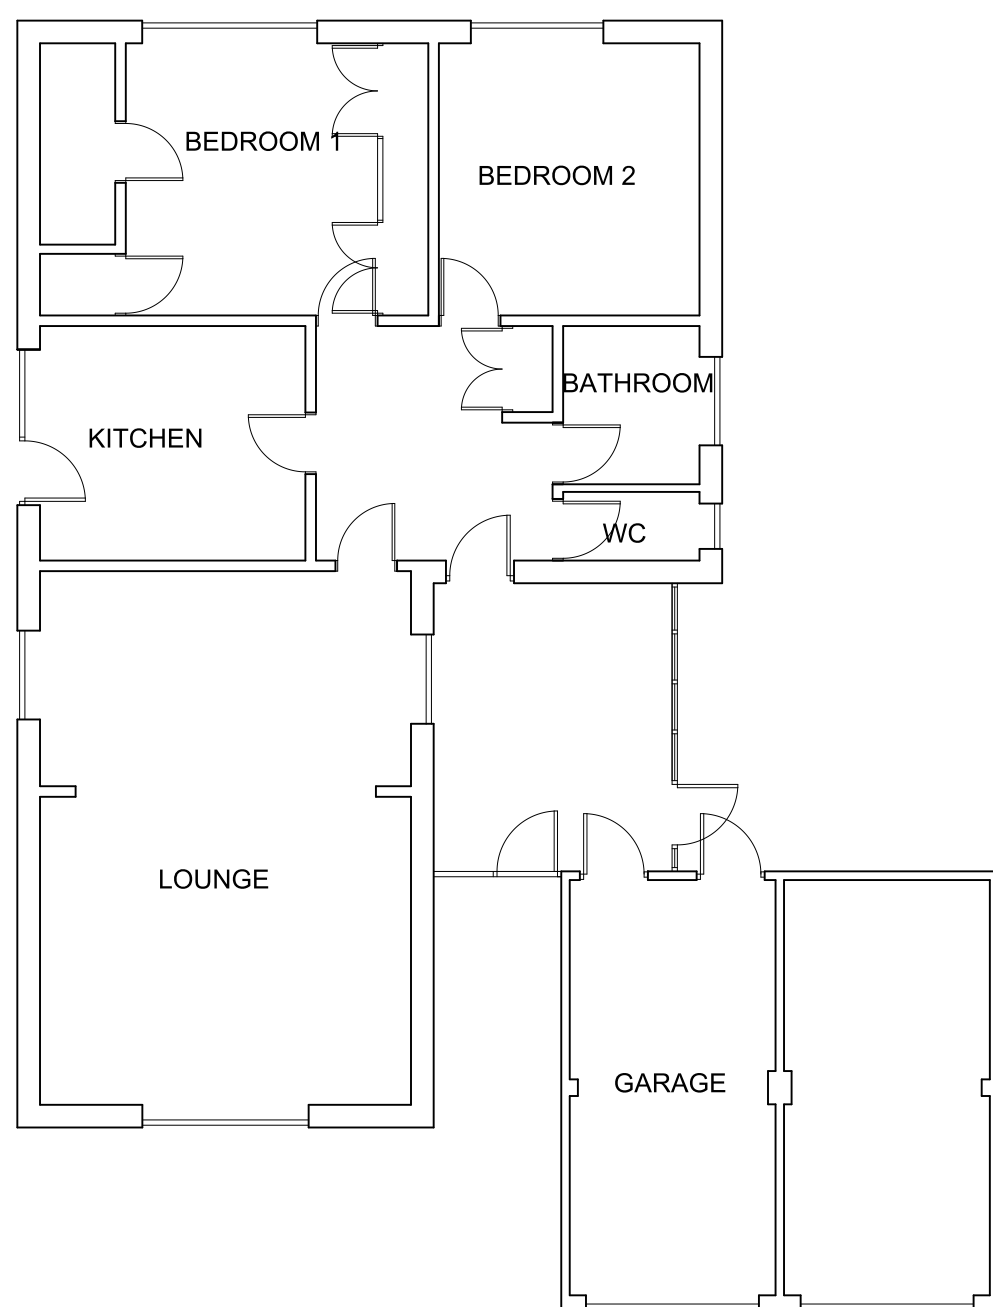


EXISTING ROOF PLAN

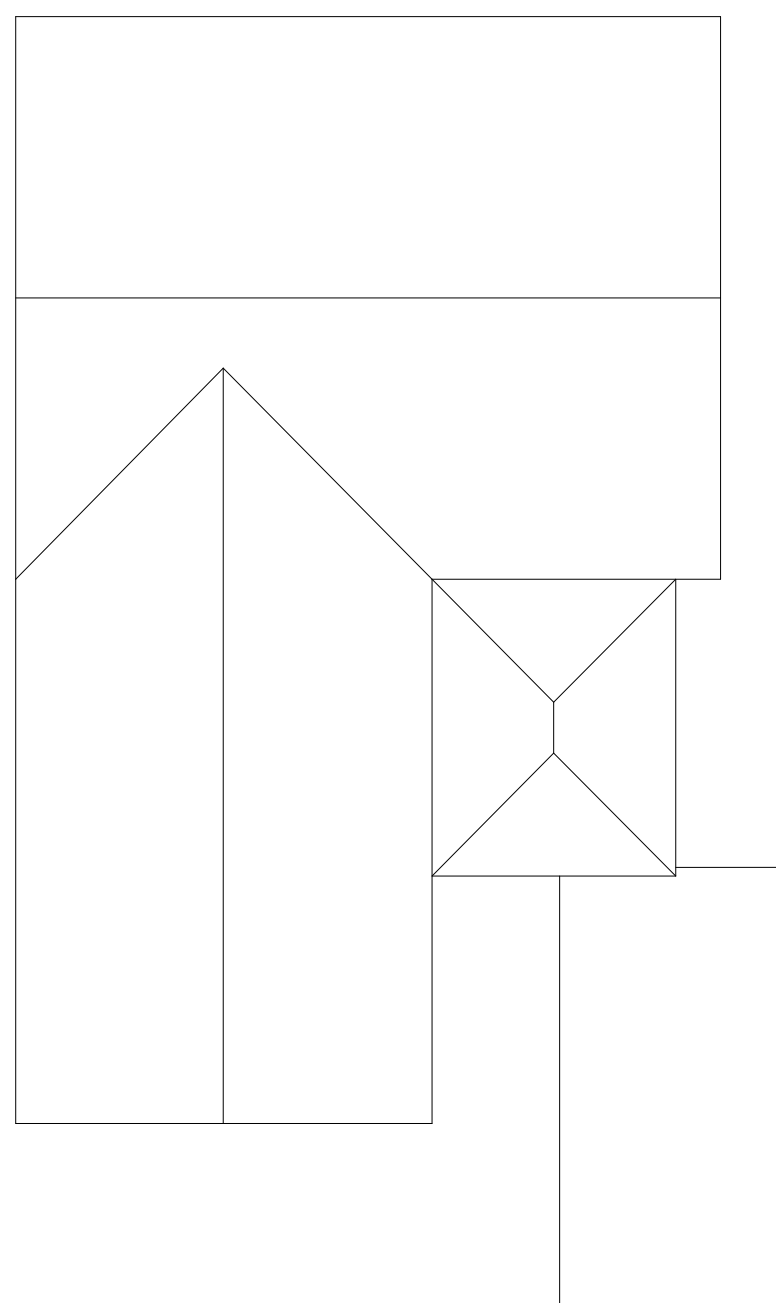


EXISTING SOUTH ELEVATION

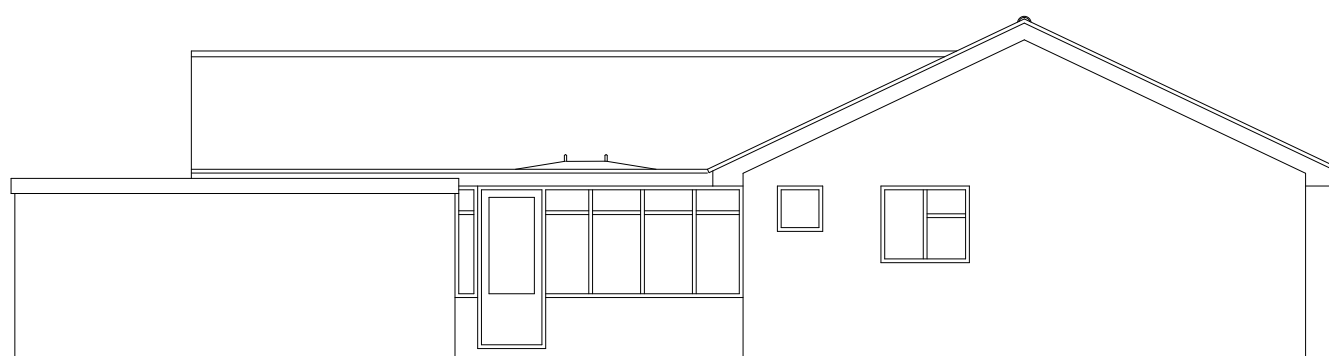

EXISTING NORTH ELEVATION

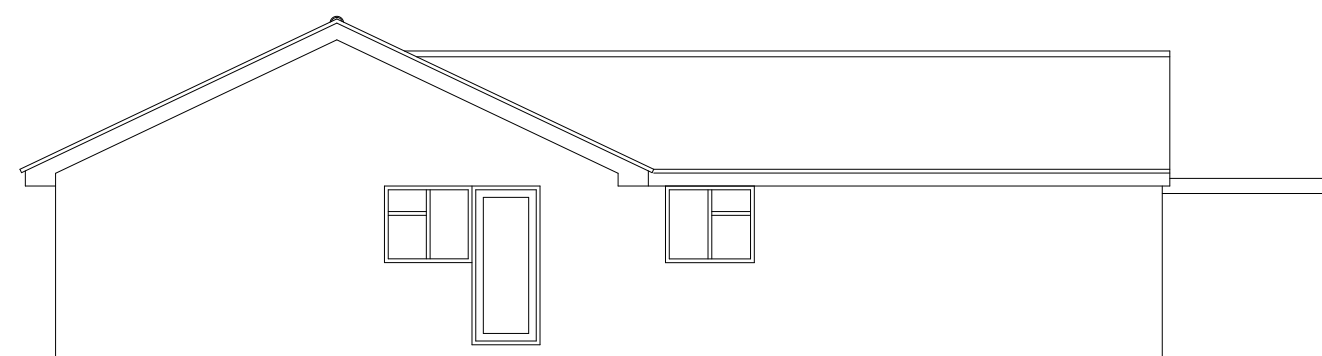


EXISTING EAST ELEVATION

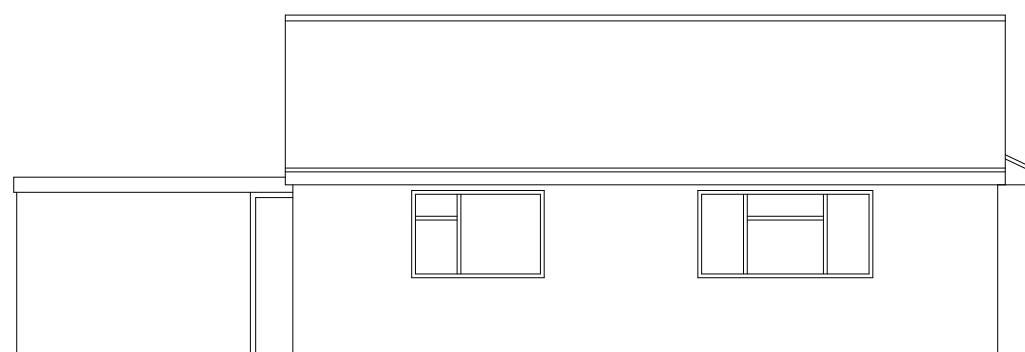


EXISTING WEST ELEVATION




PROPOSED EAST ELEVATION

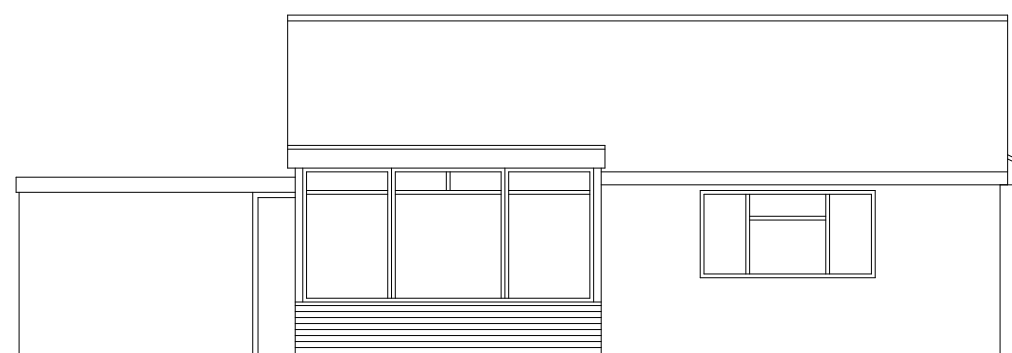


PROPOSED WEST ELEVATION

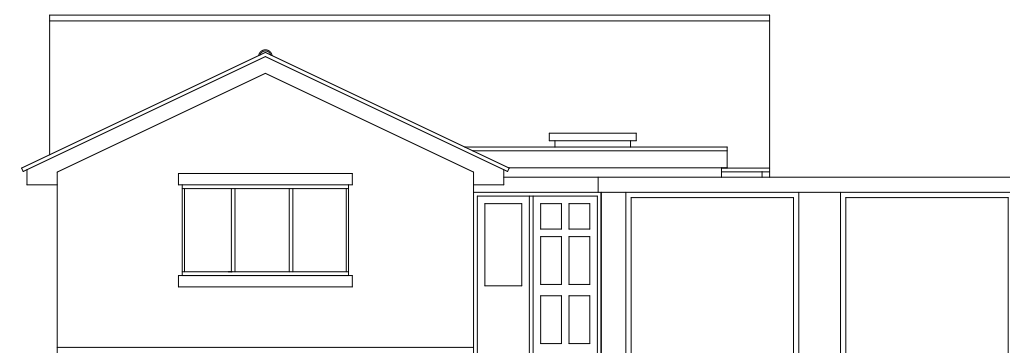


PROPOSED NORTH ELEVATION

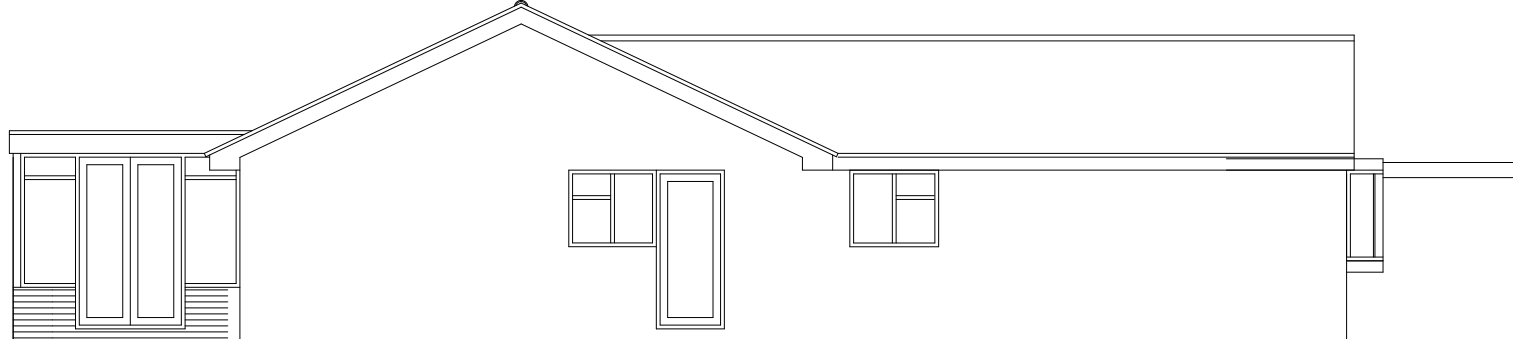


PROPOSED SOUTH ELEVATION

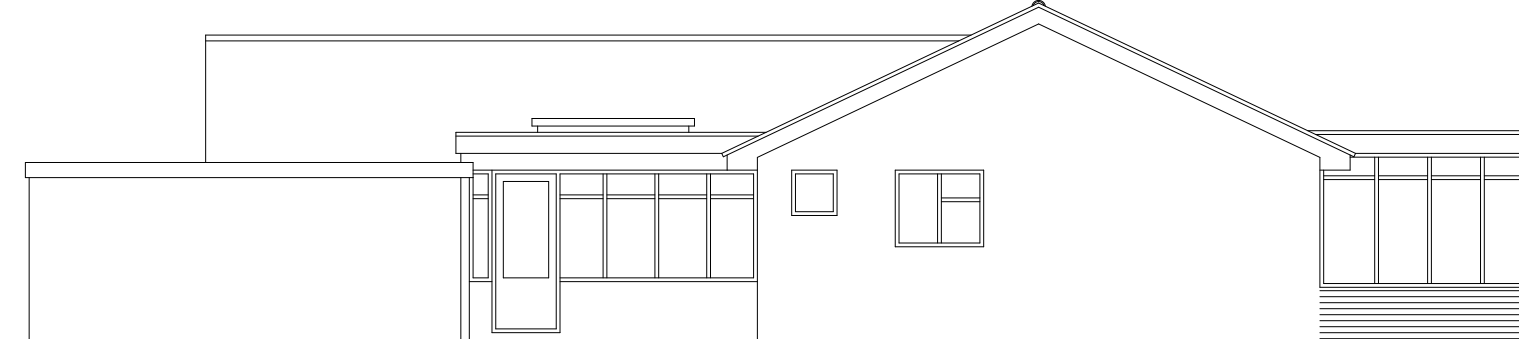

PROPOSED FLOOR PLAN

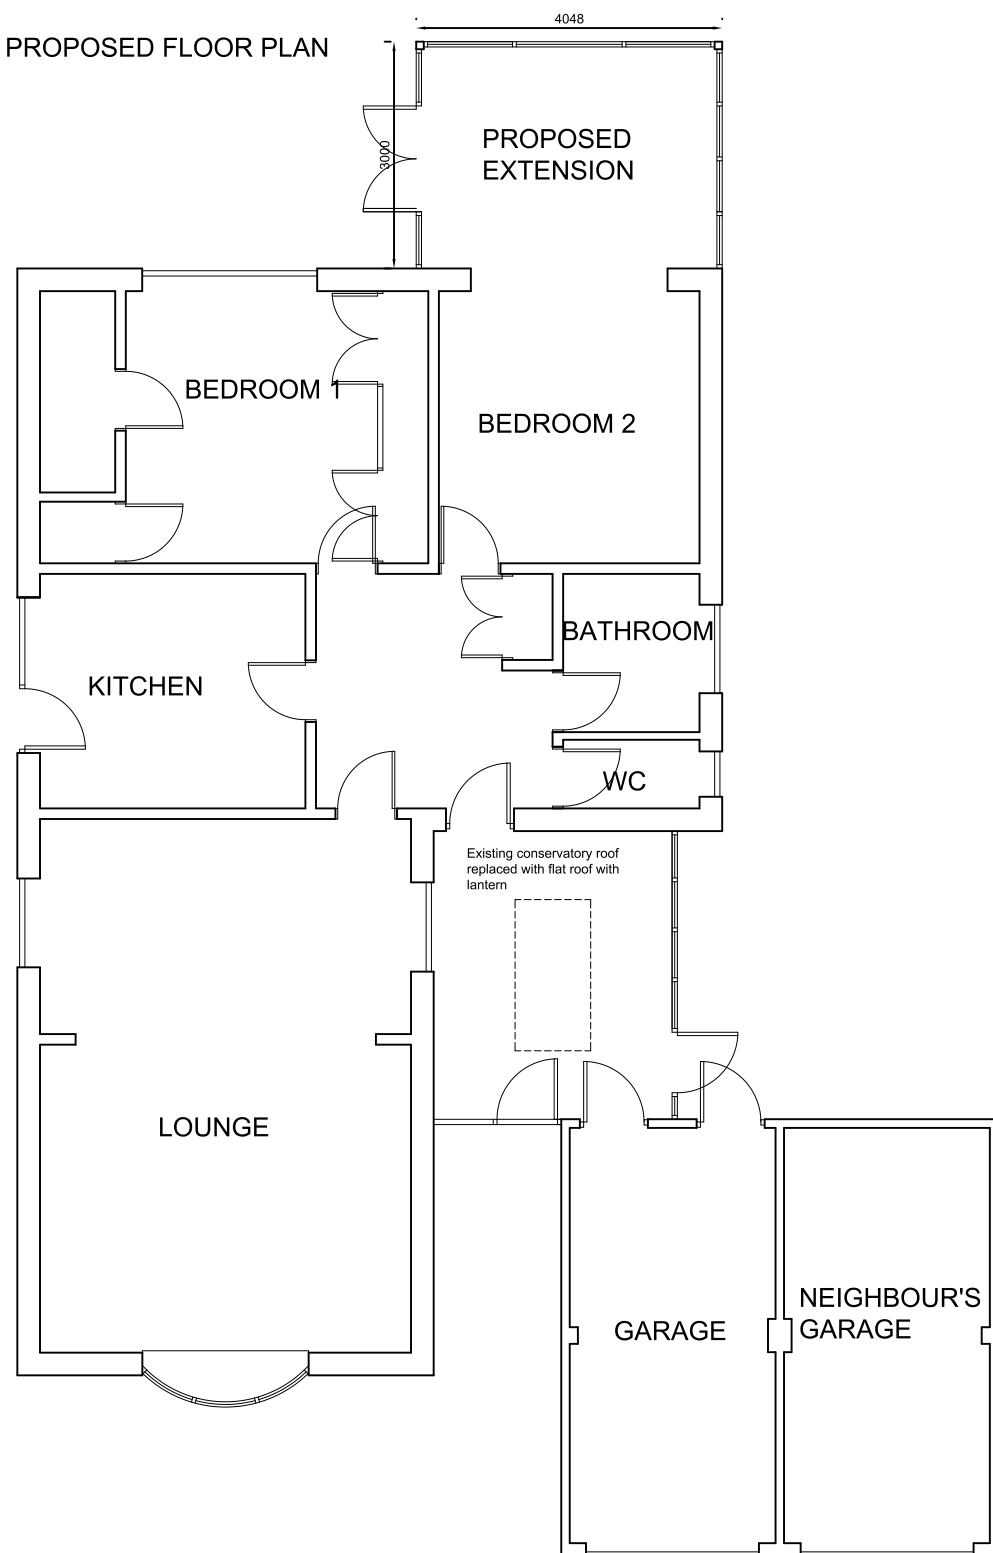

PROPOSED ROOF PLAN

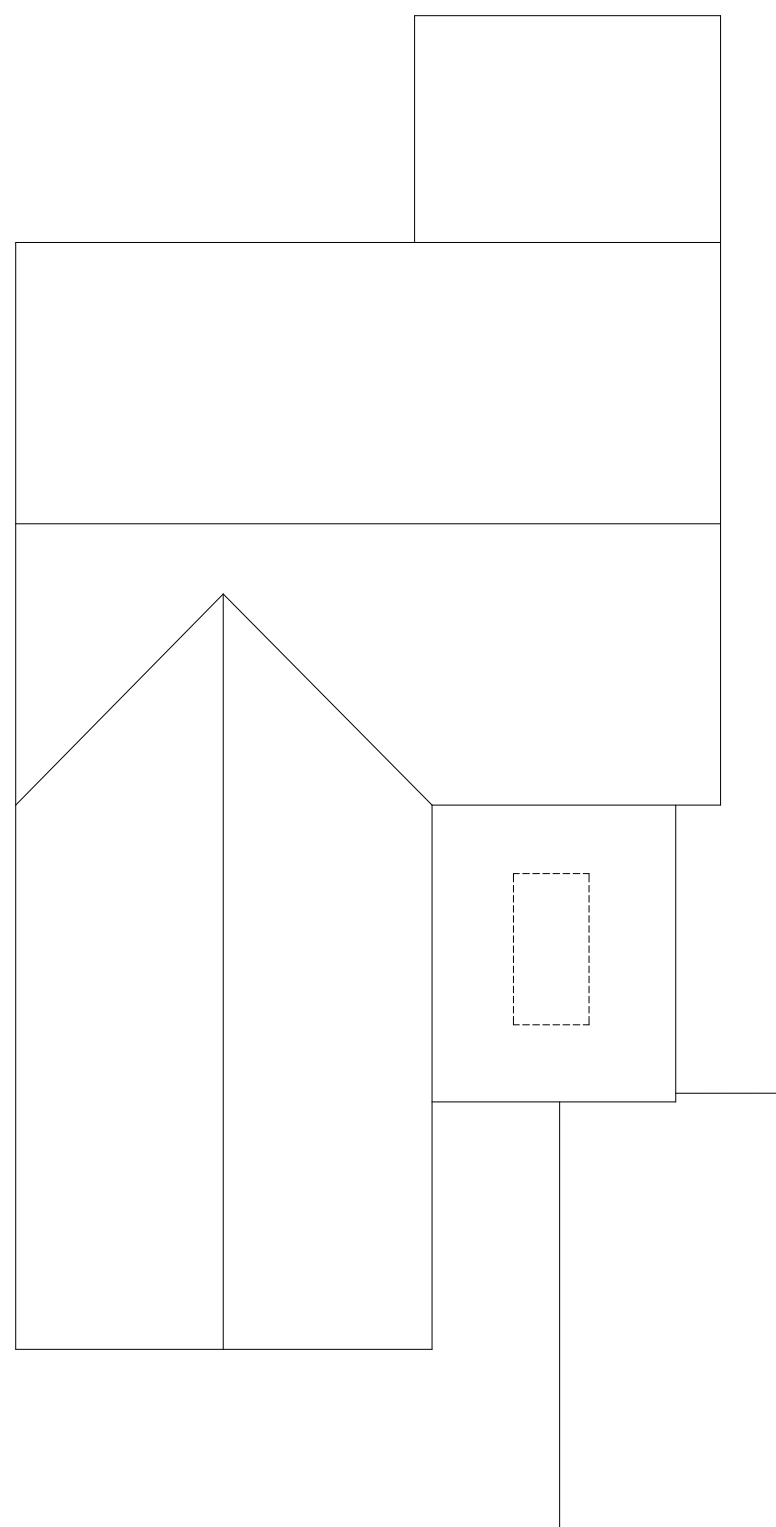

REVISONS

Notes

- These are computerised drawings for the purposes of obtaining planning & building regulations approvals & are based on certain overall measurements.
- Dimensions shown must not be relied upon and must be checked on site and verified prior to commencement of work.
- Where applicable this drawing is to be read in conjunction with other consultants' drawings & calculations.
- Do not scale from these drawings, except for planning purposes only.
- Any work undertaken prior to Planning and Building Regulations Approval is done so entirely at the Client/Contractors own risk.

© 2019 T. Murray

TIM MURRAY CBuildE MCABE
BUILDING CONSULTANT
6 Middleton Court, Elmer Road
Middleton - on - Sea
West Sussex, PO22 6EH
Tel: 01243 583676

PROJECT DETAIL 11 THE GROVE FERRING WEST SUSSEX BN12 5JA	
EXTENSION AND ALTERATIONS FOR: SUSAN LEAR	
DRAWING PLANNING DATE: APRIL 2019 DRAWN: T. Murray	SCALE 1/100
DRAWING: 19/25/3	REVISION: