
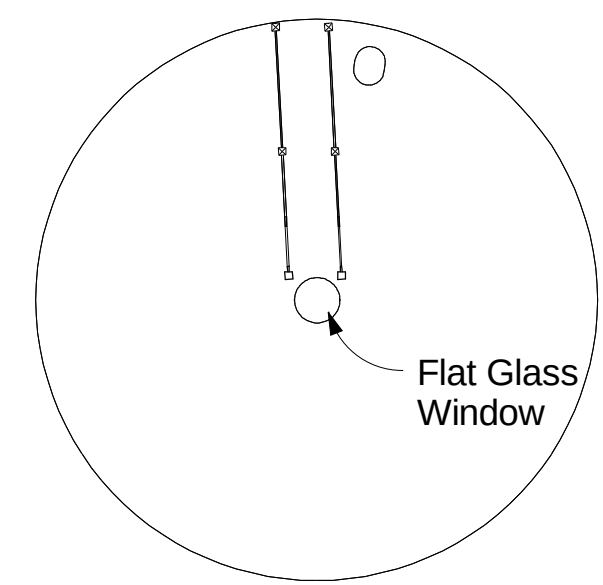
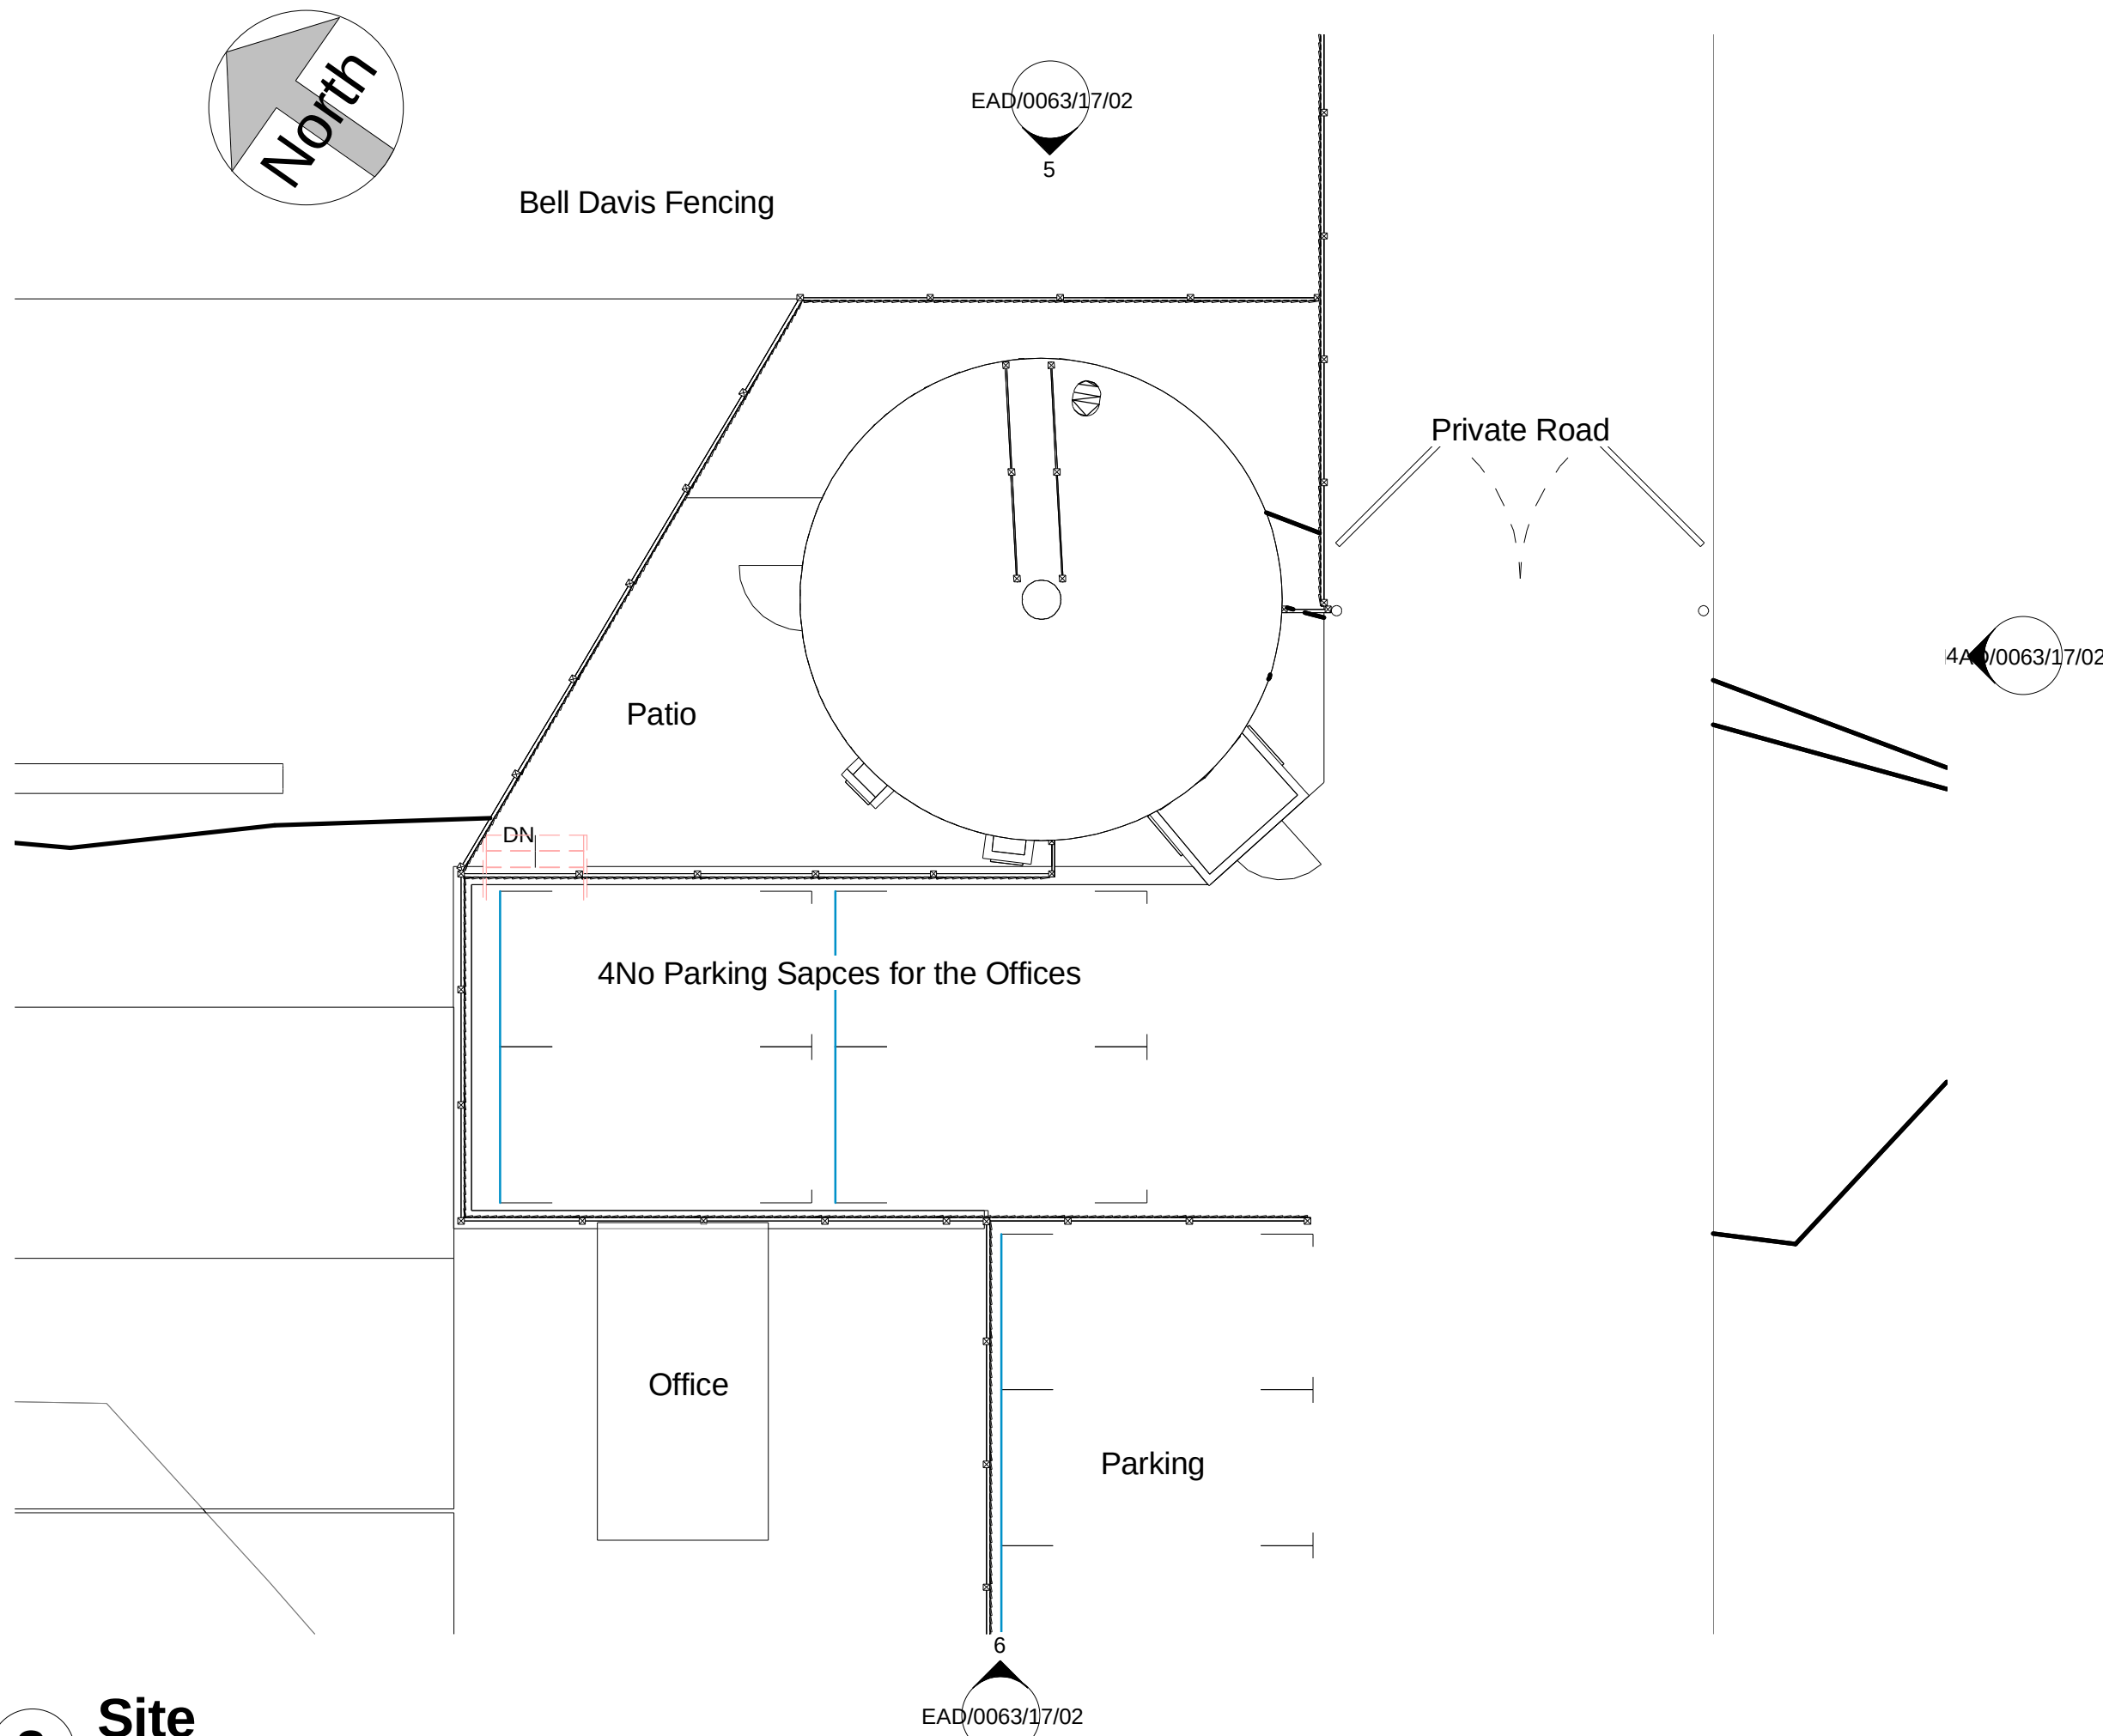
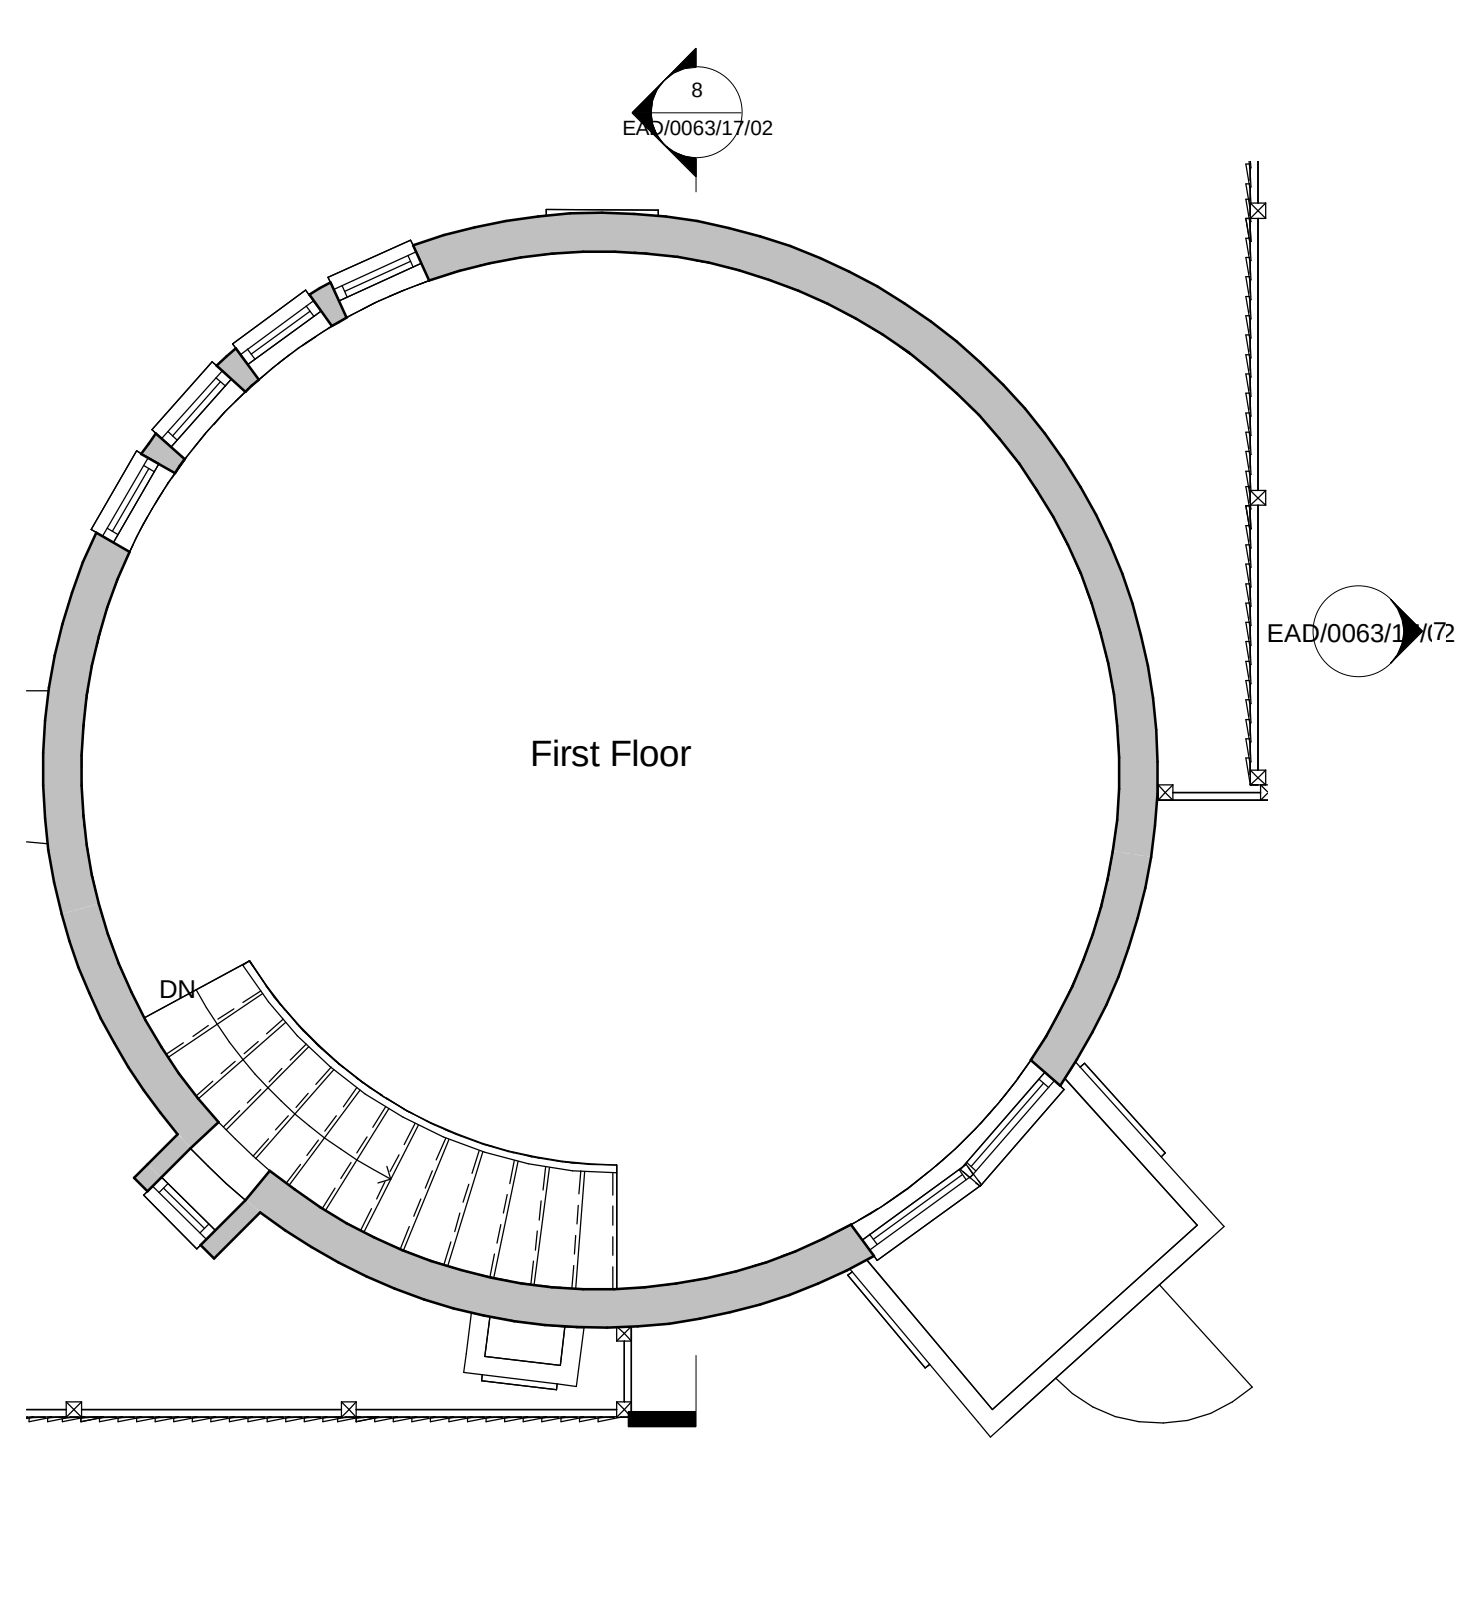



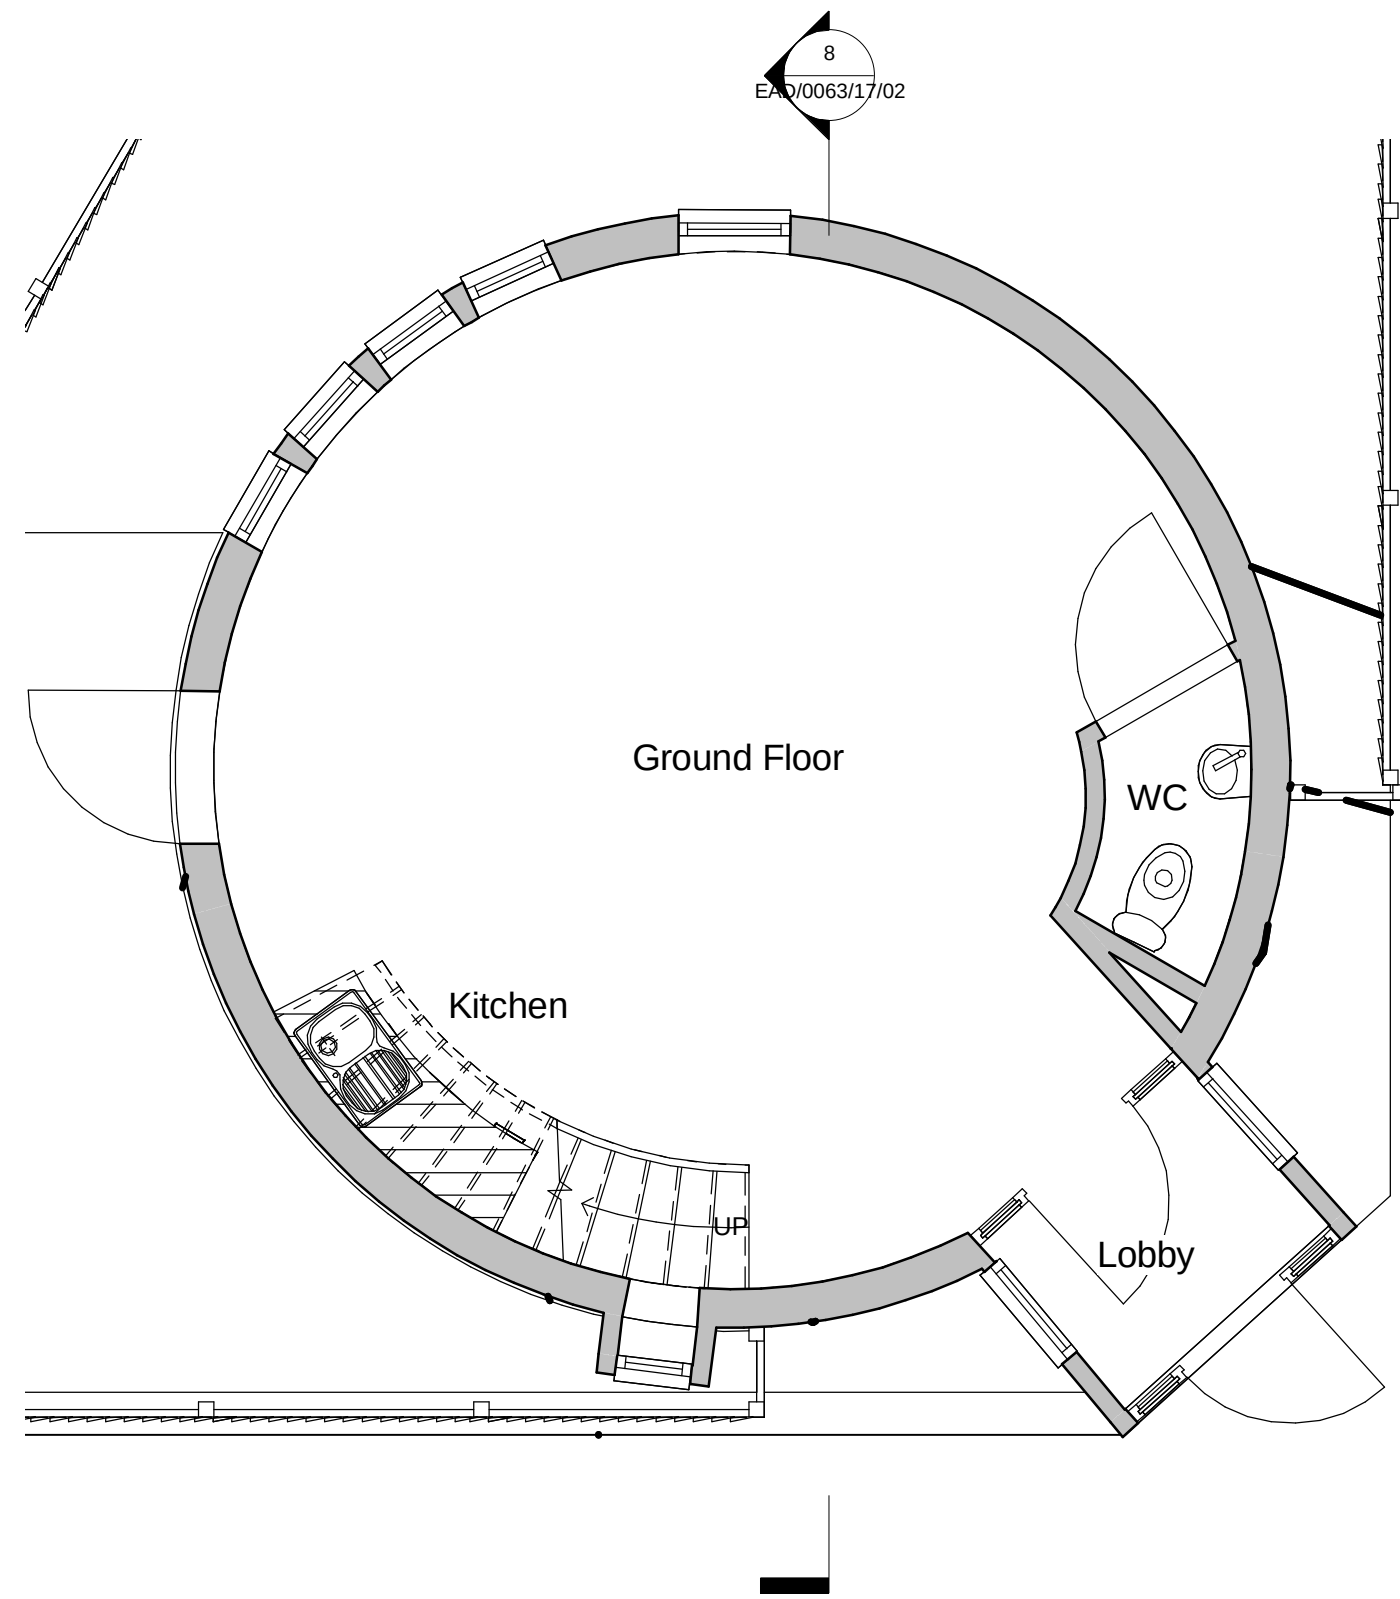


1 Ground Level
1 : 50

9 First Floor Level
1 : 50

3 Site
1 : 100

2 Roof Plan
1 : 100

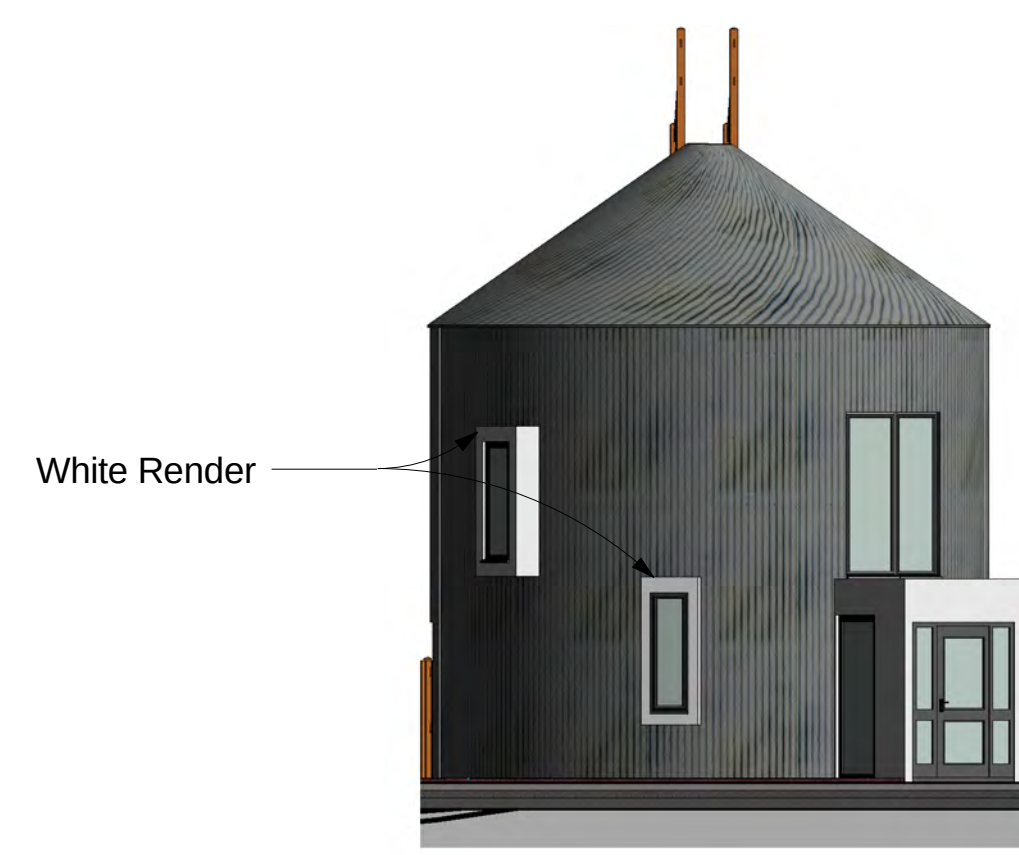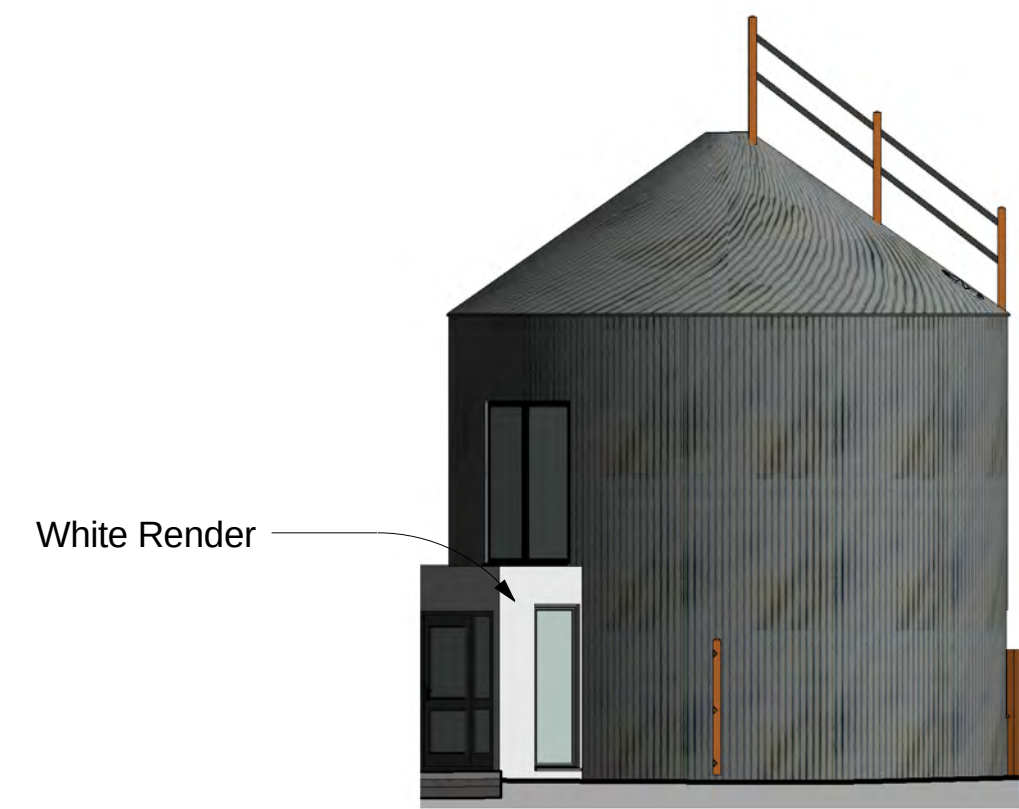


4 East
1 : 100


5 North
1 : 100

6 South
1 : 100

7 West
1 : 100

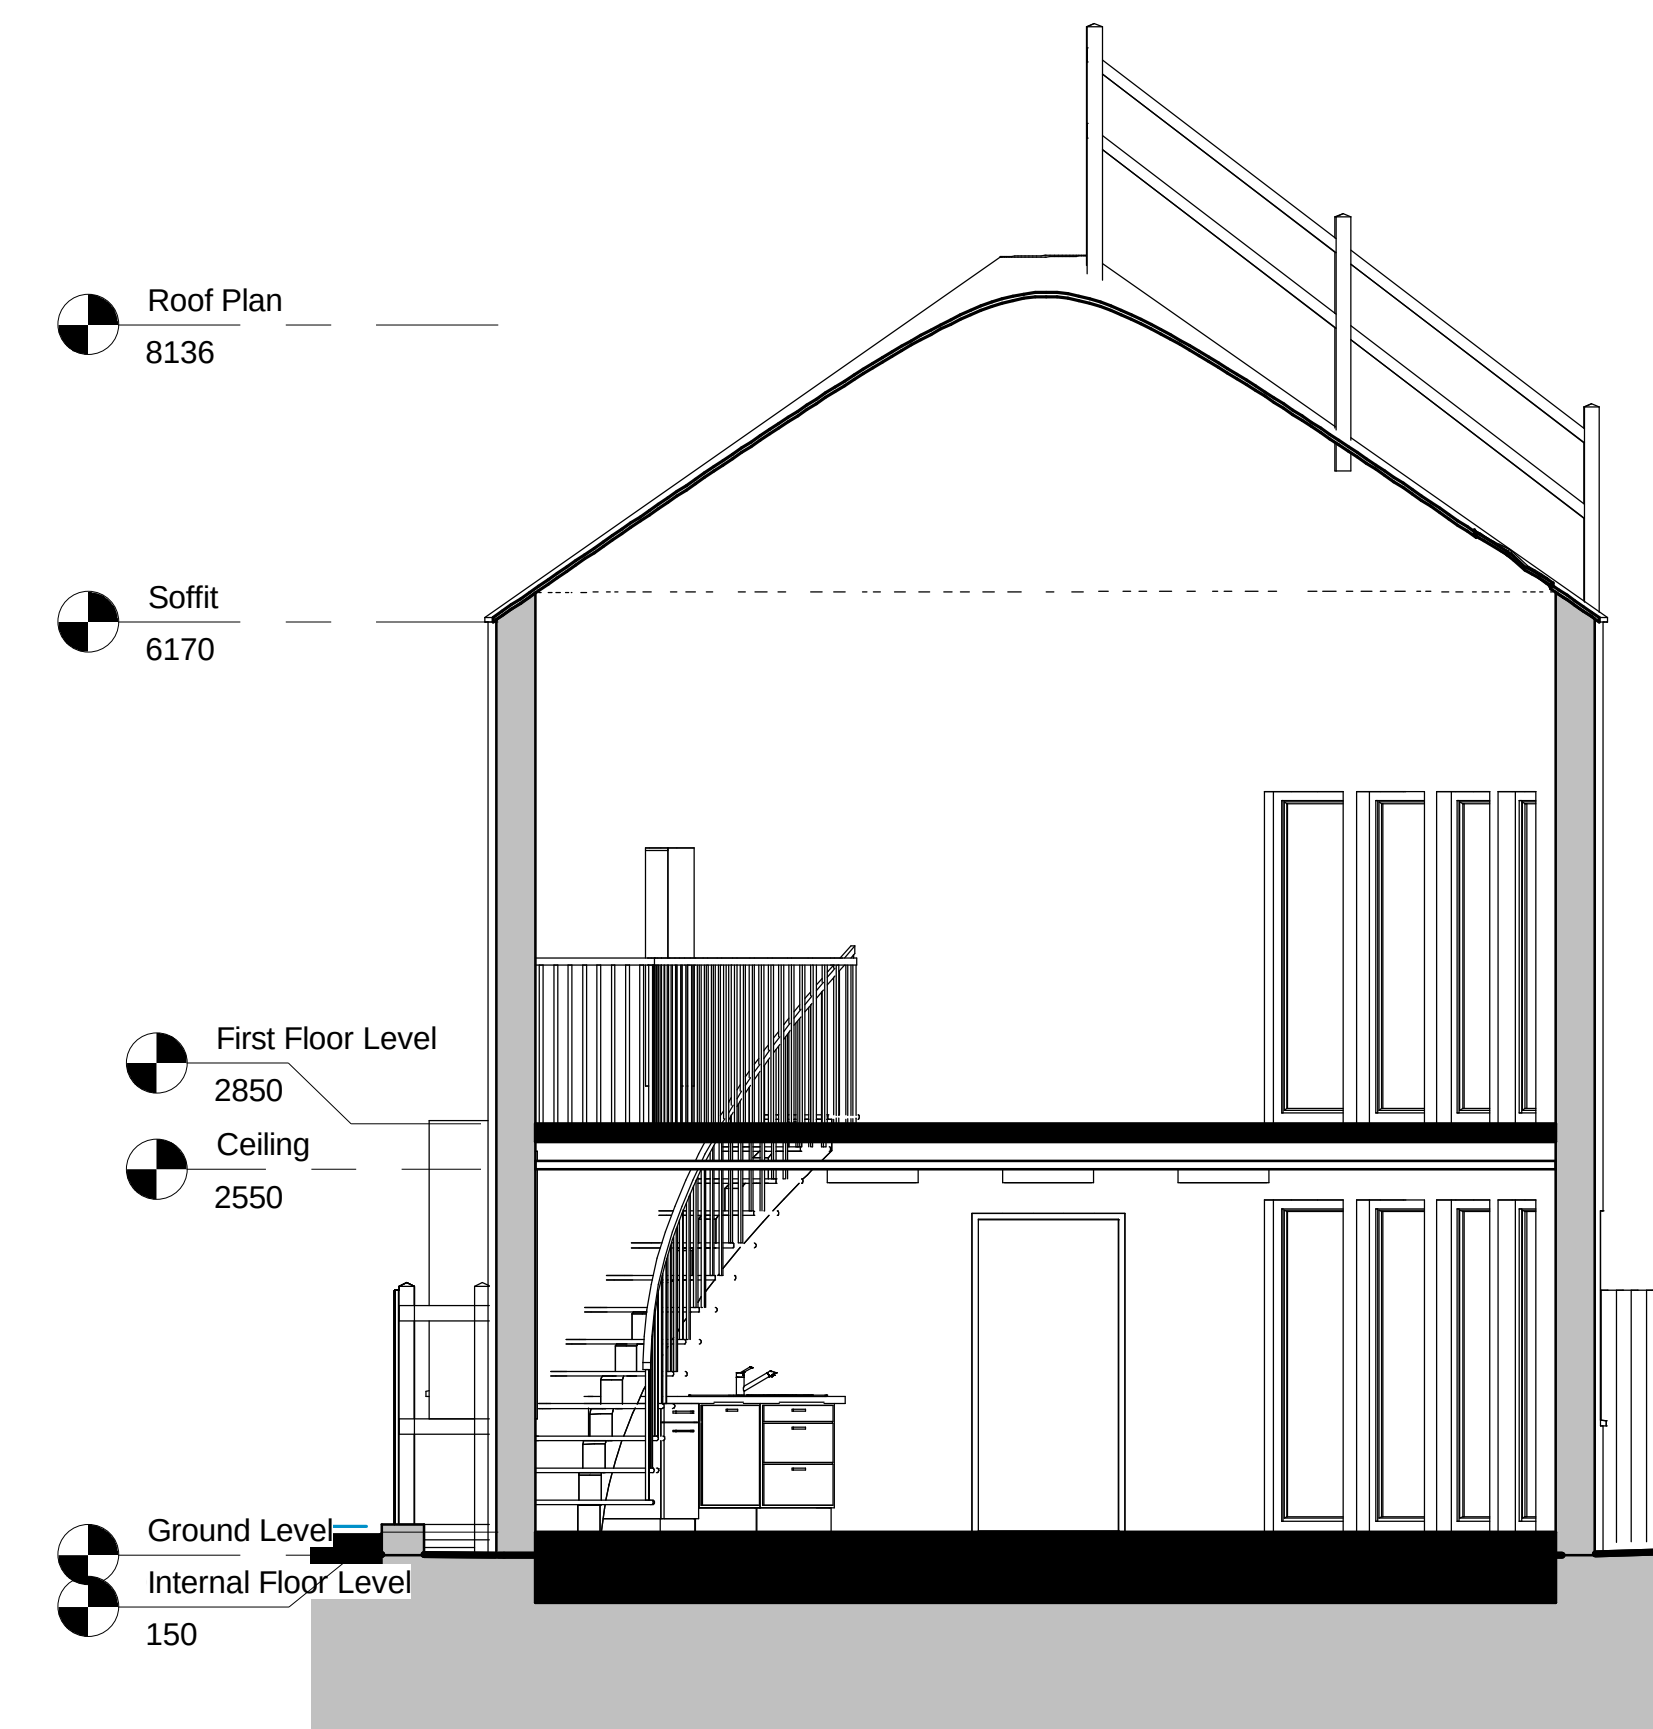

8 Section A-A
1 : 50

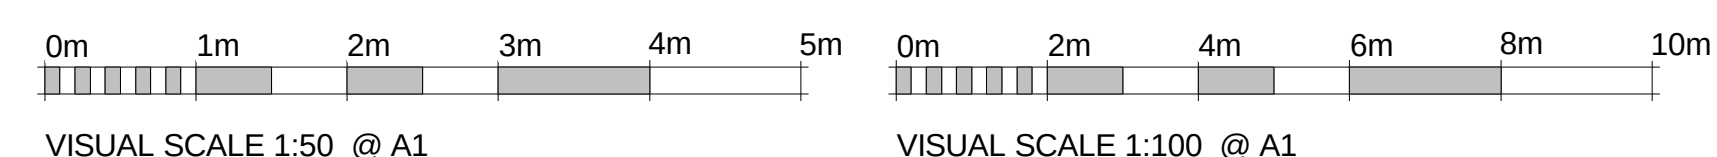

Notes:

1. THE COPYRIGHT OF THIS DRAWING IS VESTED IN EMPIRE ARCHITECTURAL DESIGNS AND IT MAY NOT BE REPRODUCED IN WHOLE OR PART OR USED FOR THE MANUFACTURE OF ANY ARTICLE WITHOUT THE EXPRESS PERMISSION OF THE COPYRIGHT HOLDERS.
2. WORK TO FIGURED DIMENSIONS ONLY.
3. THIS DRAWING IS TO BE READ IN CONJUNCTION WITH ALL RELEVANT ARCHITECTS, SERVICE ENGINEER'S AND EMPIRE ARCHITECTURAL DESIGNS DRAWINGS AND SPECIFICATIONS.

Revision Number Revision Description Issued by Revision Date

STATUS: Preliminary Issue

EMPIRE ARCHITECTURAL DESIGNS

EMPIRE ARCHITECTURAL DESIGNS

CLIENT: Mr J Sacco
148 Littlehampton Road
Ferring BN12 6PH

SITE ADDRESS: Highdown Industrial Estate
Ferring BN12 6PG

DRAWING: Change of Use

TITLE: Proposed Plans & Elevations

SCALE AT A1: As indicated DATE: 20/12/17 DRAWN: AP CHECKED:

PROJECT NO: SILO DRAWING NO: EAD/0063/17/02 REVISION: