




- NOTES:
- 1. All dimensions are in mm and must be checked on site.
 - 2. Drawings are to be read in conjunction with accompanying documents.
 - 3. Any errors or inaccuracies should be brought to the attention of Amber Living.

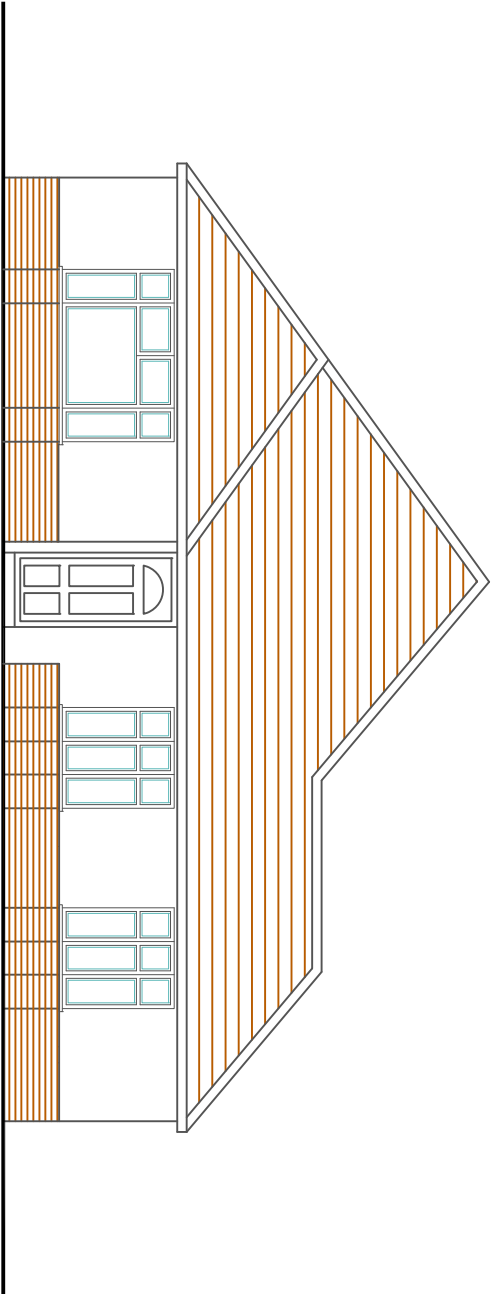


FRONT ELEVATION - Existing

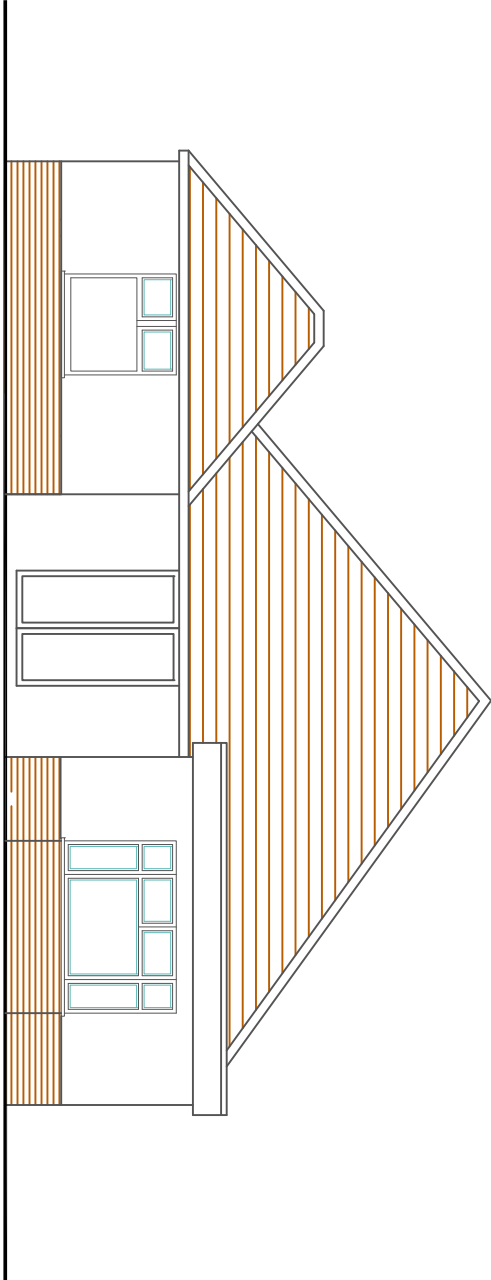

REAR ELEVATION - Existing

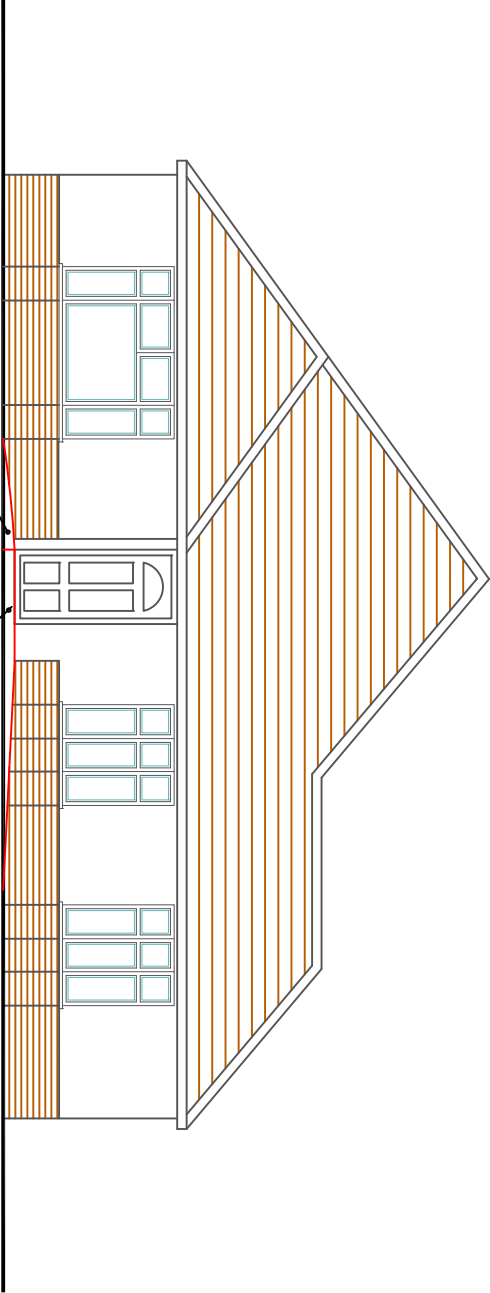

Proposed land grading
FRONT ELEVATION - Proposed

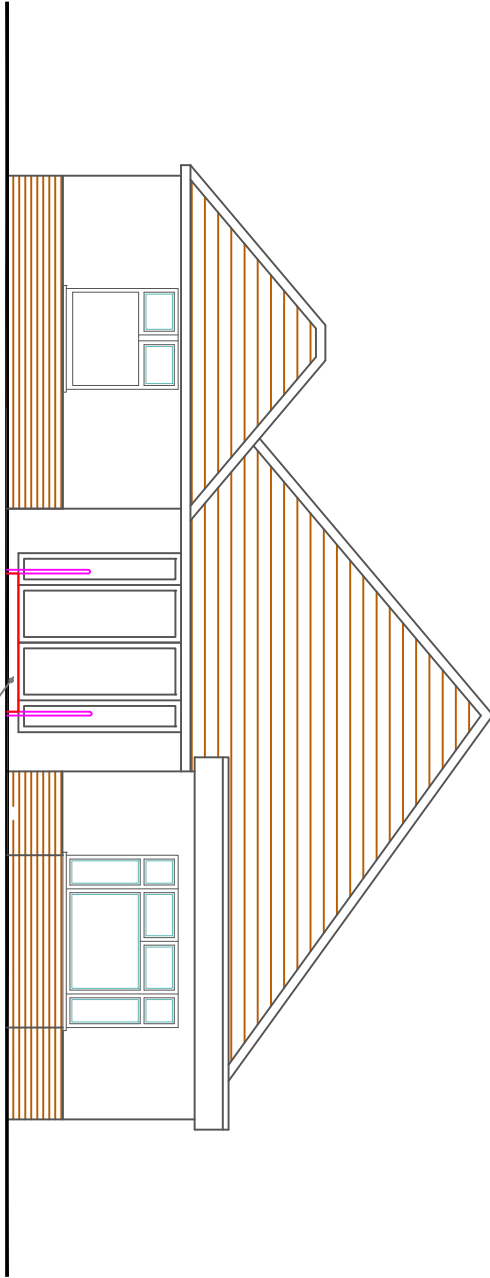

REAR ELEVATION - Proposed

Address: 51 Ferring Road Ferring Worthing West Sussex BN12 6QS				Client: The Horrods	
Drawing Title: Existing		Drawing Ref.: sm/04/FerringLn51			
Contact Details: Telephone: 01273 410836		Email: sm@amberliving.co.uk			
Contact Address: Unit 3, Tungsten Building, George Street, Portslade, BRIGHTON, BN41 1RA					
Scale: 1:100	Paper: A3	Date: 07/10/18	Revision No: A	Checked By:	Direction:
		Planning Applications Building Regulation Drawings Design Consultants Party Wall Surveyors Building Surveys/ Homebuyers Survey		Project Management Disabled Access Auditing Building Defect Analysts CDM Expert Witness	
					

