



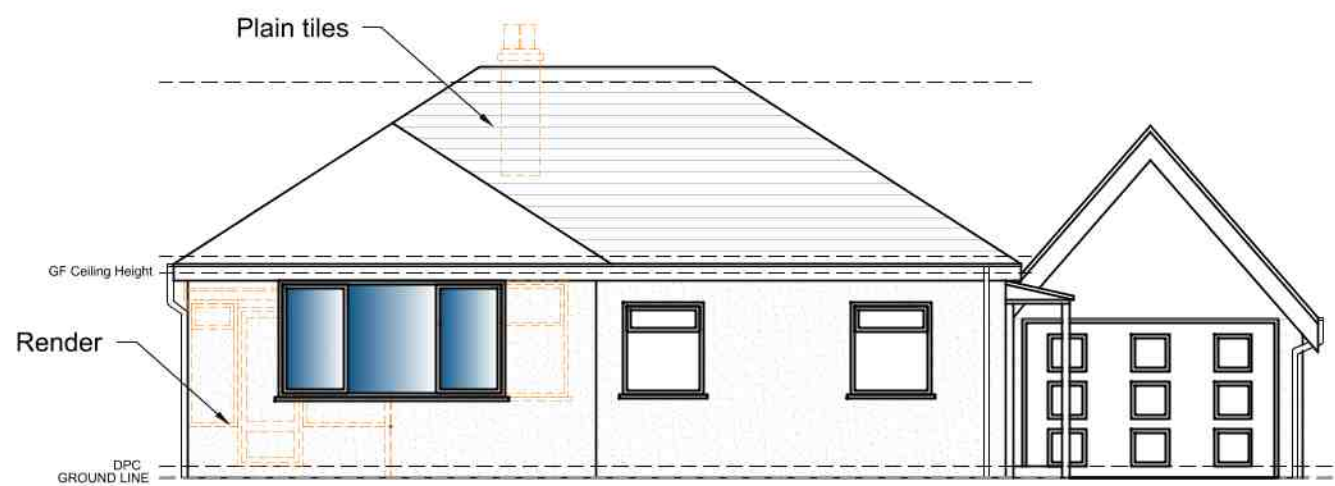


Proposed Front Elevation
Scale: 1:100




Proposed Side Elevation
Scale: 1:100

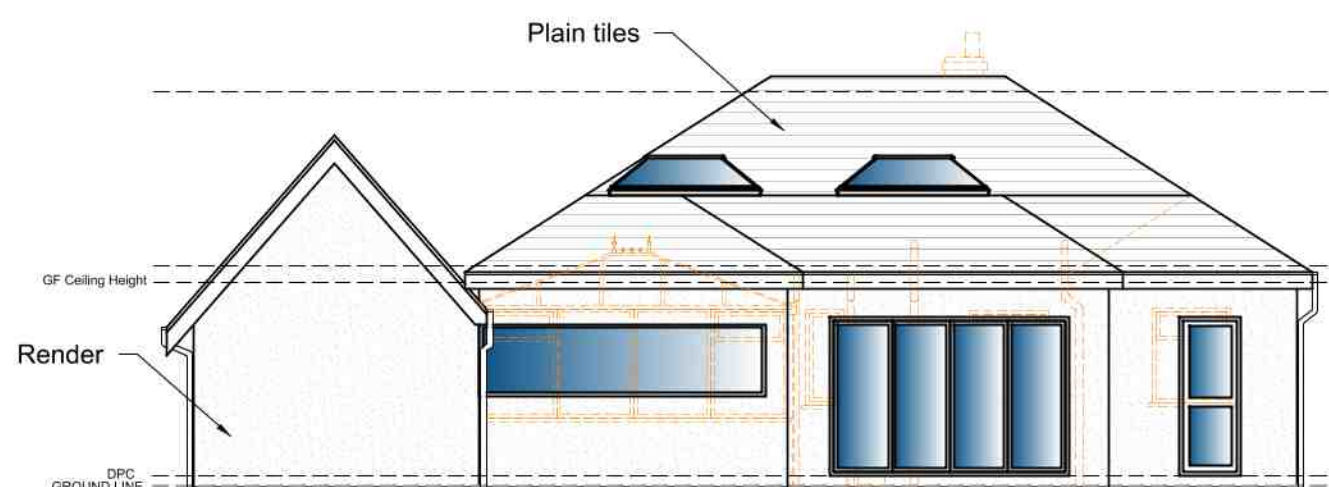


Proposed Rear Elevation
Scale: 1:100

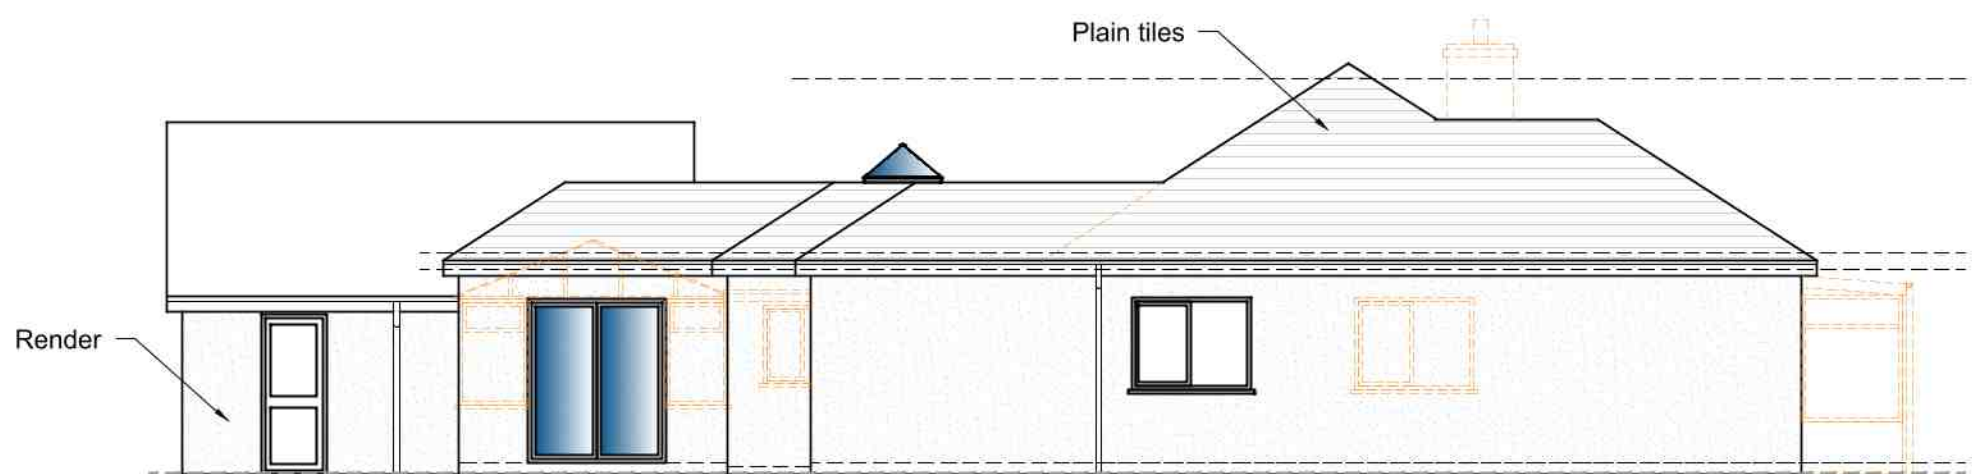

Proposed Side Elevation
Scale: 1:100

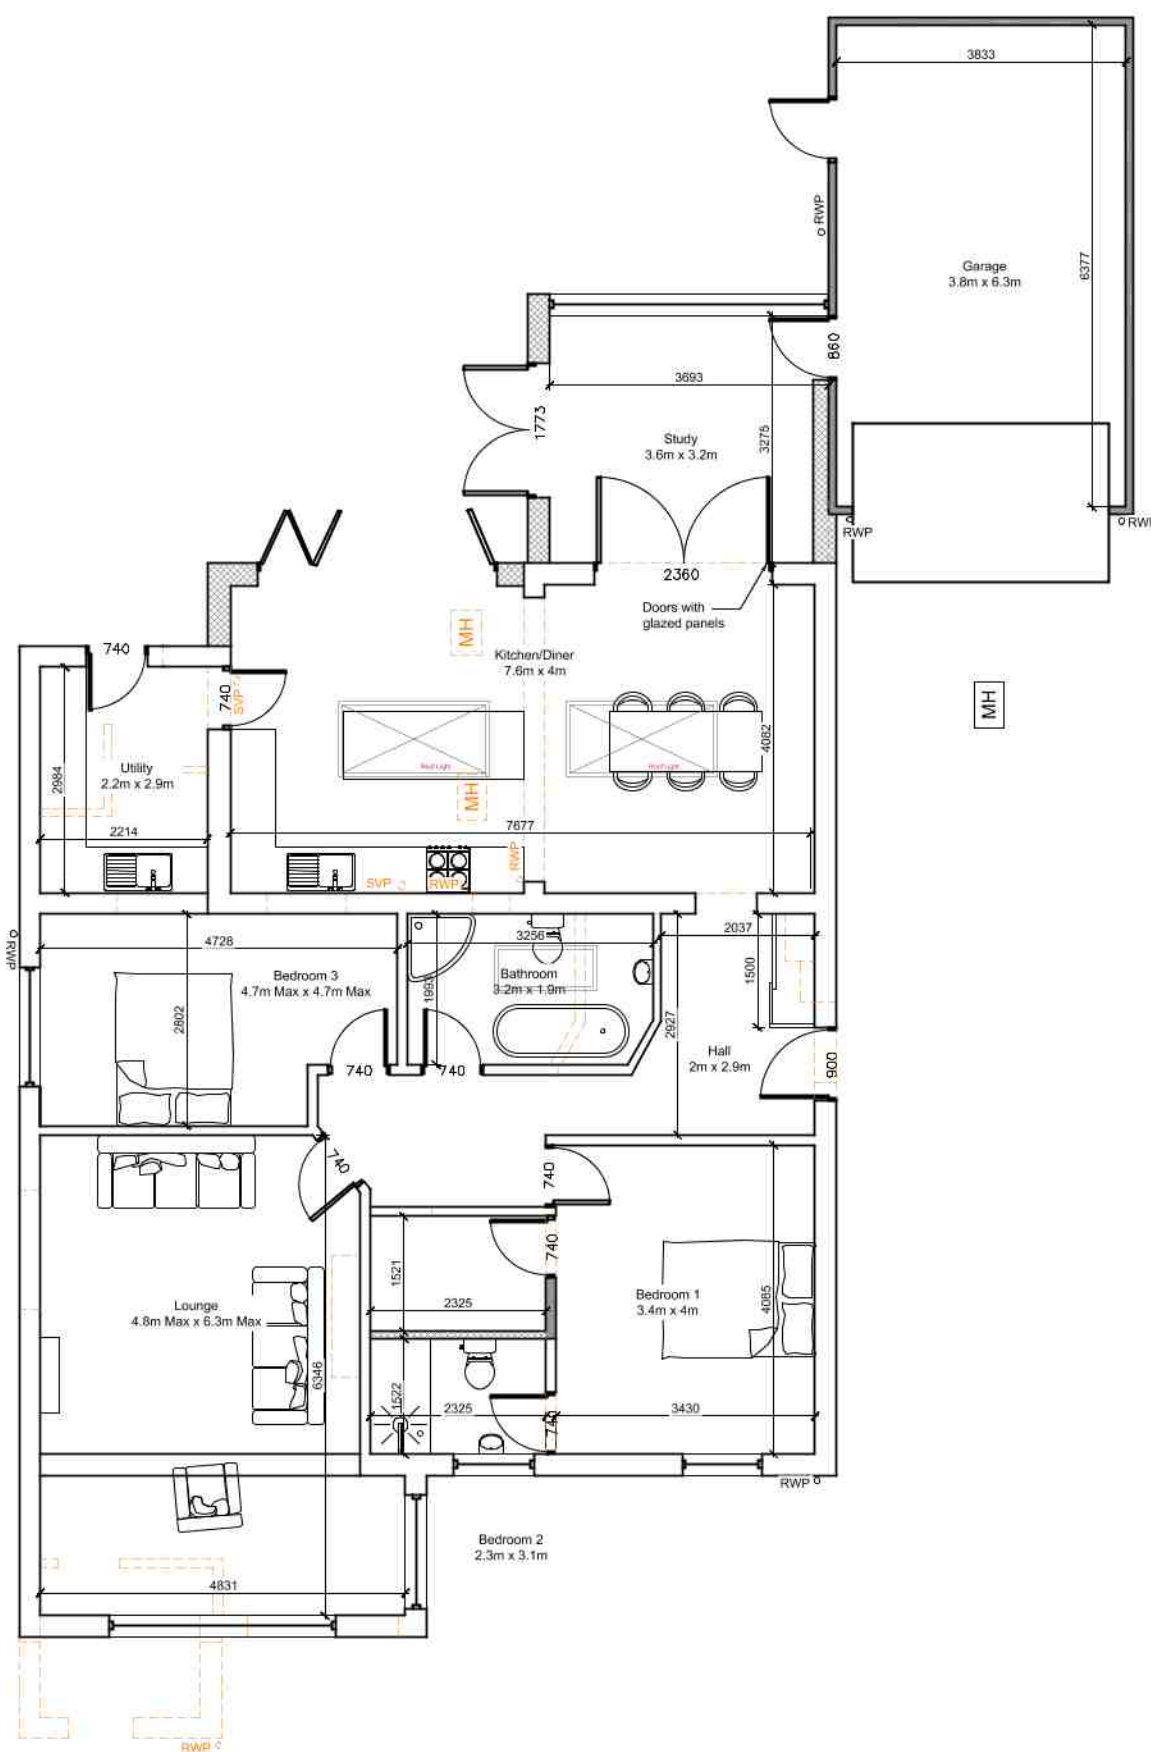

Proposed Ground Floor Plan
Scale: 1:100

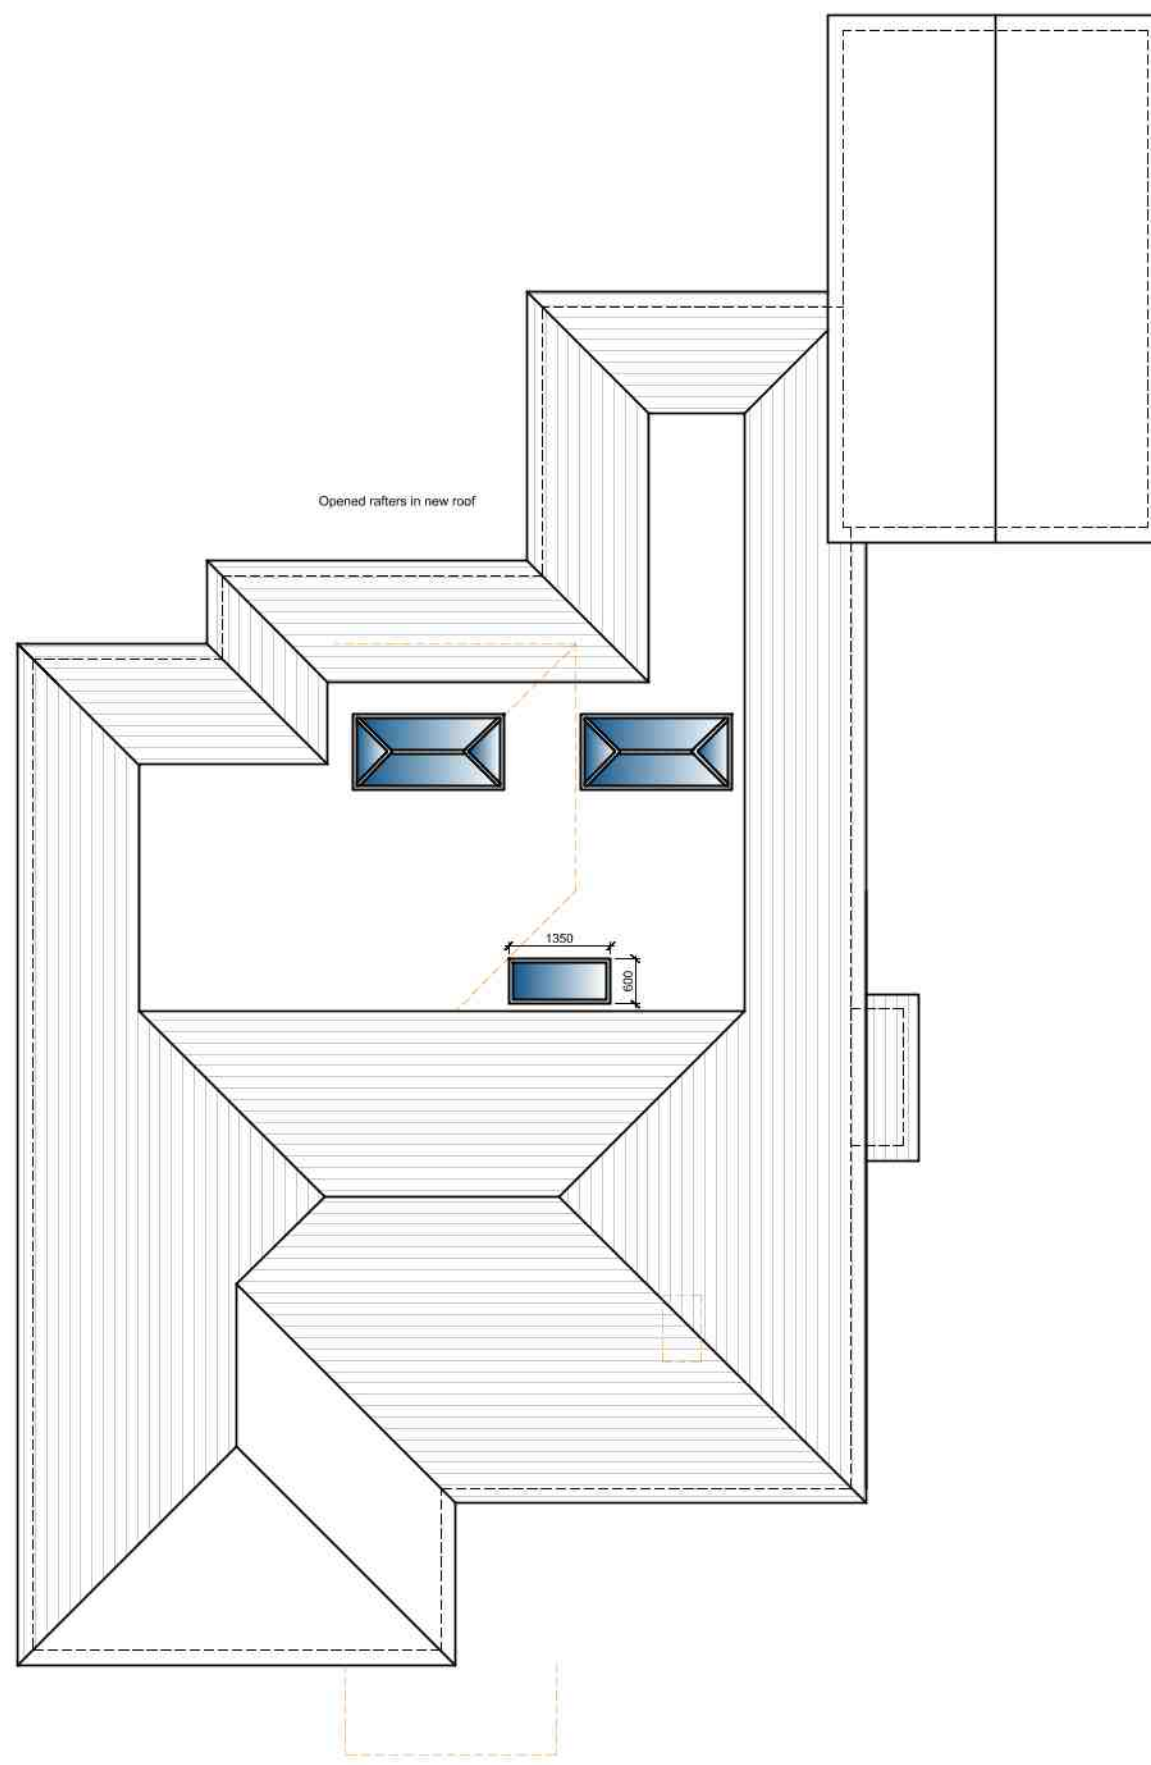

Proposed Roof Plan
Scale: 1:100

Earth tones	Forest tones	Mineral tones	Ocean tones
C03 Grey Brown	C07 Cream White	C01 White	C06 Grey Green TM
C14 Atlas Brown TM	C02 Beige	C51 Silver Grey TM	C10 Blue Grey TM
C55 Taupe TM	C08 Sand Yellow TM	C05 Grey	C62 Violet Blue TM
C61 Burnt Red TM	C57 Sage Green TM	C52 Pearl TM	C15 Dark Grey TM
	C40 Forest Grey TM	C54 Pewter TM	C18 Slate Grey
	C04 Dark Brown TM	C50 Black	

Marley Cedral Click low maintenance cladding



Location Plan
Scale: 1:1250



Block Plan
Scale: 1:500

NOTE:
This drawing is to be read in conjunction with the Construction Notes and Structural Engineer's details.
The Contractor is responsible for all setting out and must check levels and dimensions on site before ordering materials or commencing work.
Refer to written dimensions only. Do not scale from drawings, except for the purposes of Planning assessment.
The Architect is to be immediately notified of any omissions or discrepancies.
Building work should not commence until all statutory approvals have been granted, i.e. Planning, Building Control, etc.
If a public sewer is discovered, consent to 'Build-over/Close-to' may be required from the Water Authority.

PARTY WALLS:
Work to Party Walls (including insertion of flashings, beam bearings, etc) are subject to Party Wall agreements with neighbours and are to be arranged by the Client in accordance with the Party Wall Act (i.e. Providing two months written notice)

Below ground drainage - Surface Water	Below ground drainage - Foul Water	Discharge pipes	Existing structure	Proposed structure	Removed structure
Section line					
A	26/03/21	Client Amendments	DLS		
Revision	Date	Details	Initials		

These drawings and designs are the property of Shear Architectural Design Ltd and must not be copied, retained, or used without prior written consent. © Copyright



2 Saffron Close
Shoreham by Sea
West Sussex
BN43 6JF
07881 656512
info@sheararchitecturaldesign.co.uk
www.sheararchitecturaldesign.co.uk

PROJECT:
Sandpiper, Florida Road,
Ferring, Worthing, West
Sussex BN12 5PE

DRAWING TITLE:
Rear Extension

	DATE:	15/03/2021
	SCALE:	Various
	DRAWN:	SC
	CHECKED:	DS
	SHEET	OF
21/24	PL1	A
PROJECT NUMBER:	DRAWING NUMBER:	REVISION:

FOR APPROVAL