




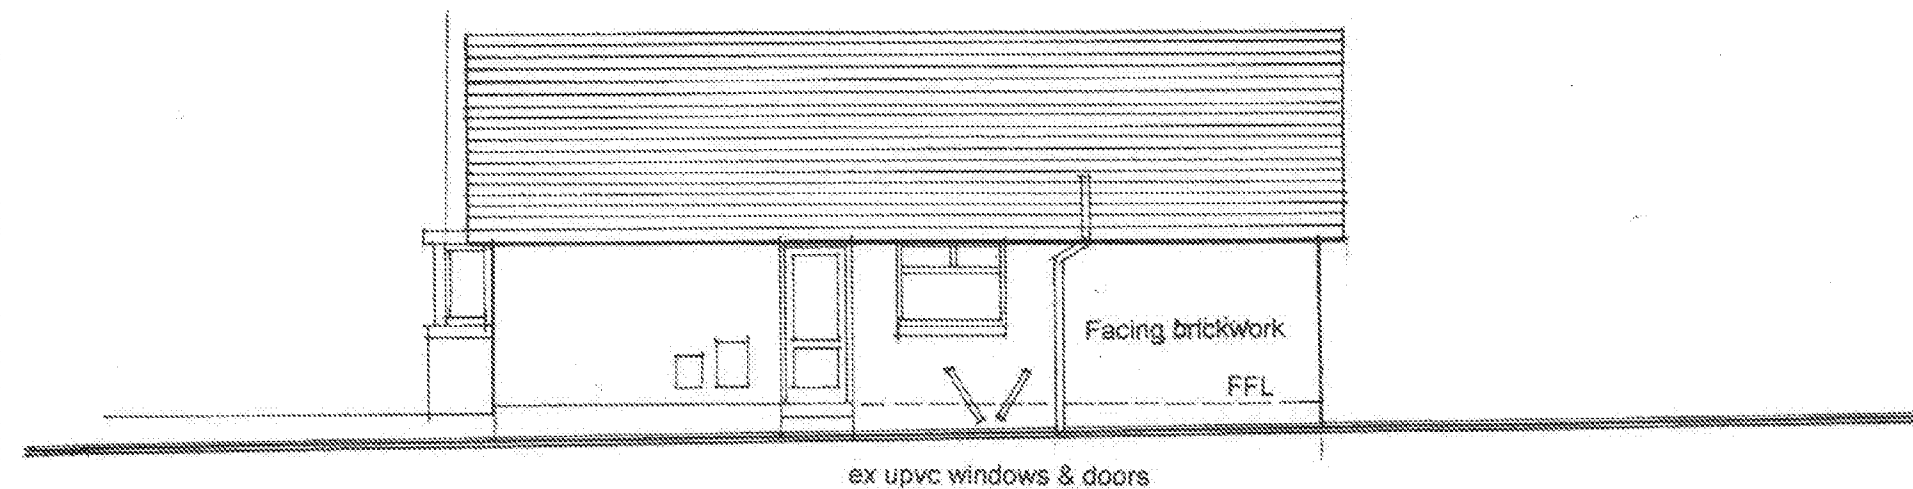


existing west elevation

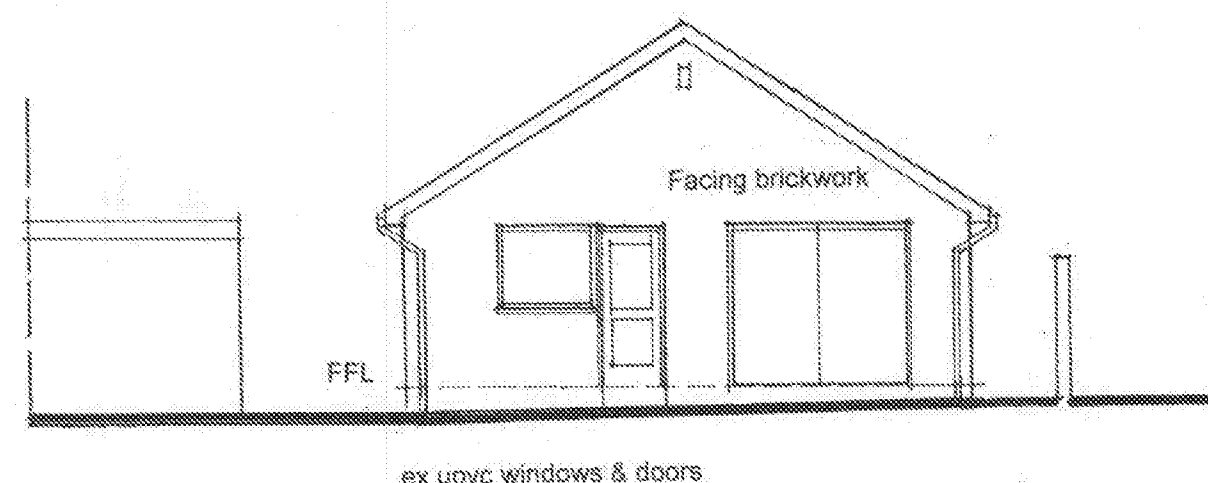

existing south elevation

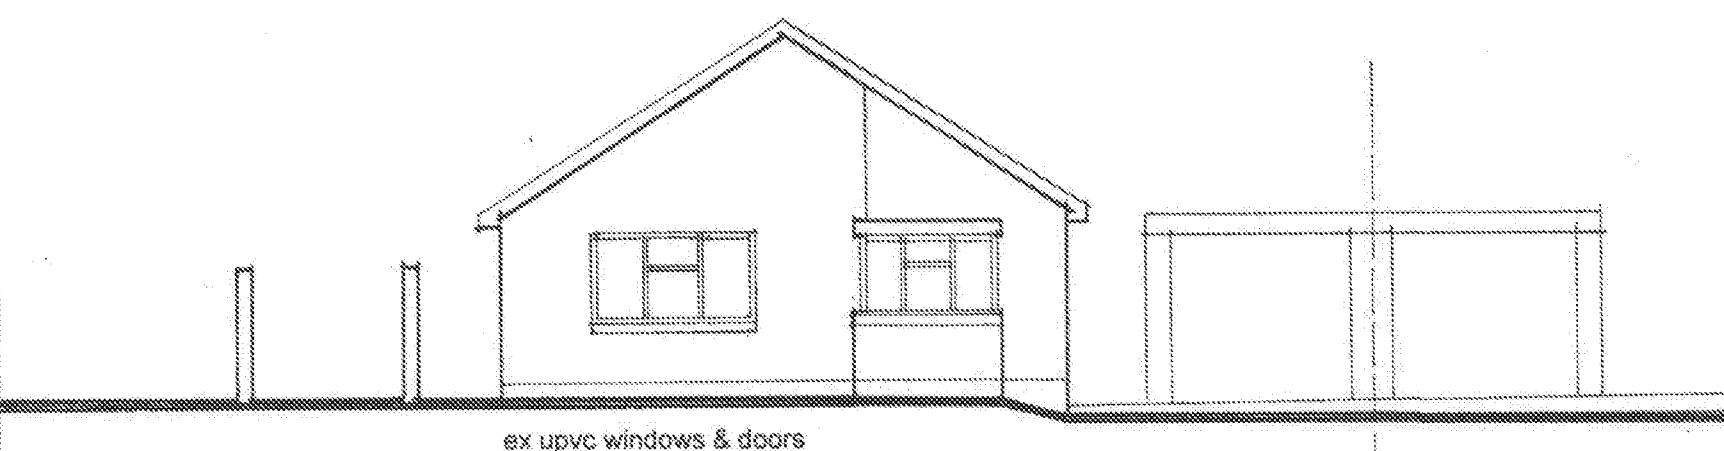

existing north elevation

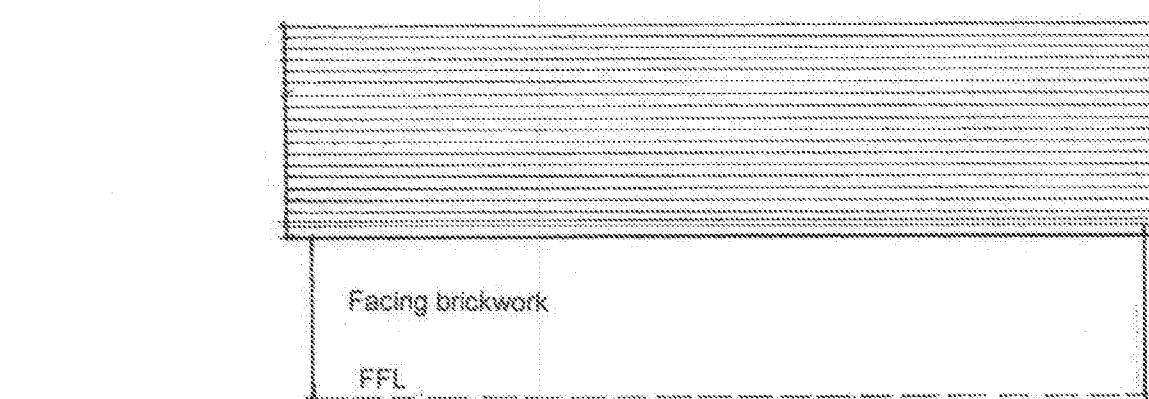

existing east elevation

NOTES:
All dimensions must be checked on site and not scaled from this drawing.

Drawing may be scaled for planning purposes only

A	Date	Revisions

©copyright

Geoffrey G Fry + Associates
Chartered Architect
63 Langbury Lane
Ferring, Worthing
West Sussex : BN12 6QA

E : geoffreyfry3@gmail.com
T : 01903 500109

Client

Mr R B Jordan & Ms I E Cross

Job Title

Proposed Extension & Alterations
38A Ferring Lane, Ferring,
West Sussex. BN12 6QT

Drawing Title

EXISTING ELEVATIONS

Scale 1 - 100

Date 02/16

Drawn by

Drg No.

3037- 005

Rev.