




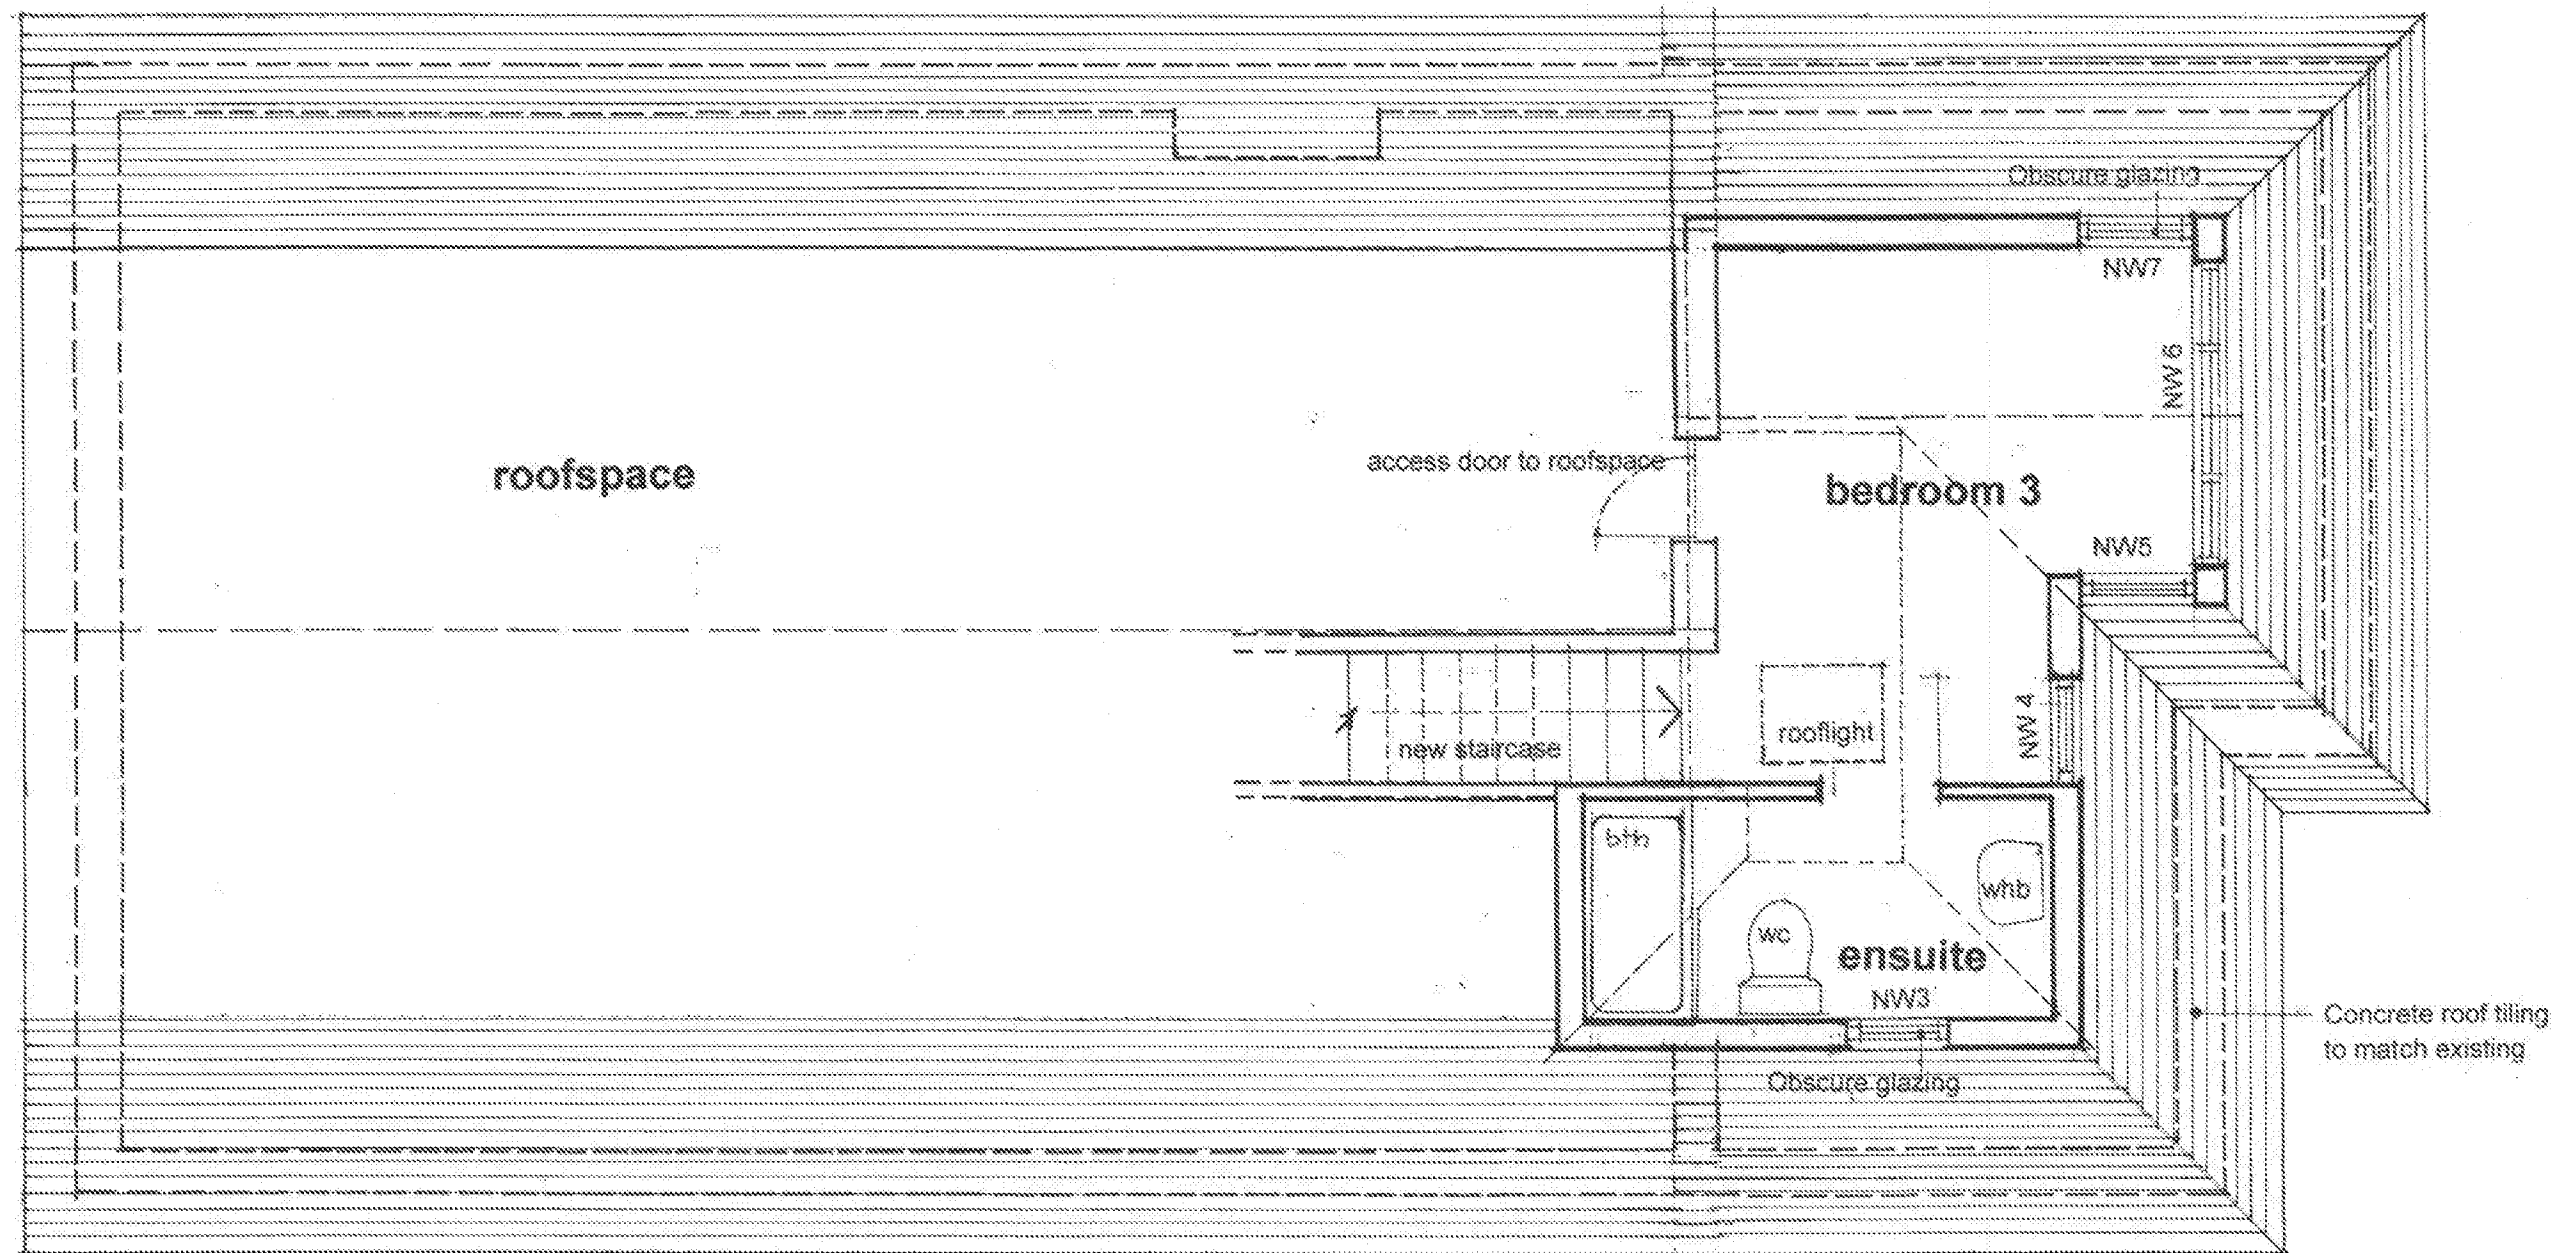

proposed first floor plan

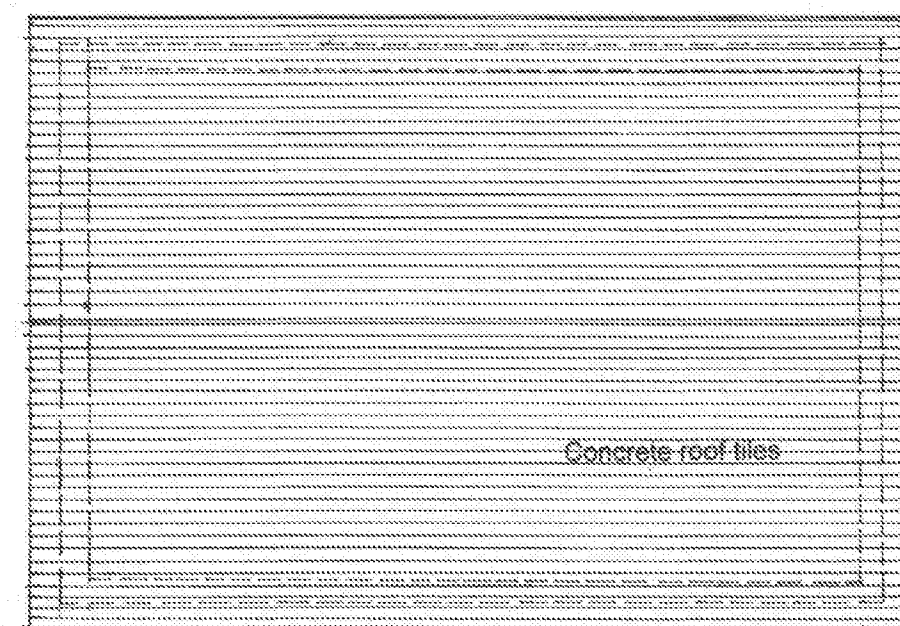

existing roof plan

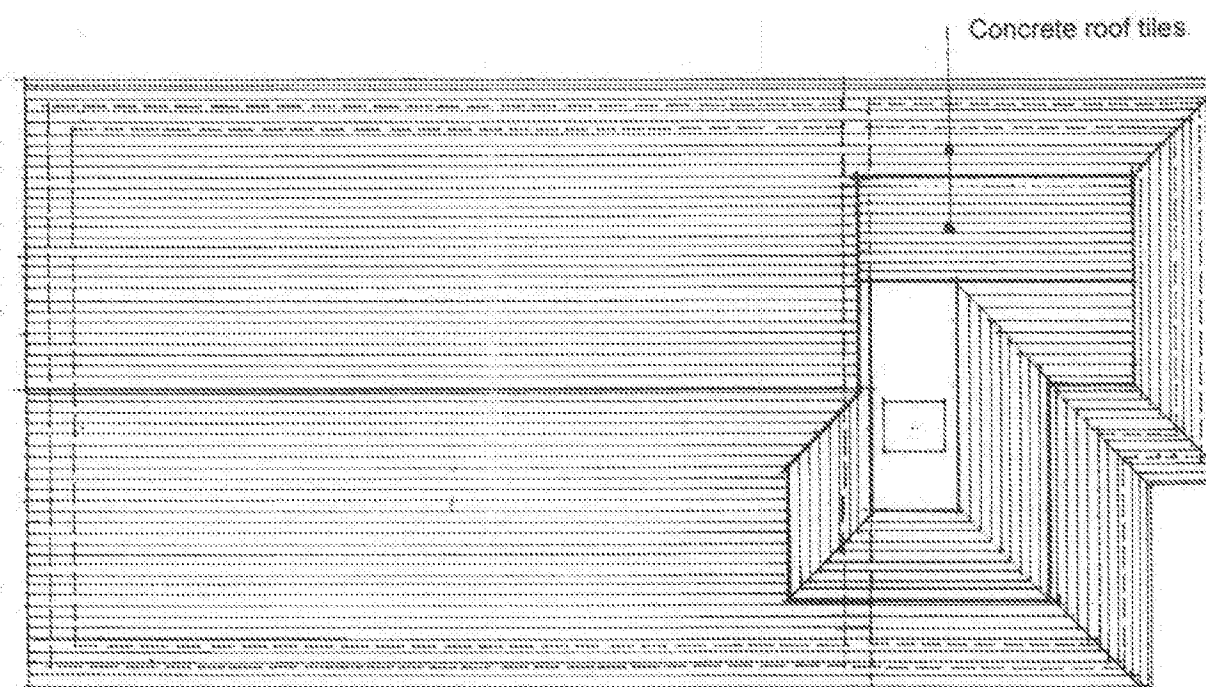

proposed roof plan

NOTES:
All dimensions must be checked on site and not scaled from this drawing.

Drawing may be scaled for planning purposes only

A	Date	Revisions

©copyright
Geoffrey G Fry + Associates
Chartered Architect
63 Langbury Lane
Ferring, Worthing
West Sussex : BN12 6QA
E : geoffreyfry3@gmail.com
T : 01903 500109

Client
Mr R B Jordan & Ms I E Cross

Job Title
Proposed Extension & Alterations
38A Ferring Lane, Ferring,
West Sussex. BN12 6QT

Drawing Title
ROOF PLANS

Scale 1 - 50 1 - 100

Date 03/18 Drawn by [Redacted]

Drg No. 3037-003 Rev.