


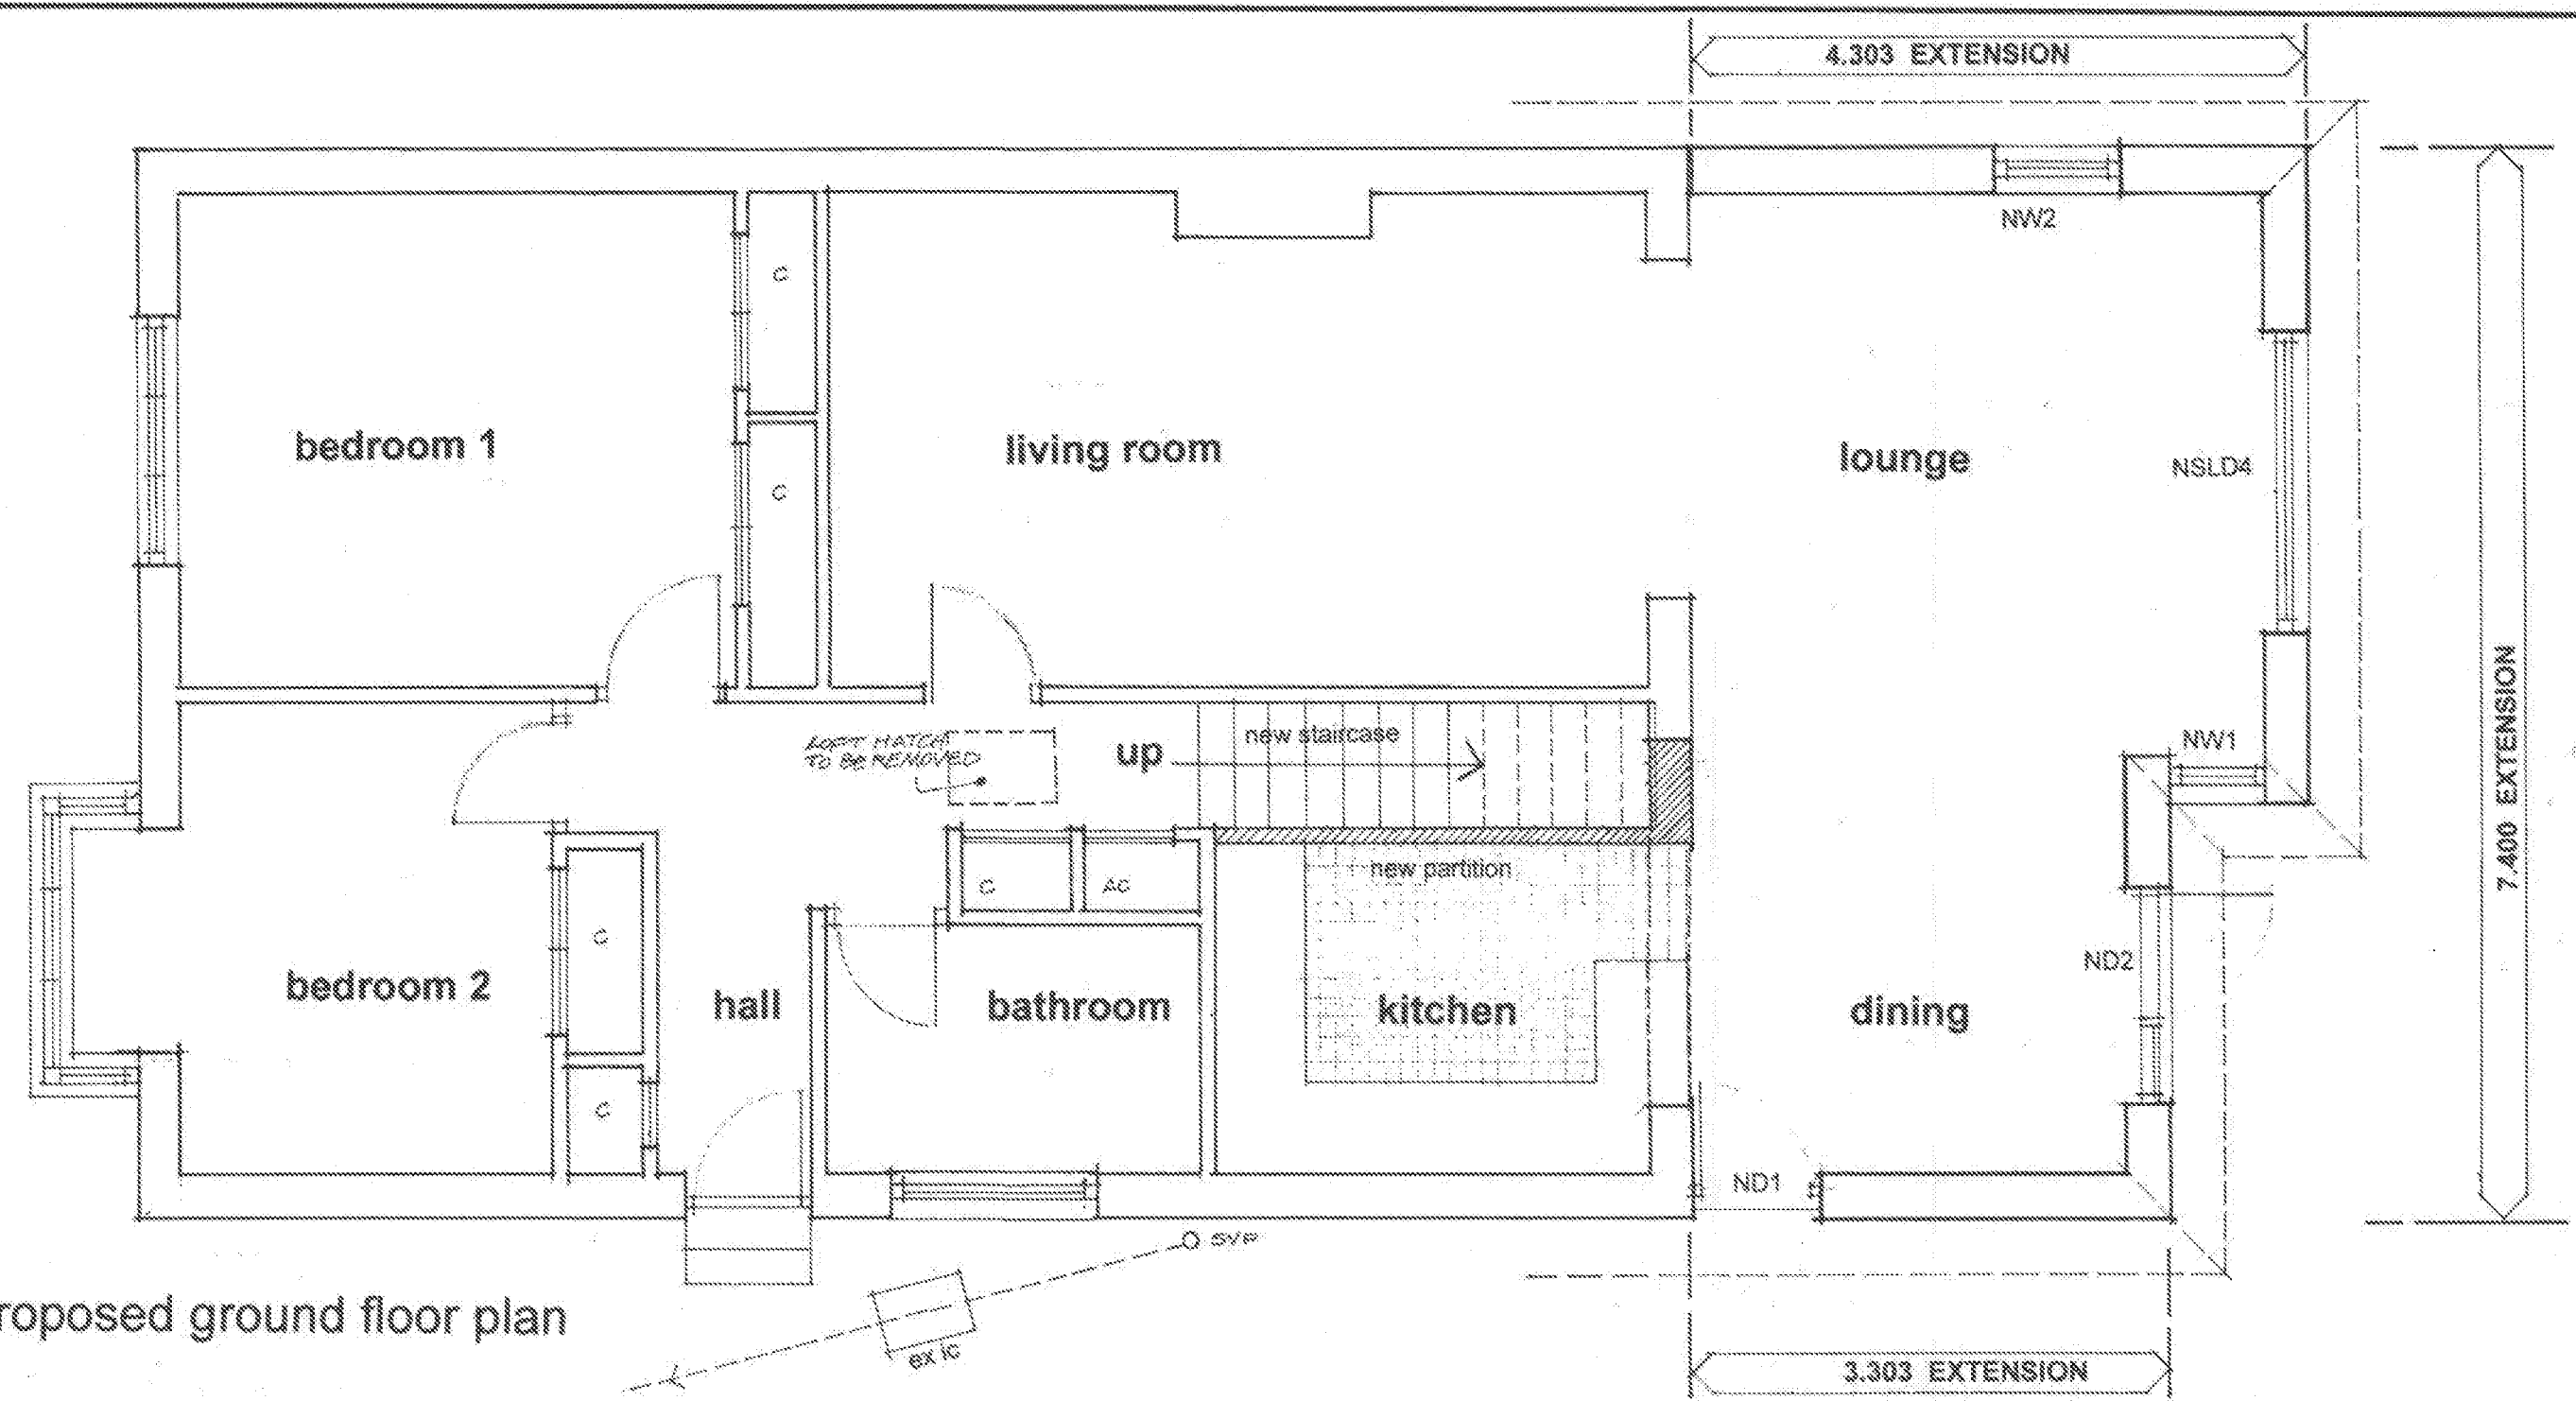

proposed ground floor plan



existing ground floor plan

NOTES:
All dimensions must be checked on site and not scaled from this drawing.

Drawing may be scaled for planning purposes only

SW drains to discharge to soakaway

A		Date	Revisions

©copyright

Geoffrey G Fry + Associates
Chartered Architect
63 Langbury Lane
Ferring, Worthing
West Sussex : BN12 6QA

E : geoffreyfry3@gmail.com
T : 01903 500109

Client
Mr R B Jordan & Ms I E Cross

Job Title

Proposed Extension & Alterations
38A Ferring Lane, Ferring,
West Sussex. BN12 6QT

Drawing Title

FLOOR PLANS

Scale 1 - 50

Date 03/18 Drawn by [Redacted]

Org No. 3037- 002 Rev.