


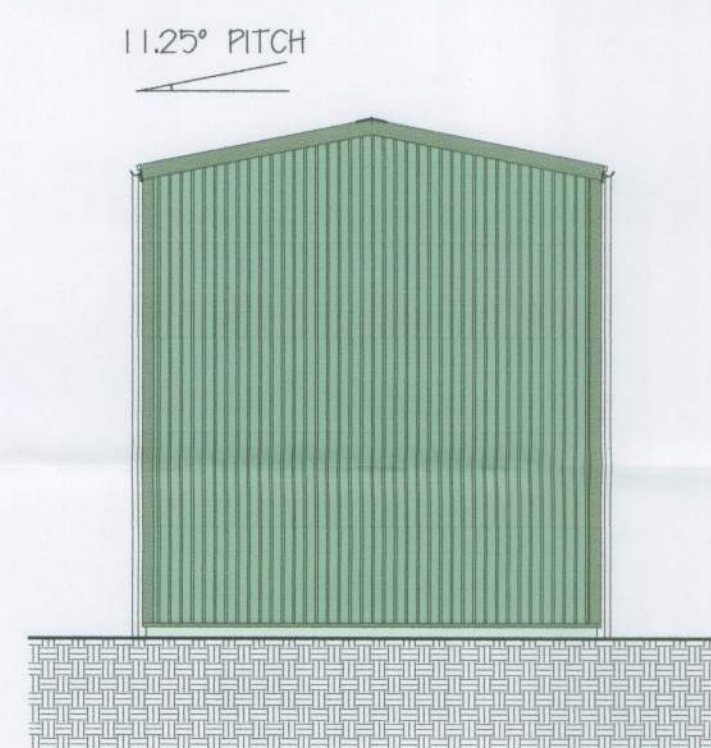


SOUTH ELEVATION




NORTH ELEVATION




WEST ELEVATION

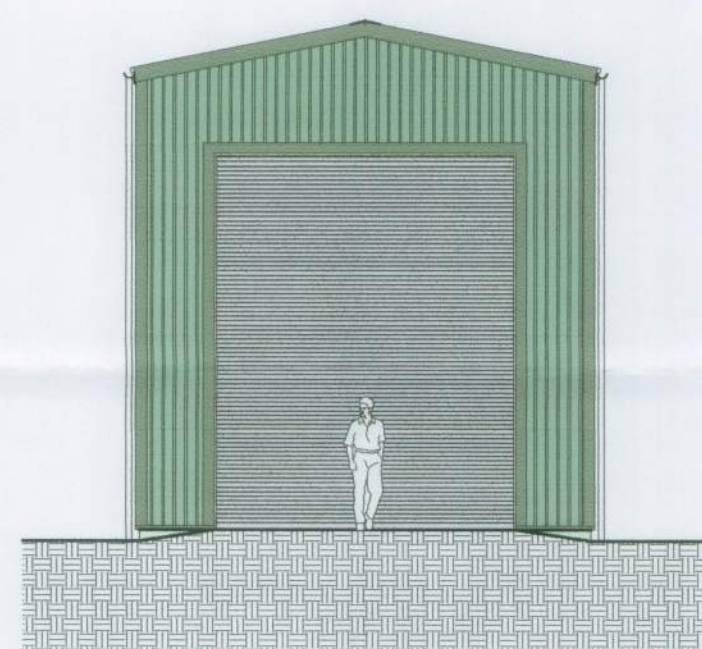

EAST ELEVATION

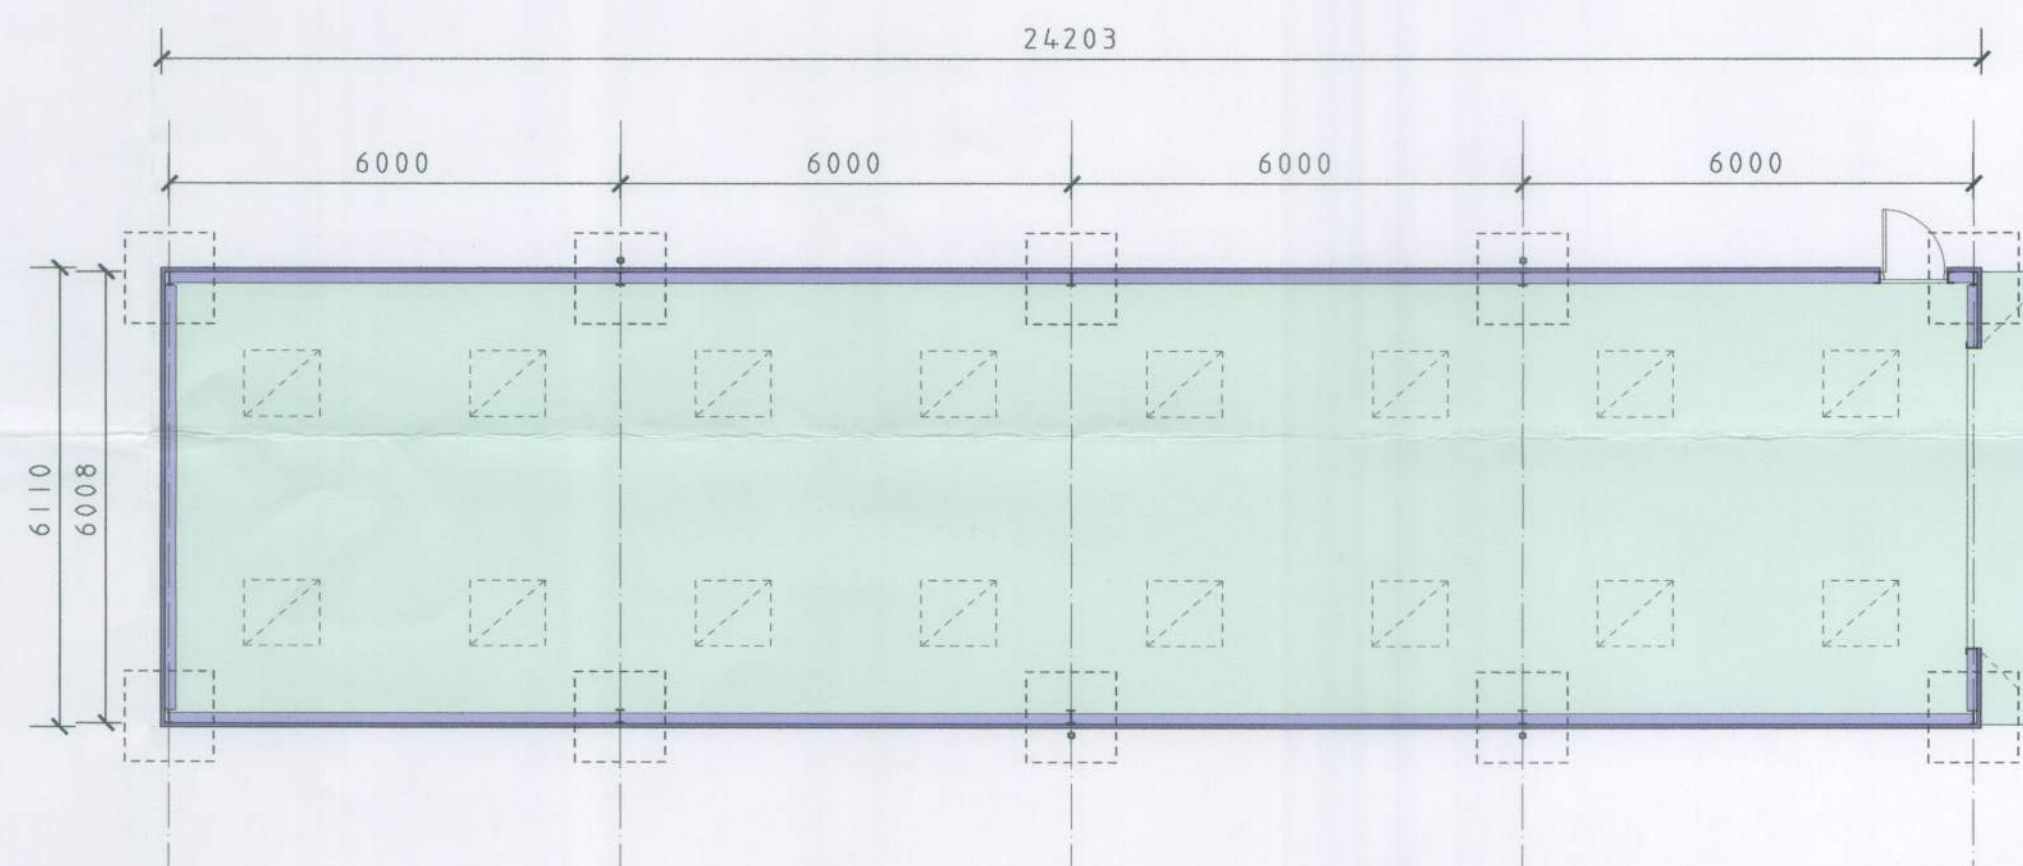


FLOOR PLAN

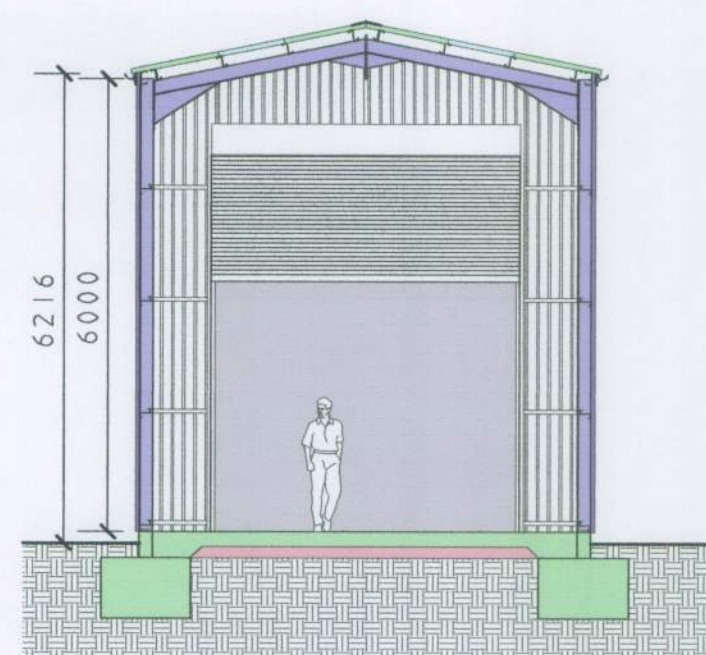

TYPICAL SECTION

EXTERNAL MATERIALS

- ROOF - FARMSCAPE OR SIMILAR FIBRE CEMENT SHEETING
- WALLS - COLOUR COATED PROFILED STEEL CLADDING
- DOORS - ROLLER SHUTTER - GALVANISED
- PERSONNEL - TO MATCH CLADDING

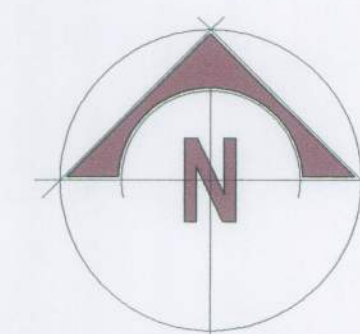

PROJECT		
HANGLETON FARM EQUESTRIAN CENTRE PROPOSED STORAGE BARN		
CLIENT		
MR. BOYLE		
DRAWING DESCRIPTION		
A6 PROPOSED		
SCALE	DATE	DWG. NO.
1:100	MARCH 2014	8059/2A
 COSTER ASSOCIATES ARCHITECTURAL AND SURVEYING SERVICES CHARTERED SURVEYORS - QUANTITY SURVEYORS COSTER ASSOCIATES LTD, THE GRANARY RURAL BUSINESS CENTRE, BROAD FARM, HELLINGLY, EAST SUSSEX, BN27 4DU TEL: 01323 846648 FAX: 01323 846648 E-MAIL: design@costerassociates.co.uk		