



SUBSTITUTION


25.7.14

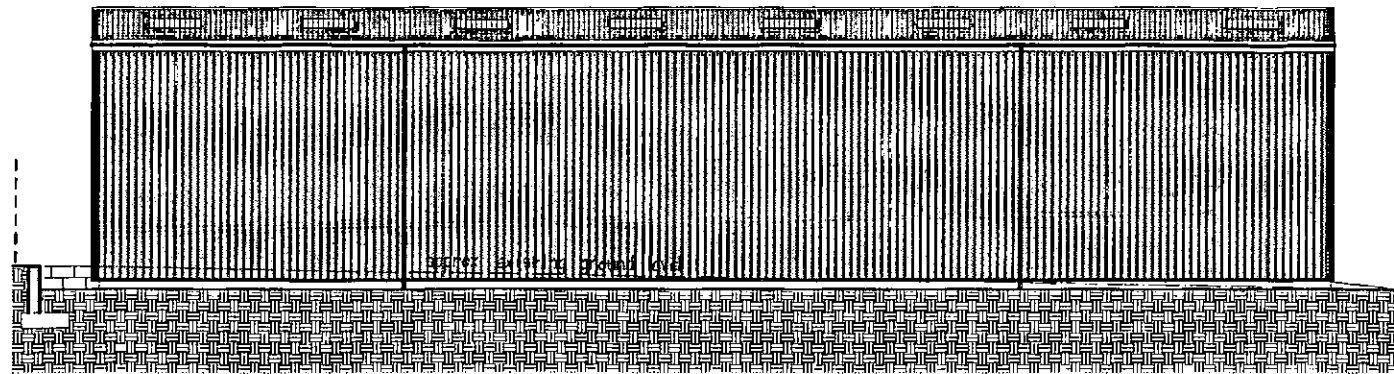


SOUTH ELEVATION

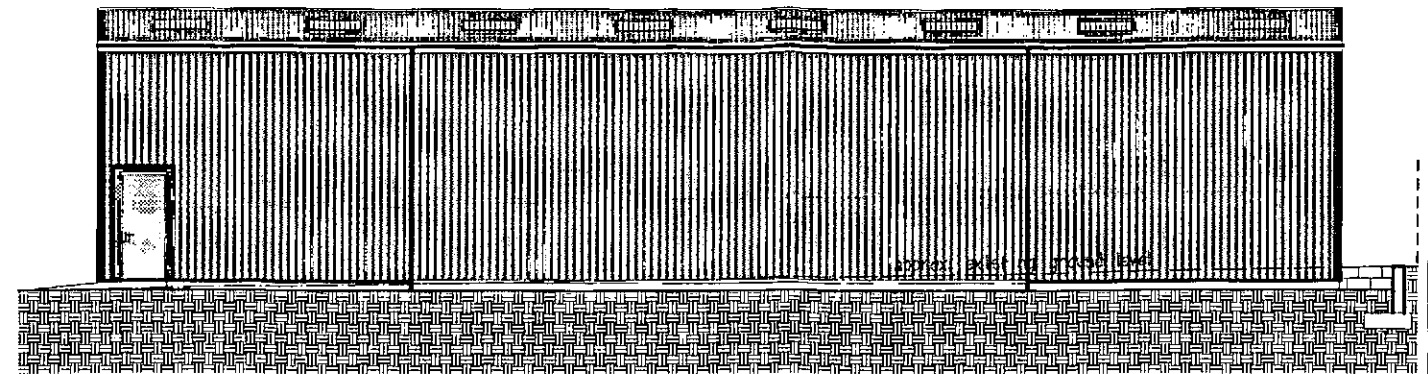


NORTH ELEVATION

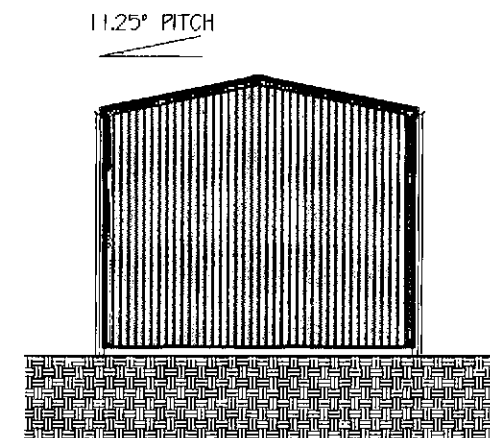


WEST ELEVATION

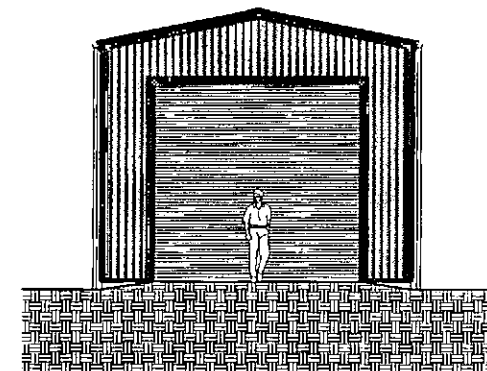

EAST ELEVATION

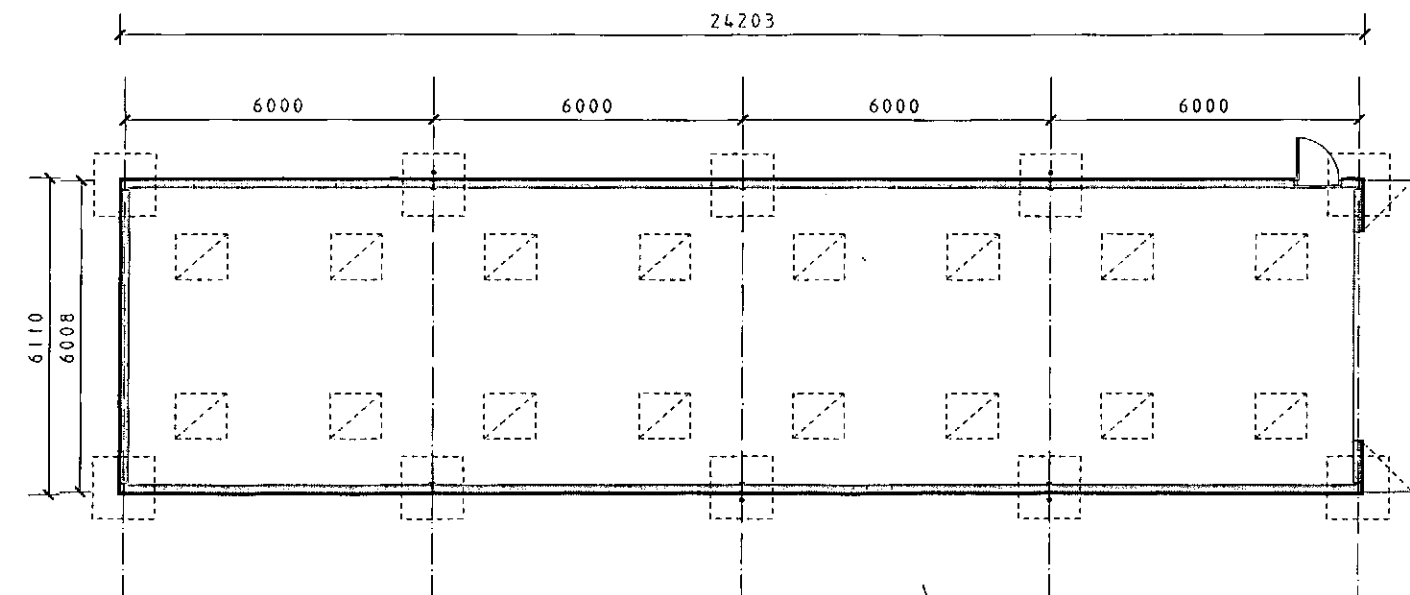


FLOOR PLAN

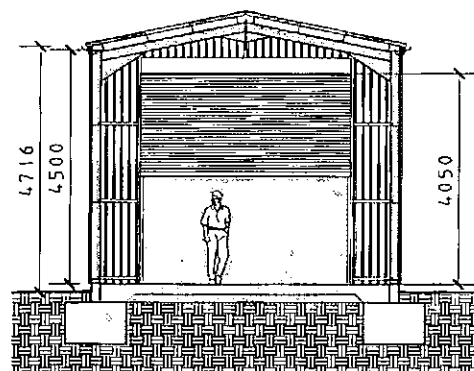

TYPICAL SECTION

EXTERNAL MATERIALS

- ROOF - FARMSCAPE OR SIMILAR FIBRE CEMENT SHEETING
- WALLS - COLOUR COATED PROFILED STEEL CLADDING
- DOORS - ROLLER SHUTTER - GALVANISED
- PERSONNEL - TO MATCH CLADDING

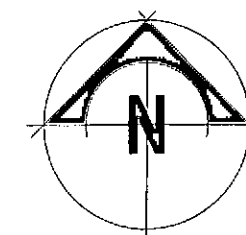

B - EAVES HEIGHT REDUCED (23.07.2014)

B - EAVES HEIGHT REDUCED (23.06.2014)

PROJECT

HANGLETON FARM EQUESTRIAN CENTRE
PROPOSED STORAGE BARN

CLIENT

MR. BOYLE

DRAWING DESCRIPTION

AS PROPOSED

SCALE DATE DWG. NO.

1:100 MARCH 2014 8059/2C

RICS GOSTER ASSOCIATES

ARCHITECTURAL AND SURVEYING SERVICES
CHARTERED SURVEYORS - QUANTITY SURVEYORS

GOSTER ASSOCIATES LTD. THE GRANARY FARM BUSINESS CENTRE,
BROAD FARM, HELLINGLY, EAST SUSSEX, BN27 4DU
TEL: 01323 848648 FAX: 01323 848646 E-MAIL: design@gosterassociates.co.uk