



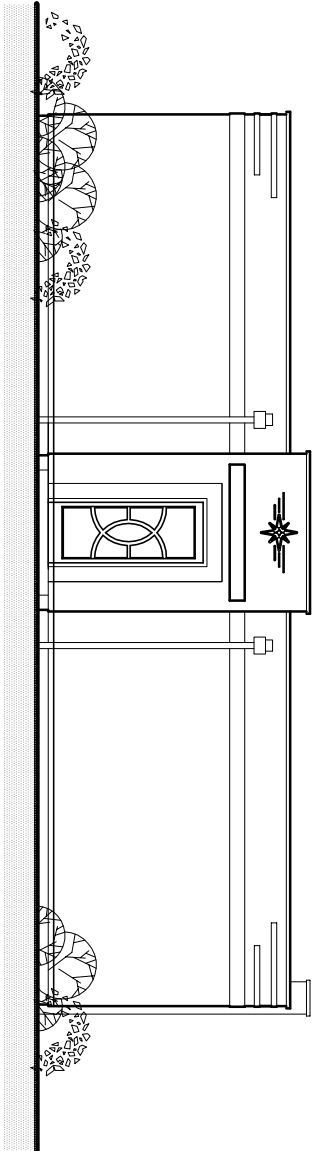

West Elevation

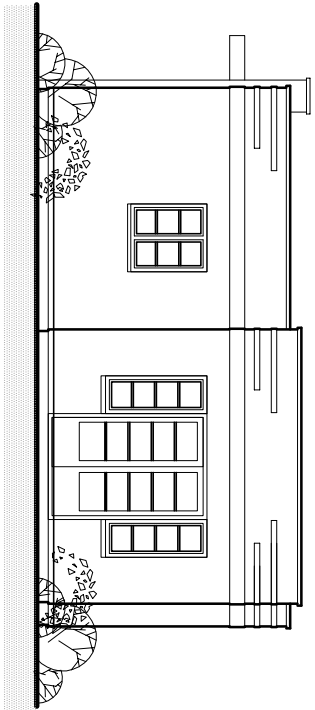

South Elevation

External Materials:

Roof


Flat roof finished with grey polemeric membrane
Fascias, gutters and copings to be grey
powder coated aluminium

Walls


Walls to be rendered with smooth through
colour render - Parex Monorex - Blanc

Doors and Windows

Doors and windows to be powder coated
aluminium finished in dark grey

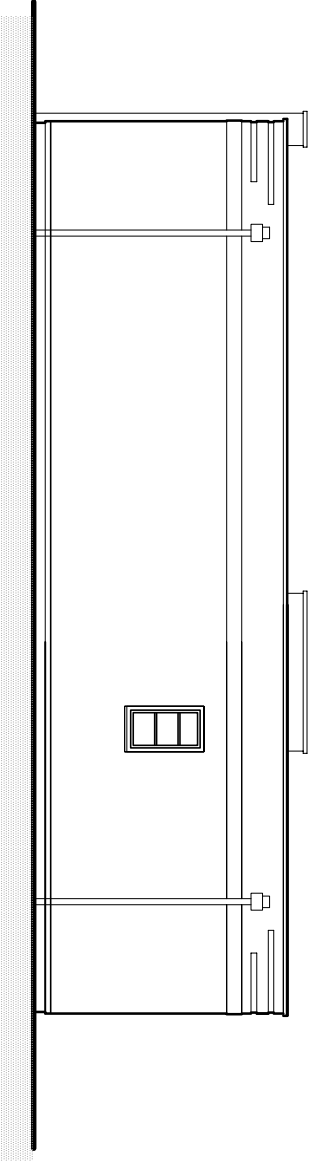


East Elevation

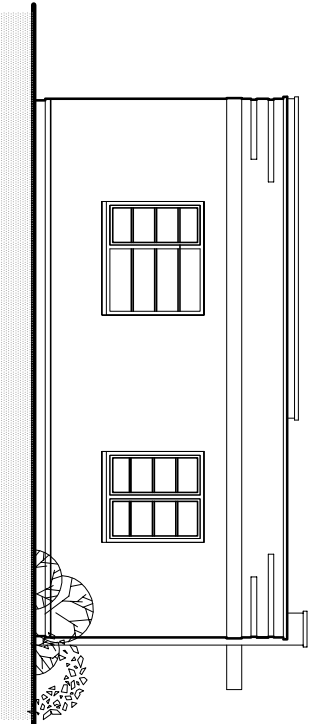


North Elevation


All external materials to be match those
on the approved scheme for 8No flats
on adjoining site - application FG/33/17.

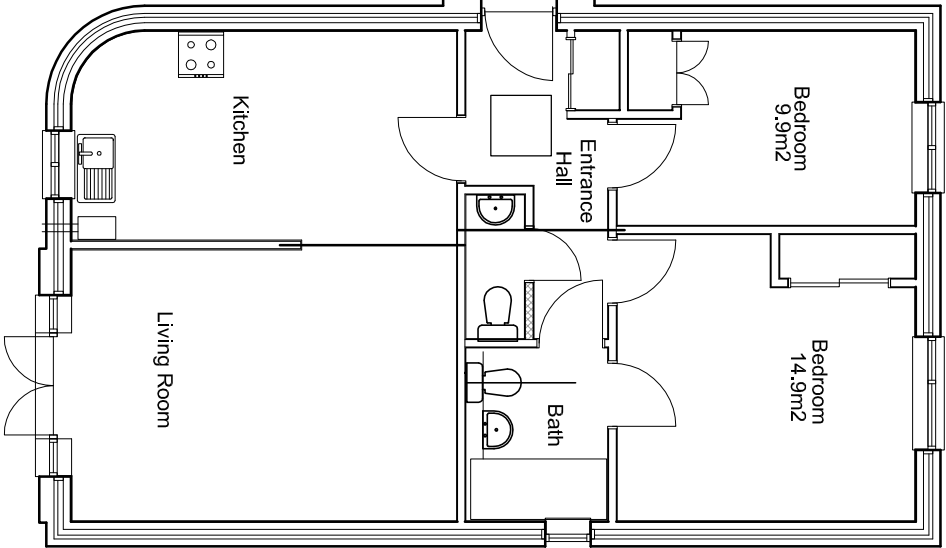

Floor Plan
GIA - 71.9m2

 

scale 1:100 @ A2

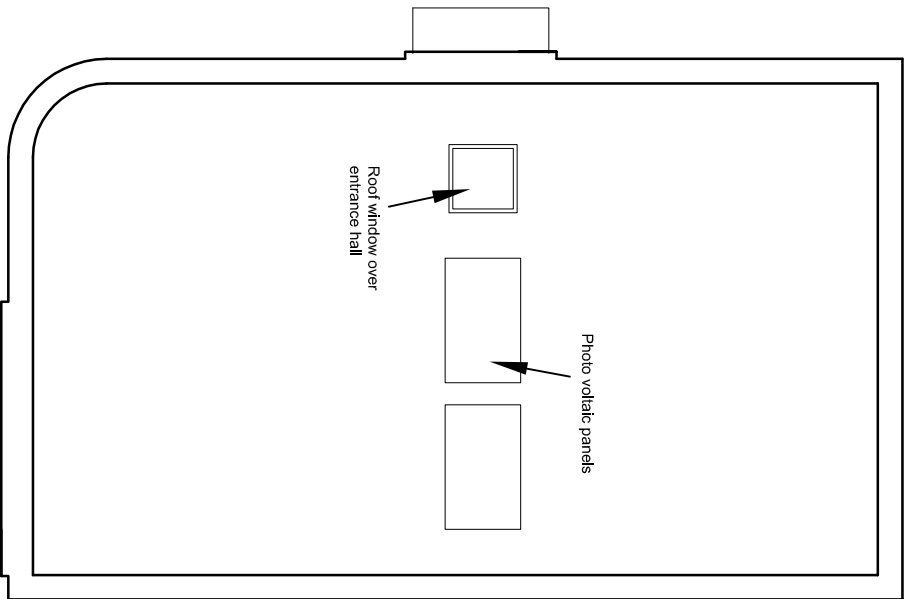

Roof Plan

NOTES

DO NOT SCALE OFF THIS DRAWING EXCEPT FOR PLANNING PURPOSES
ALL DIMENSIONS SHOULD CHECKED ON SITE PRIOR TO COMMENCEMENT OF WORK
ALL GOODS MATERIALS AND WORKMANSHIP MUST CONFORM WITH CURRENT BUILDING REGULATIONS, BRITISH STANDARDS AND CODES OF PRACTICE
COPYRIGHT OF THIS DRAWING IS RETAINED BY GARRY MOUNT CHARTERED ARCHITECTURAL TECHNOLOGIST AND IT MUST NOT BE REPRODUCED WITHOUT WRITTEN CONSENT

A	May 2020	GM	Kitchen window amended, PV panels added internal layout amended
REV	DATE	BY	AMENDMENT
CLIENT			
Globe Estates (Southern) Ltd			
JOB TITLE			
Residential development at South Point, Beehive Lane, Ferring			
DRAWING TITLE			
Proposed detached unit Proposed Plans and Elevations			
DATE	SCALE	DRAWN BY	
Mar 2019	1:100 @ A2	GM	
JOB NO.		DRAWING NO.	REVISION
1907		2.01	A

Garry Mount MCIAT
Chartered Architectural Technologist
34 Penny Acre
Chichester
West Sussex
PO19 6DY
Tel : 07951 332812 email : garrymount@gmail.com