
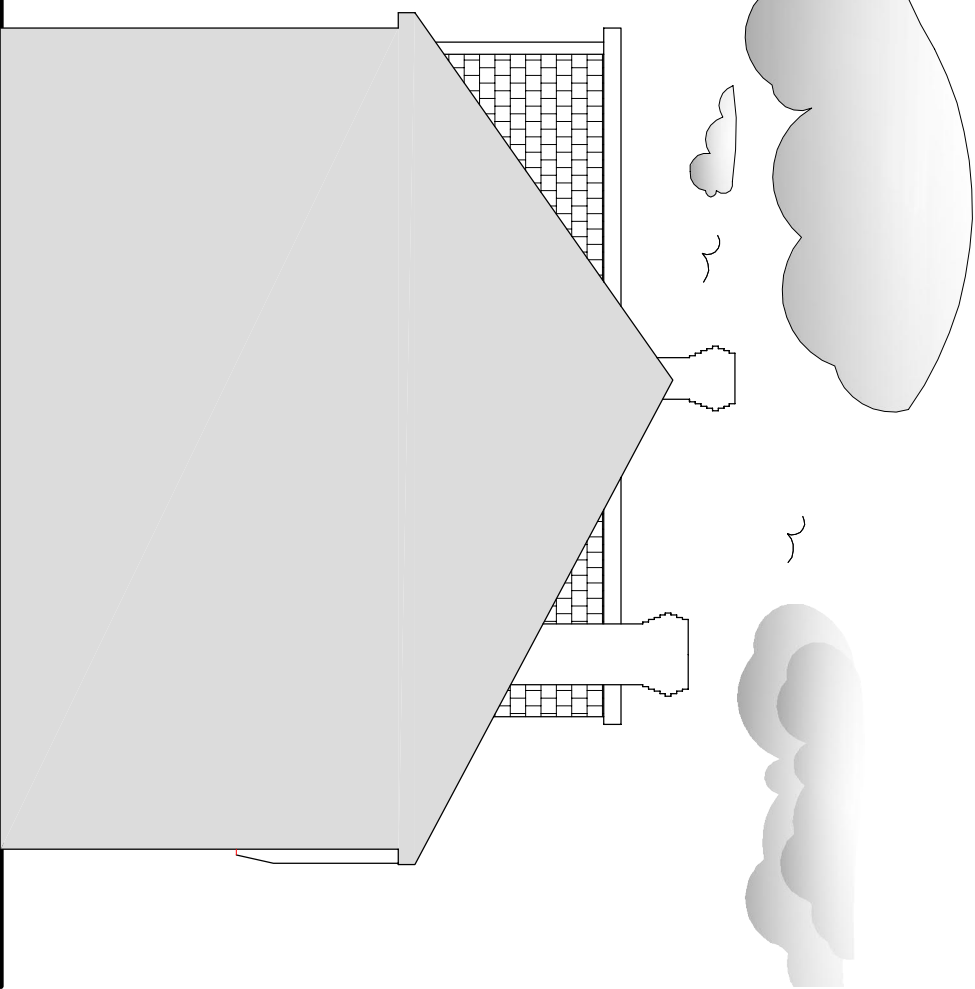
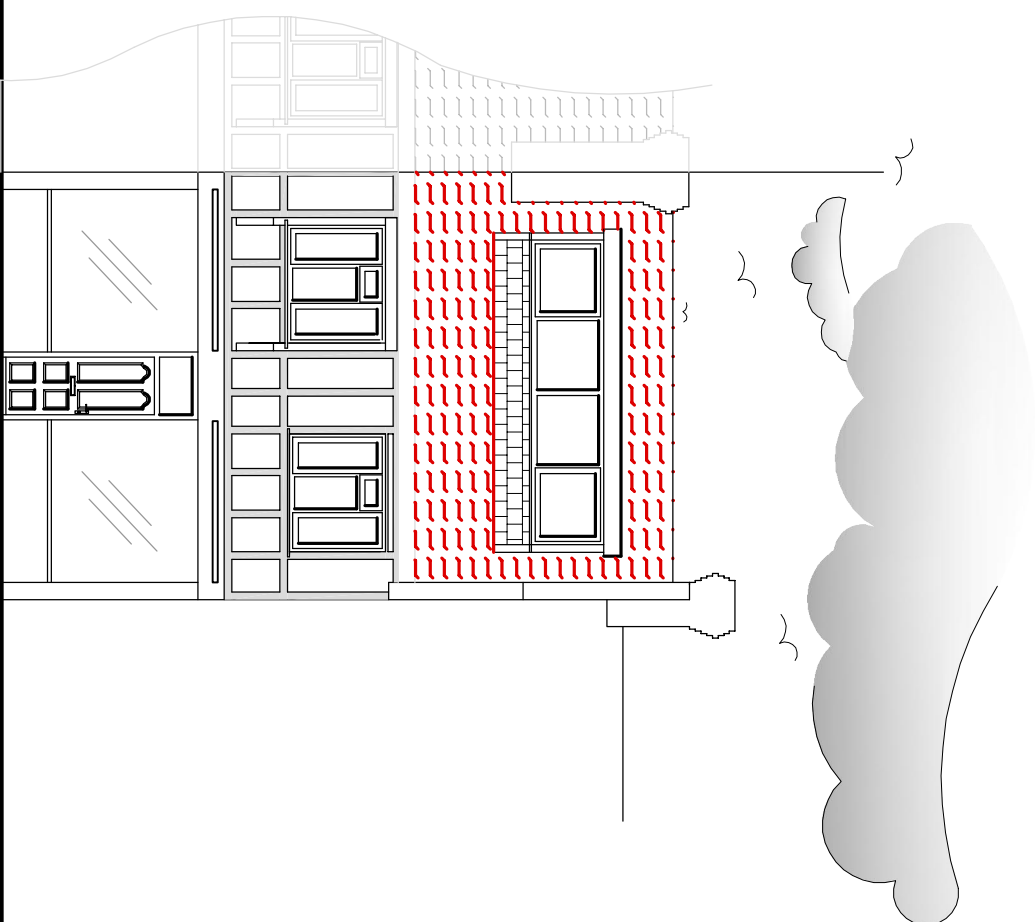
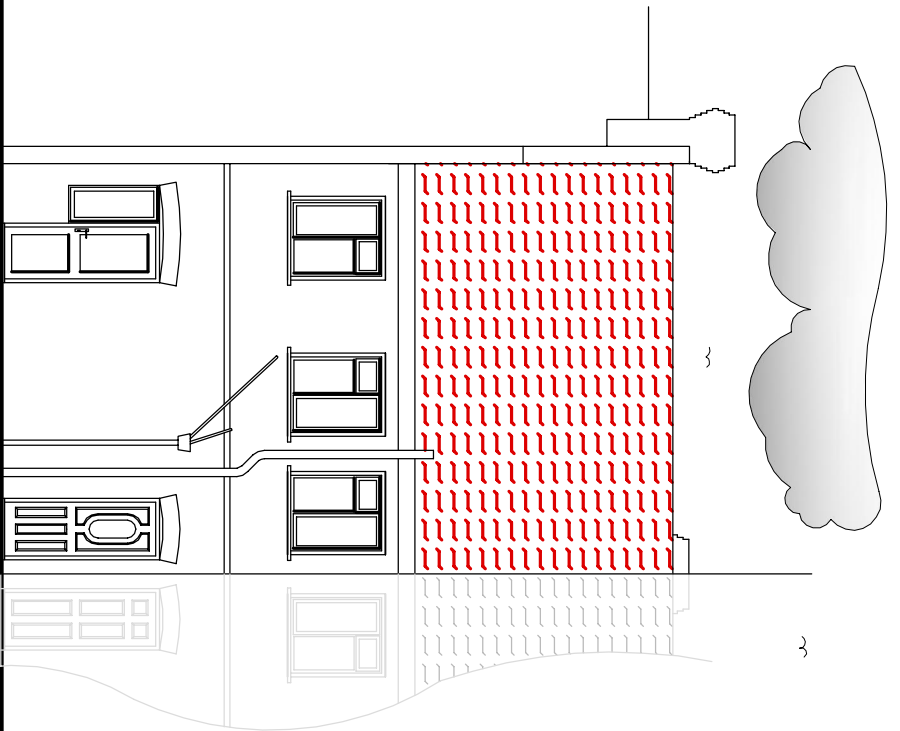







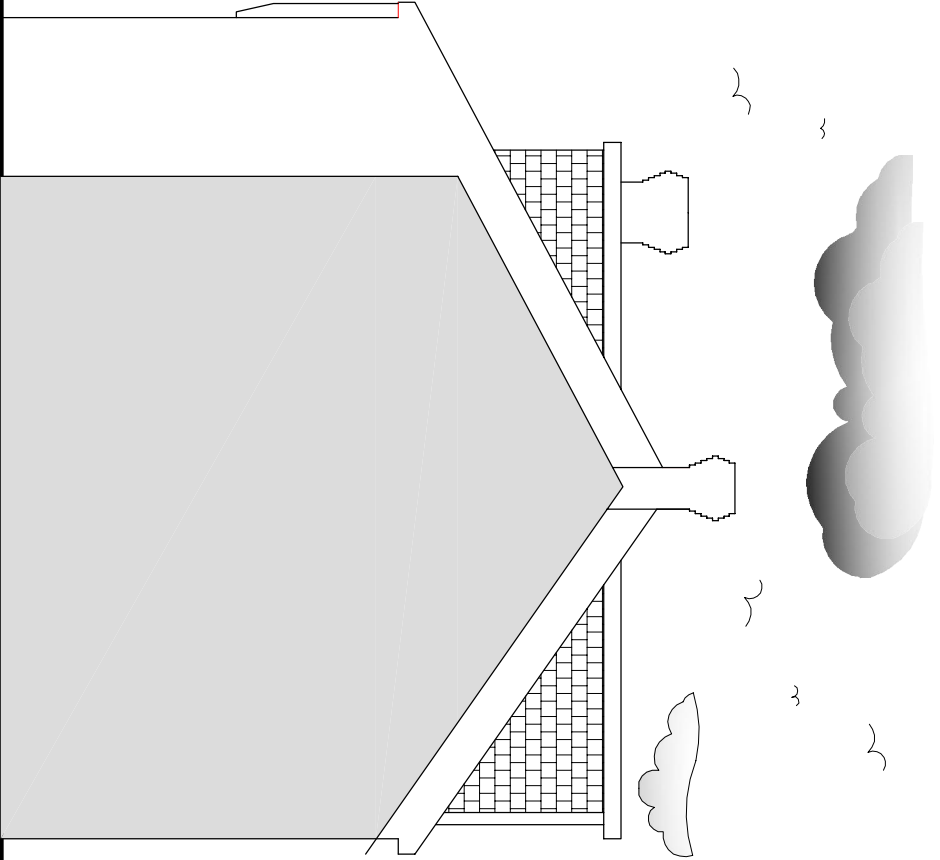


Existing & Proposed East Elevation

Existing & Proposed North Elevation

Existing & Proposed South Elevation

Existing & Proposed West Elevation

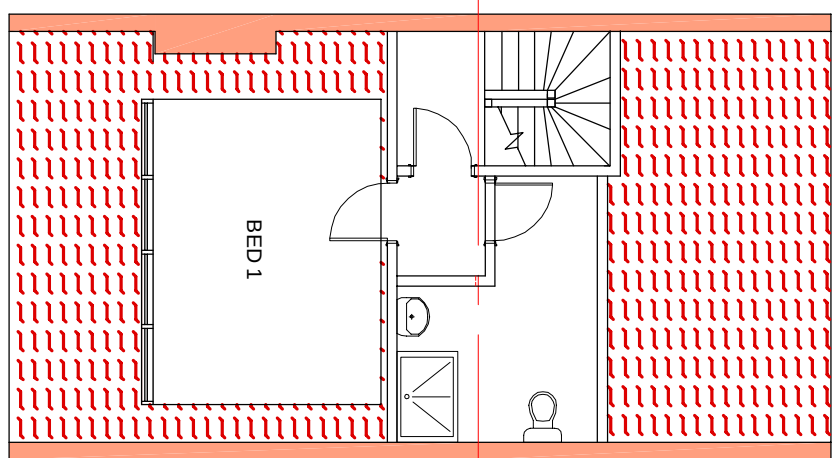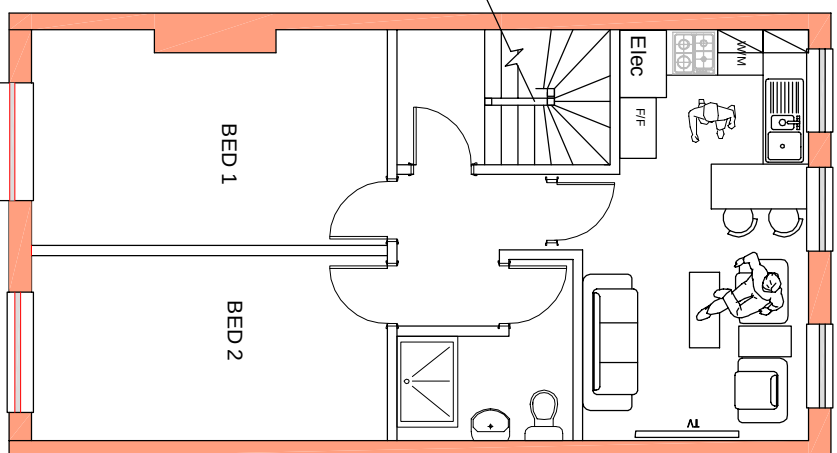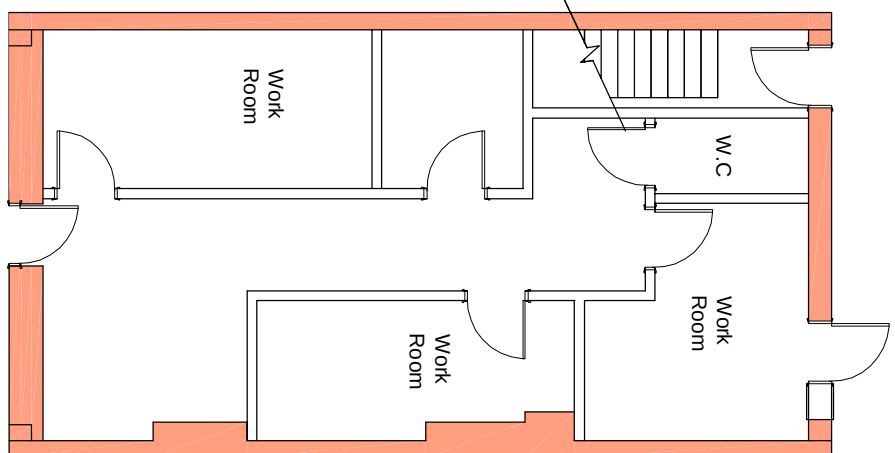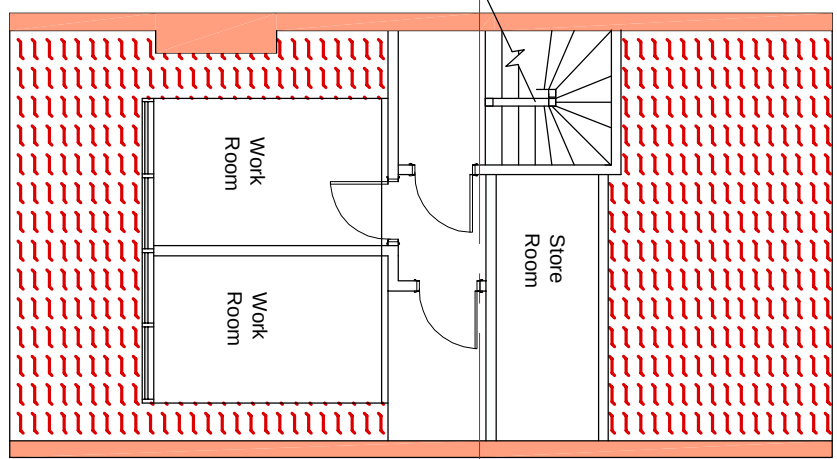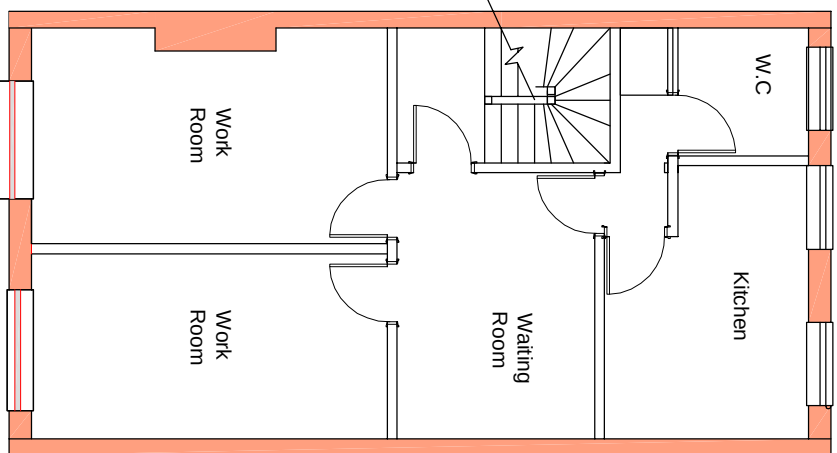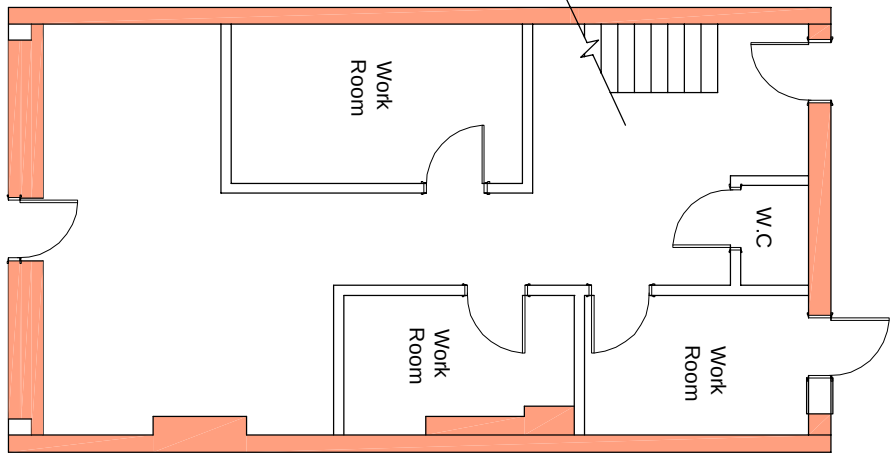

Existing Ground Floor




Existing First Floor

Existing Second Floor

Proposed Ground Floor

Proposed First Floor

Proposed Second Floor

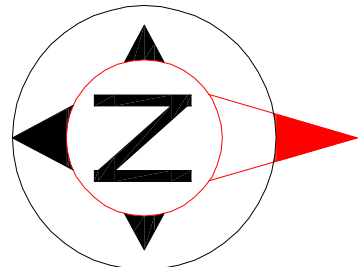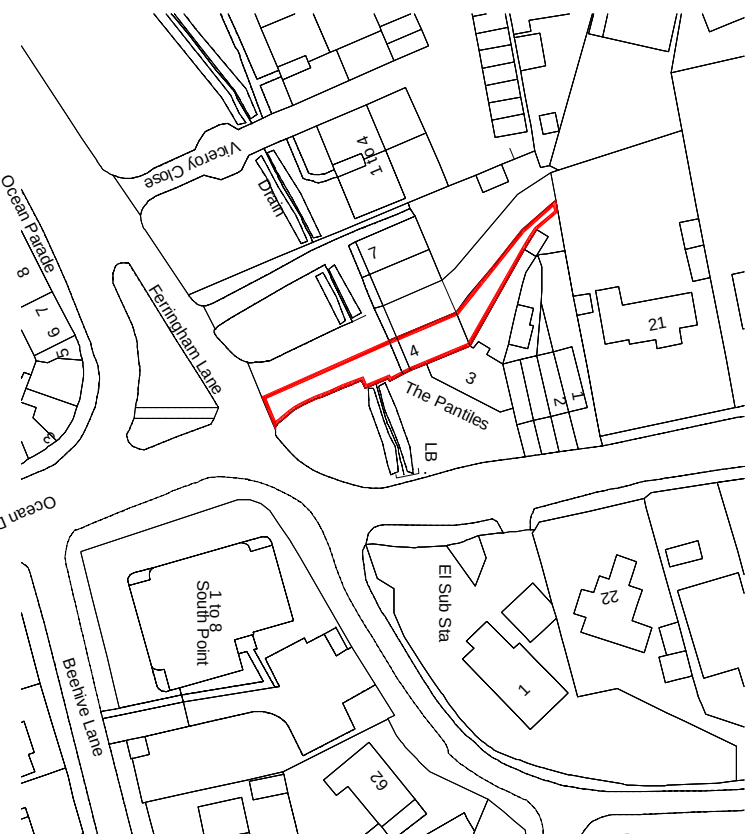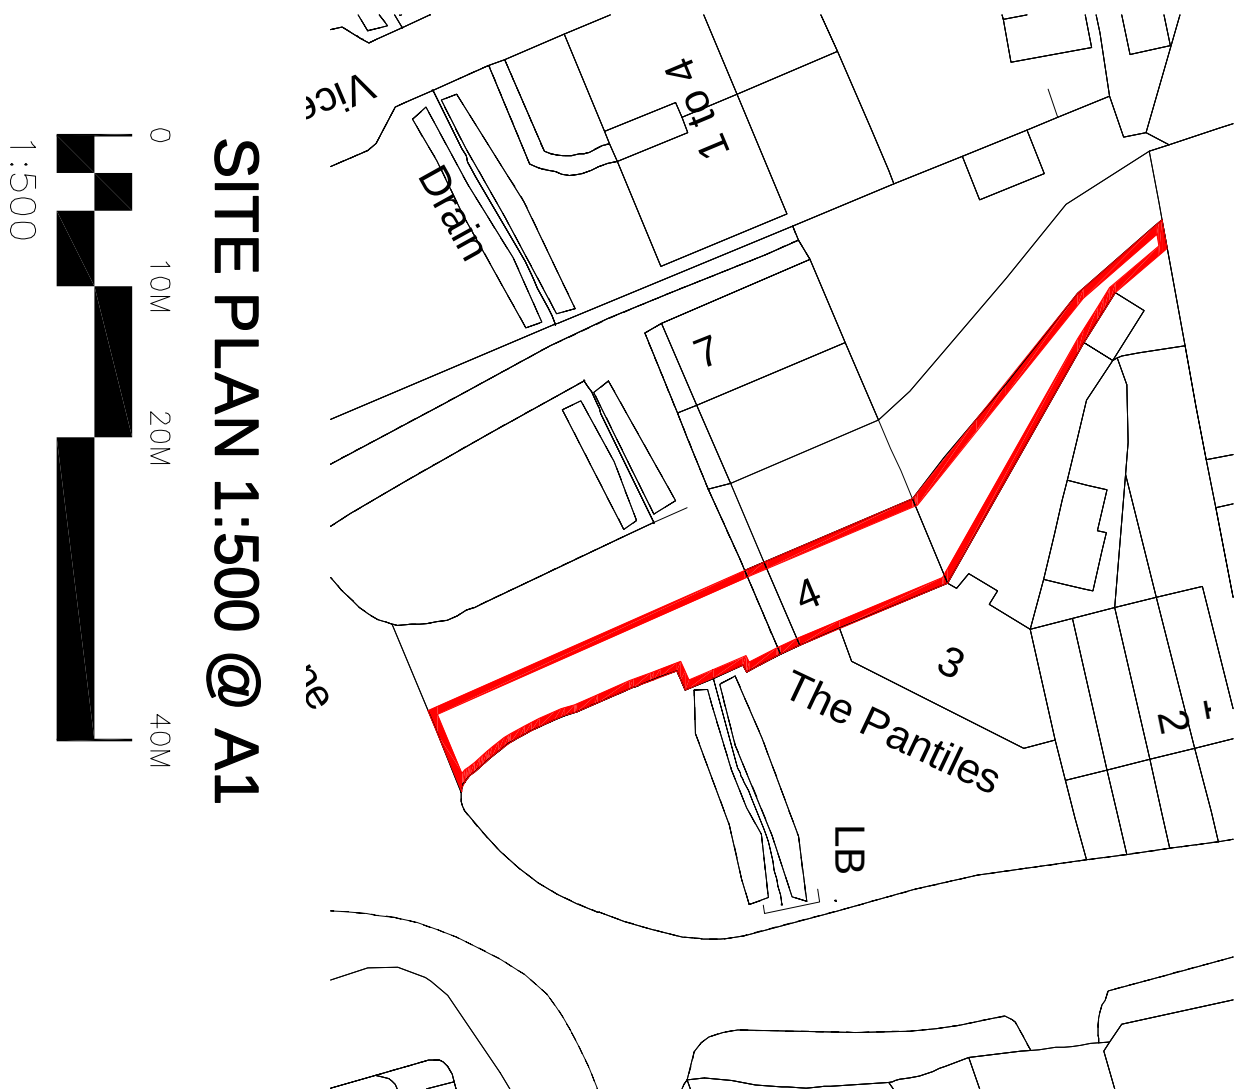

Right of Way

Refuse store
Cycle store

Detailed site plan Not to Scale

- General Notes:**
1. Do not scale from the drawings, except for planning purposes.
 2. All dimensions are given in millimetres unless otherwise stated.
 3. Any dimensions given in brackets are for information only and are not to be used for construction.
 4. The drawings are to be read in conjunction with relevant consultations and specialist advice.
 5. All works to comply with the relevant British Standards Code of Practice and building regulations.
 6. All dimensions are given in millimetres unless otherwise stated.
 7. The drawing is the copyright of Enviro Iron architectural services and is not to be reproduced in any form without prior written consent.

Drawing Notes:

1. Proposed Development Shown in Red
2. Existing Lines and Symbols Shown in Blue
3. All dimensions are given in millimetres unless otherwise stated
4. All dimensions shown in Meters



Drawn By: G.A

Drawing Status

For Planning

Project: Change of use

Beauty First
4 The Pantiles
Ferring
BN12 5NE

Drawing

Elevations, Floor Plans,
Site plan & Location Plan.

Scale :1:100 /1:500/1:1250 @A1

Job No: A-154 Rev A

Drawing No : 154 / 01

Revision : -