
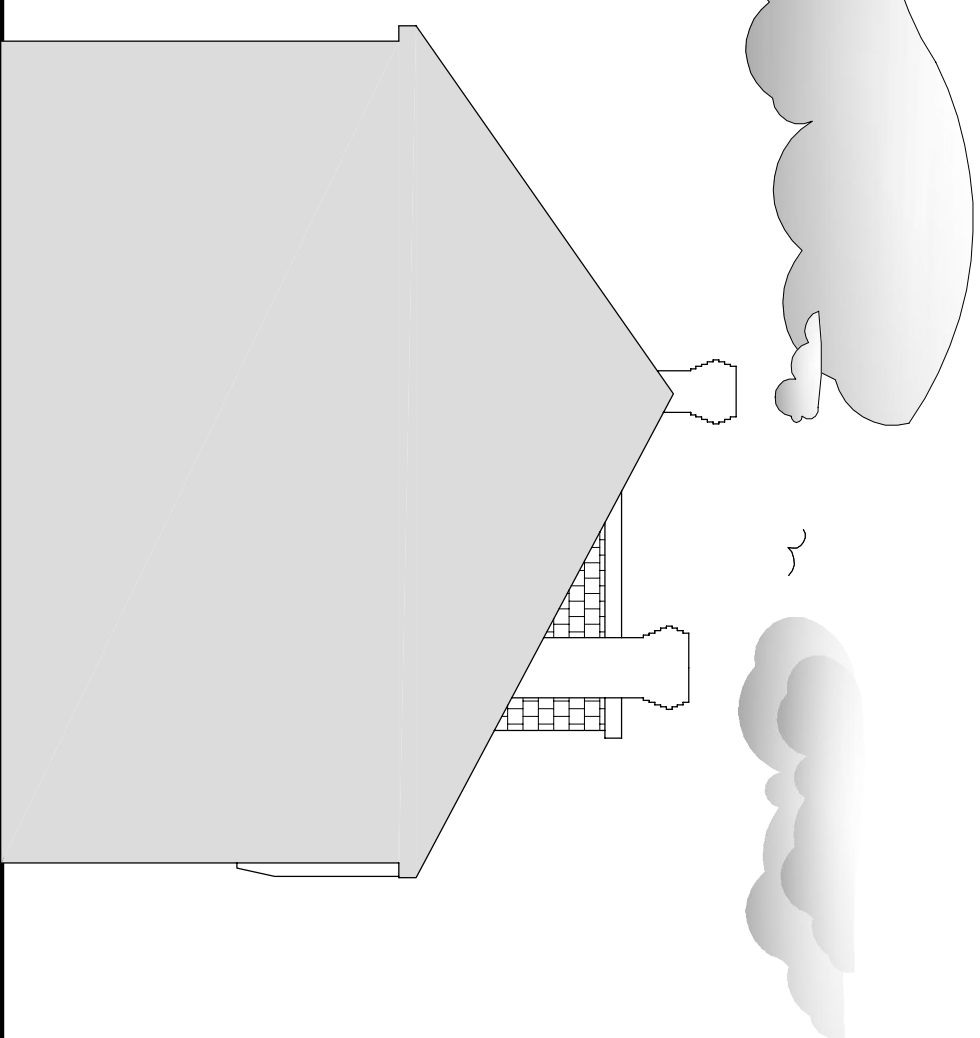
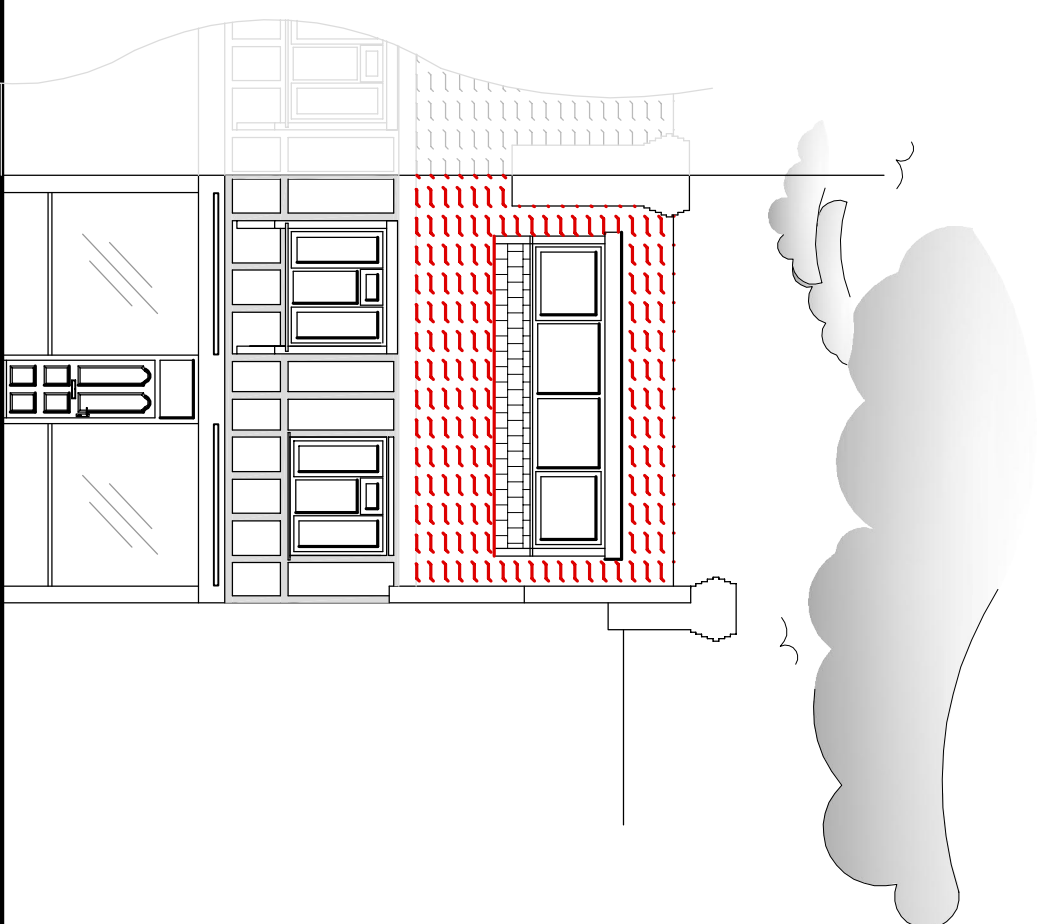
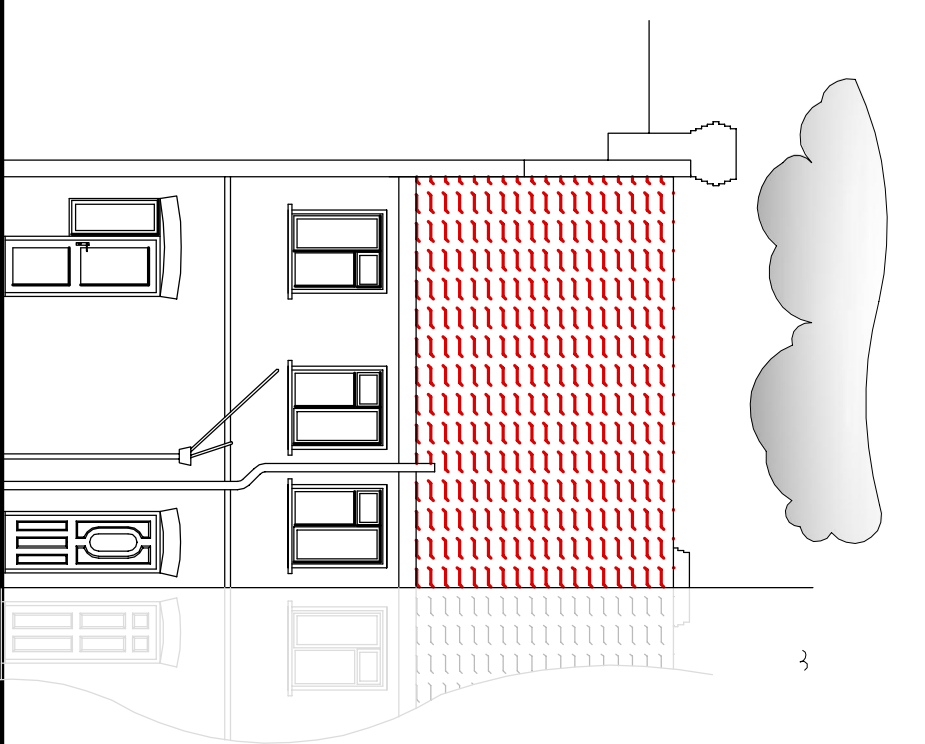


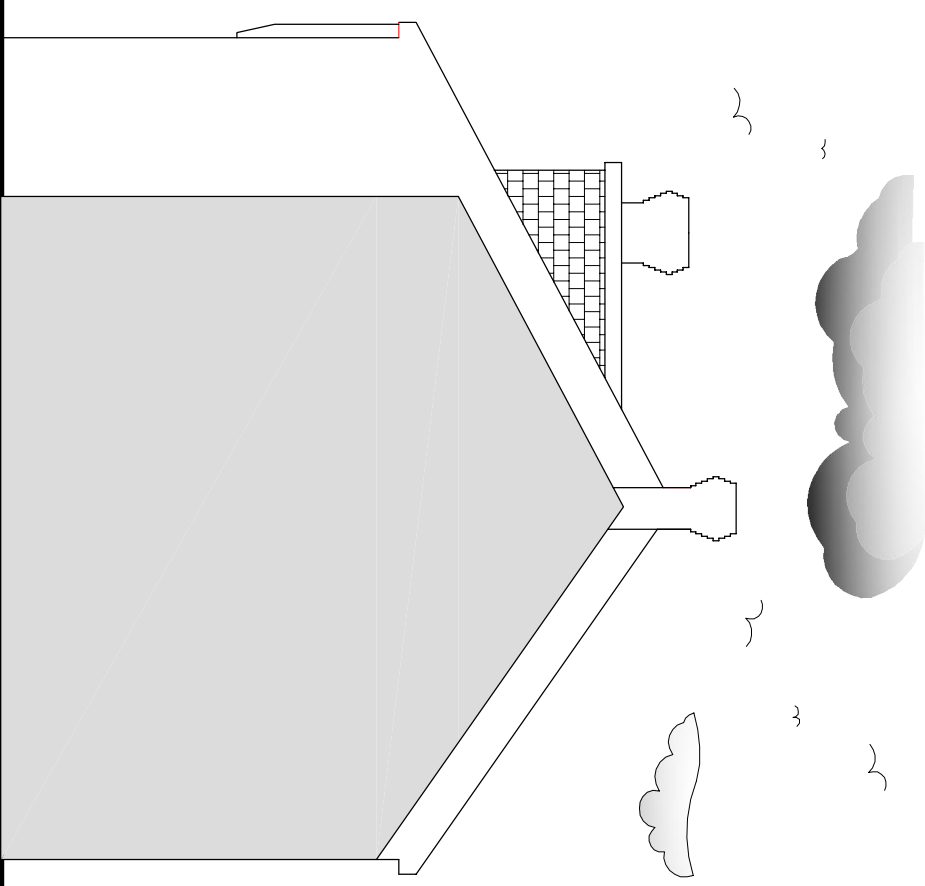

General Notes:

1. Do not list the drawing, except for planning purposes.
2. All dimensions to be written as part of work being commenced and any dimensions to be written as part of work being completed.
3. Any discrepancies between the drawing and the written specification are to be reported to Envision Architectural Services.
4. The drawing is to be read in conjunction with relevant standards and specifications.
5. All work is to comply with the relevant British Standards, Code of Practice and building regulations.
6. It is noted about any defect or workmanship caused by Envision architectural services.
7. The drawing is to comply with Envision architectural services and is not to be reproduced in any form without prior written consent.

Drawing Notes


1. Proposed Development Shown in Blue
2. Existing Levels and Layouts shown in Red.
3. Proposed levels and layouts shown in Blue
4. All dimensions shown in Meters

Existing & Proposed East Elevation


Existing & Proposed North Elevation

Existing & Proposed South Elevation


Existing & Proposed West Elevation

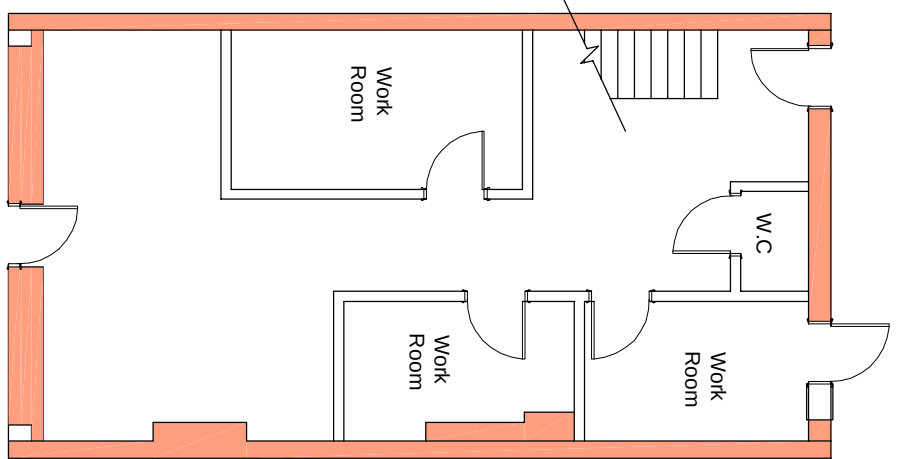


Existing Ground Floor

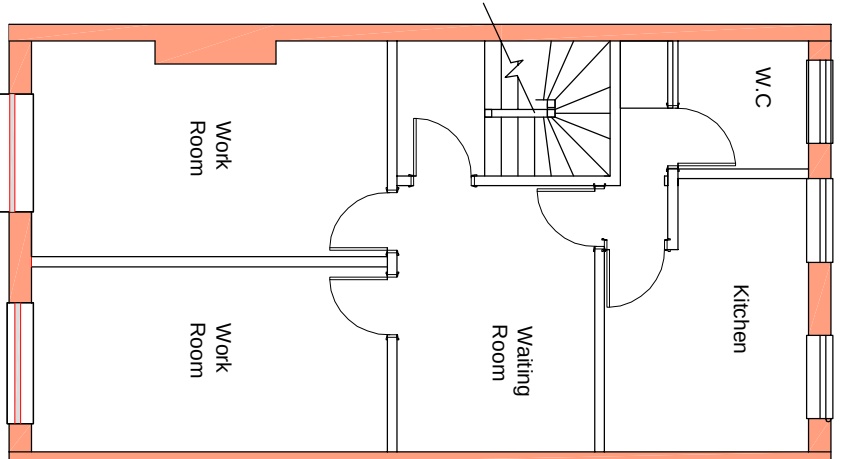


Existing First Floor

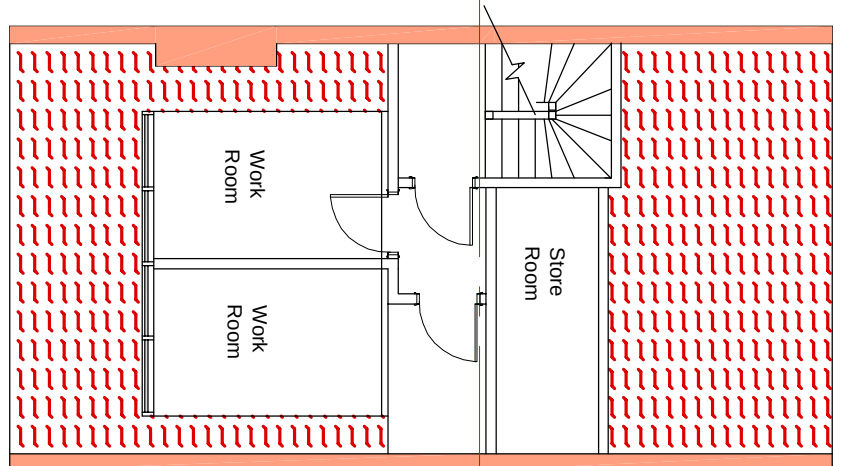


Existing Second Floor

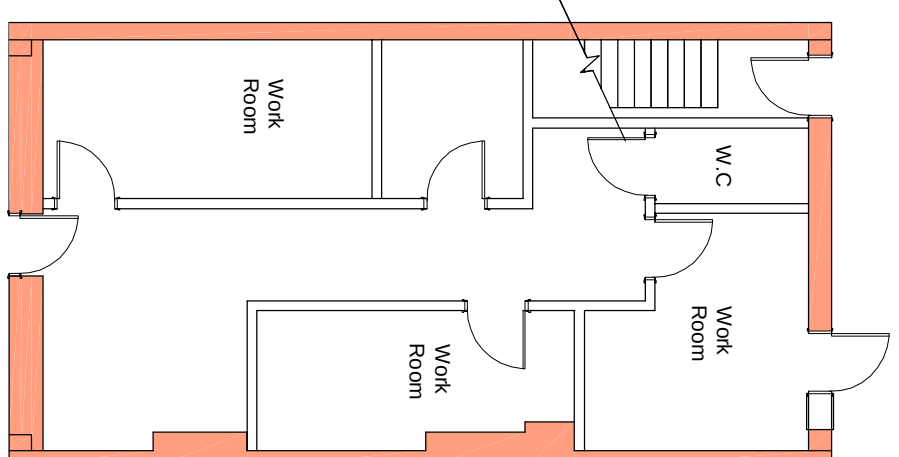


Proposed Ground Floor

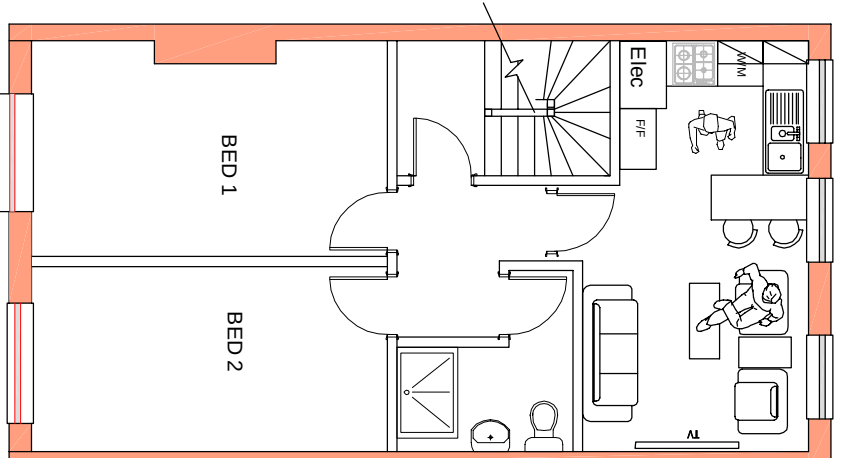




Proposed First Floor

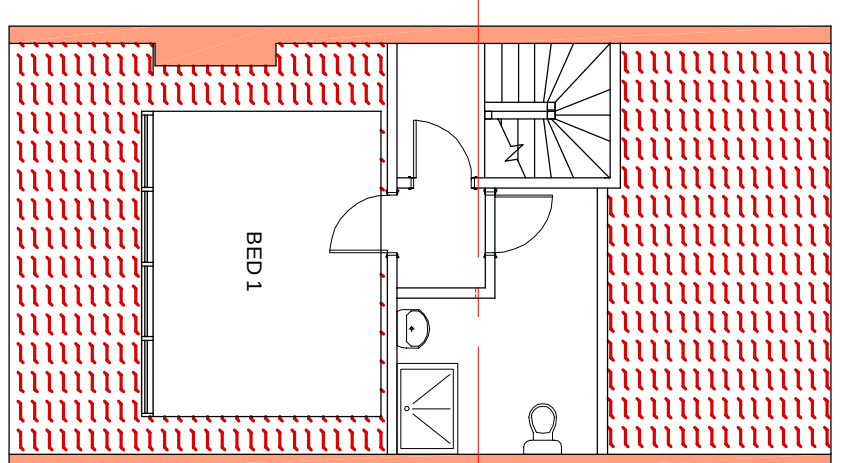



Proposed Second Floor

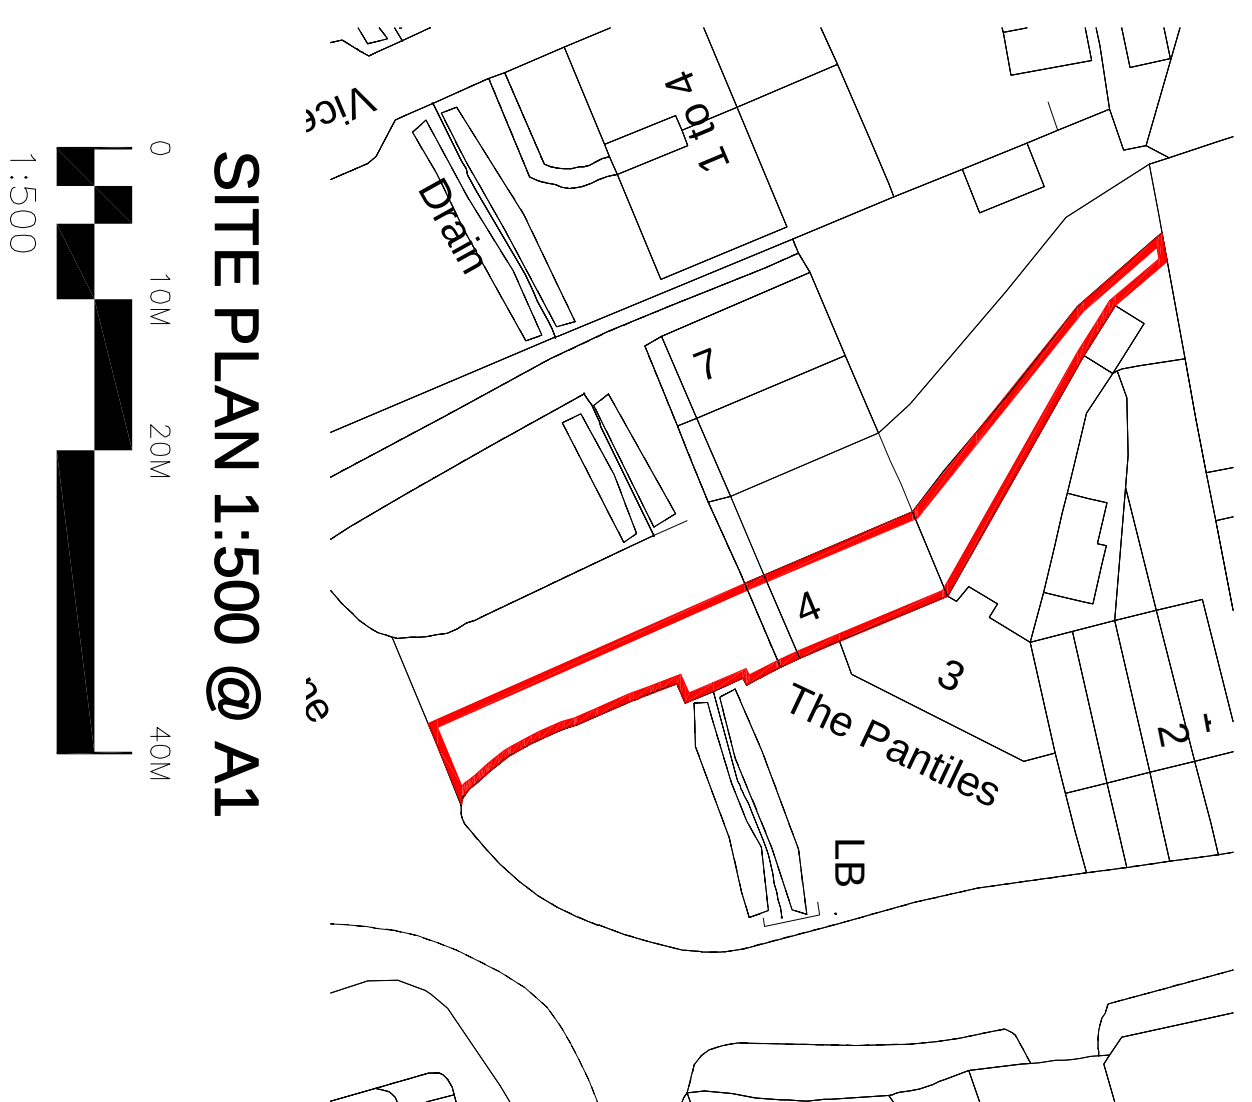

SITE PLAN 1:500 @ A1

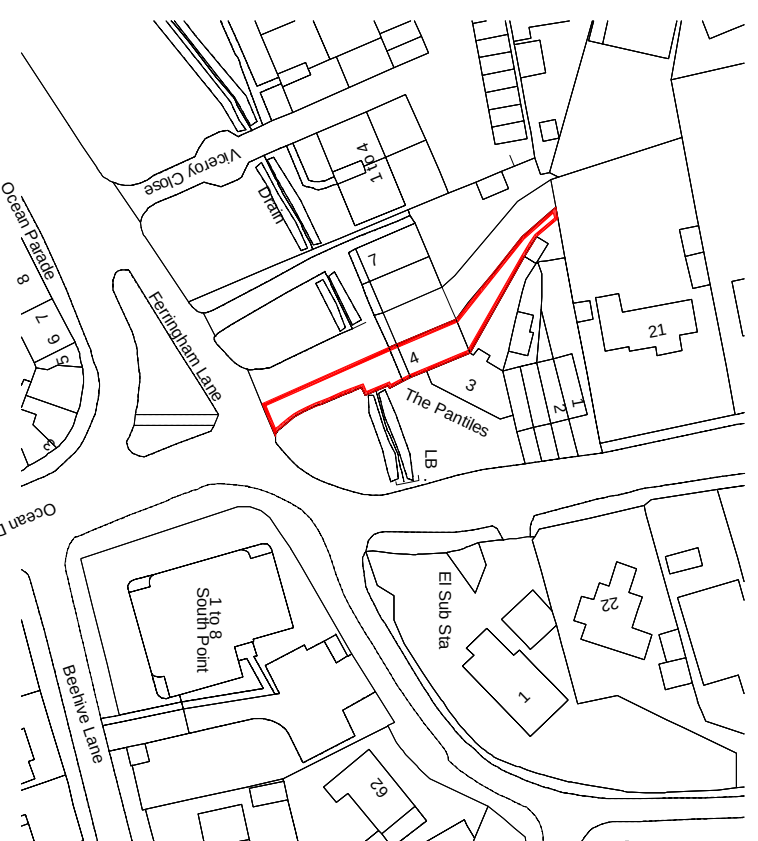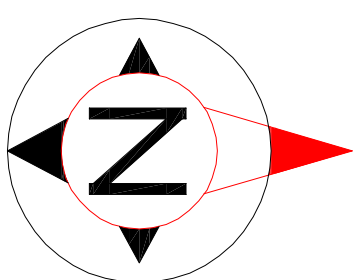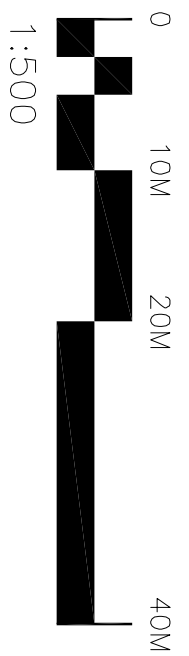

Location Plan 1:1250 @ A1

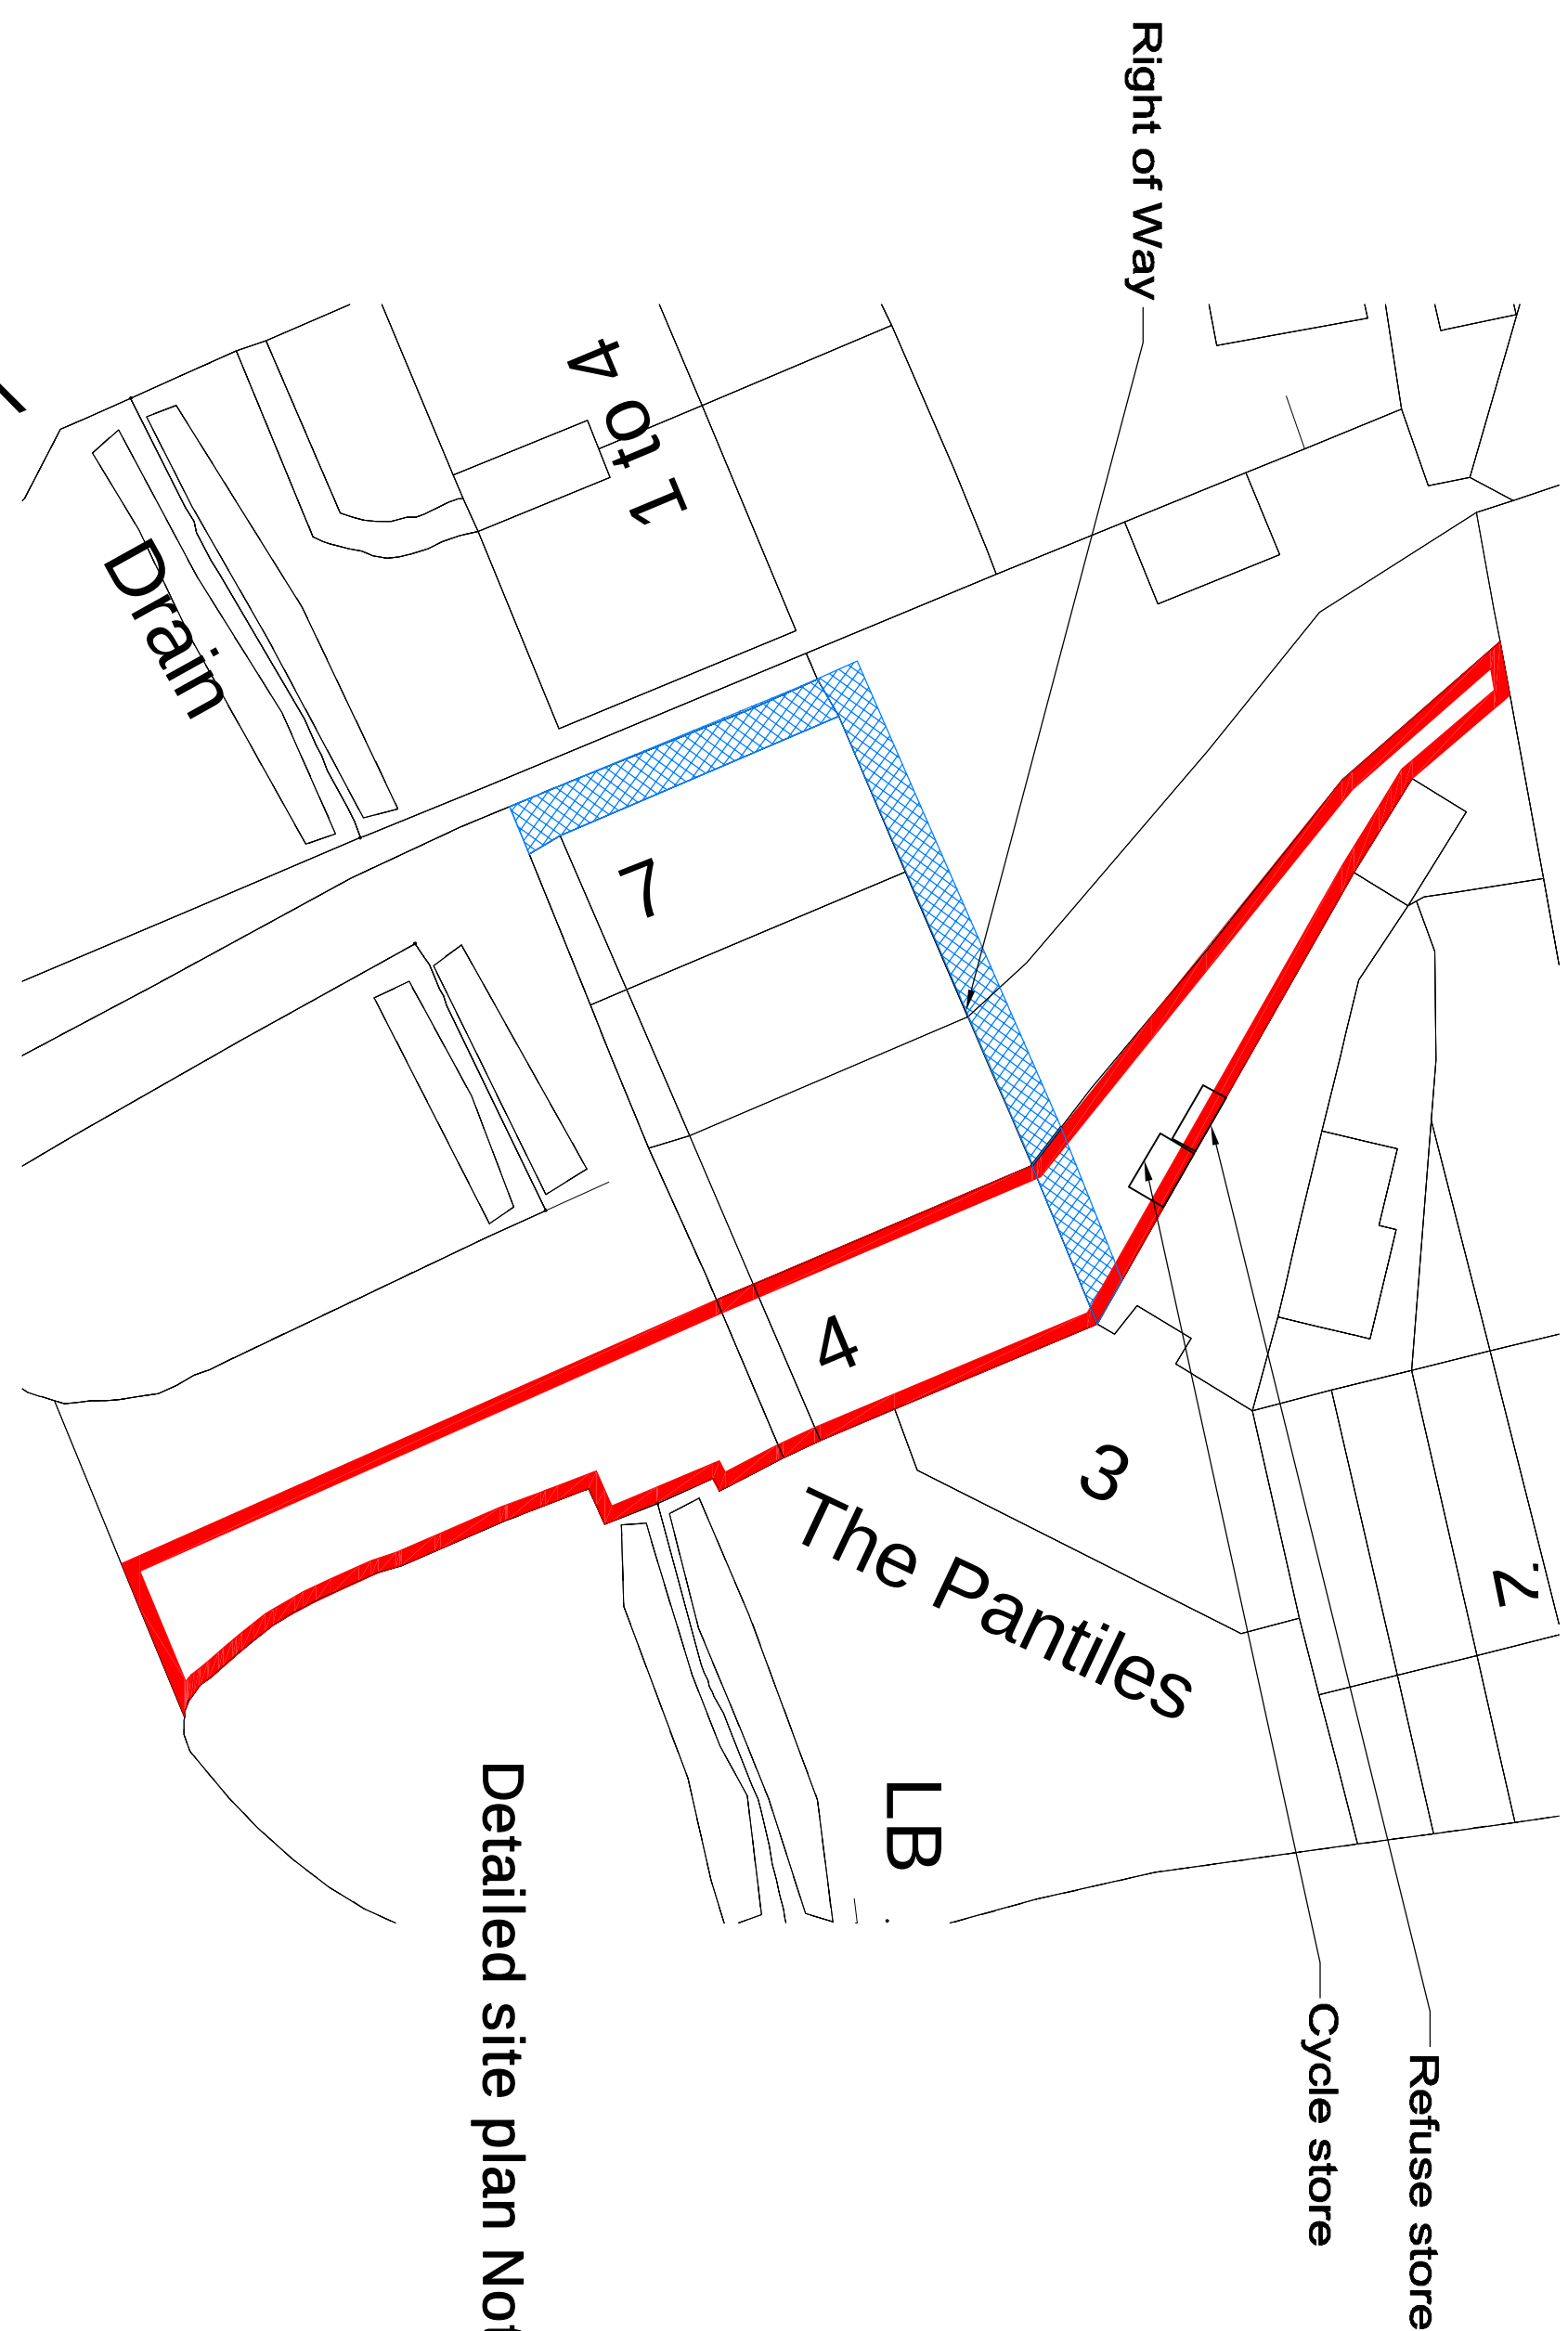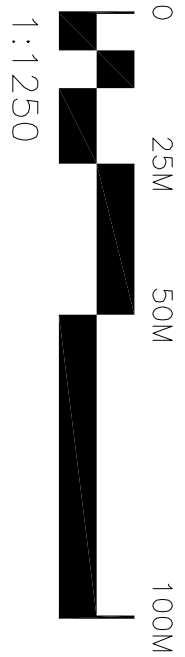

Detailed site plan Not to Scale

	
THE DESIGN 177 SHARPLEY AVENUE WILLOW PARK, QUEENSLAND 4058 PHONE: 08 9378 2000 WWW.SITECSA.ENR7.TEL FAX: 08 9378 2001 T: 08 9371 8803/9	
 	
Drawn By: G.A Drawing Status	
For Planning	
Project : Change of use	
Beauty First 4 The Panities Ferring BN12 5NE	
Drawing	
Elevations, Floor Plans, Site plan & Location Plan.	
Scale : 1:100 / 1:500/1:1250 @A1	
Job No:	A-154 Rev B
Drawing No. :	154 / 01
Revision : -	