


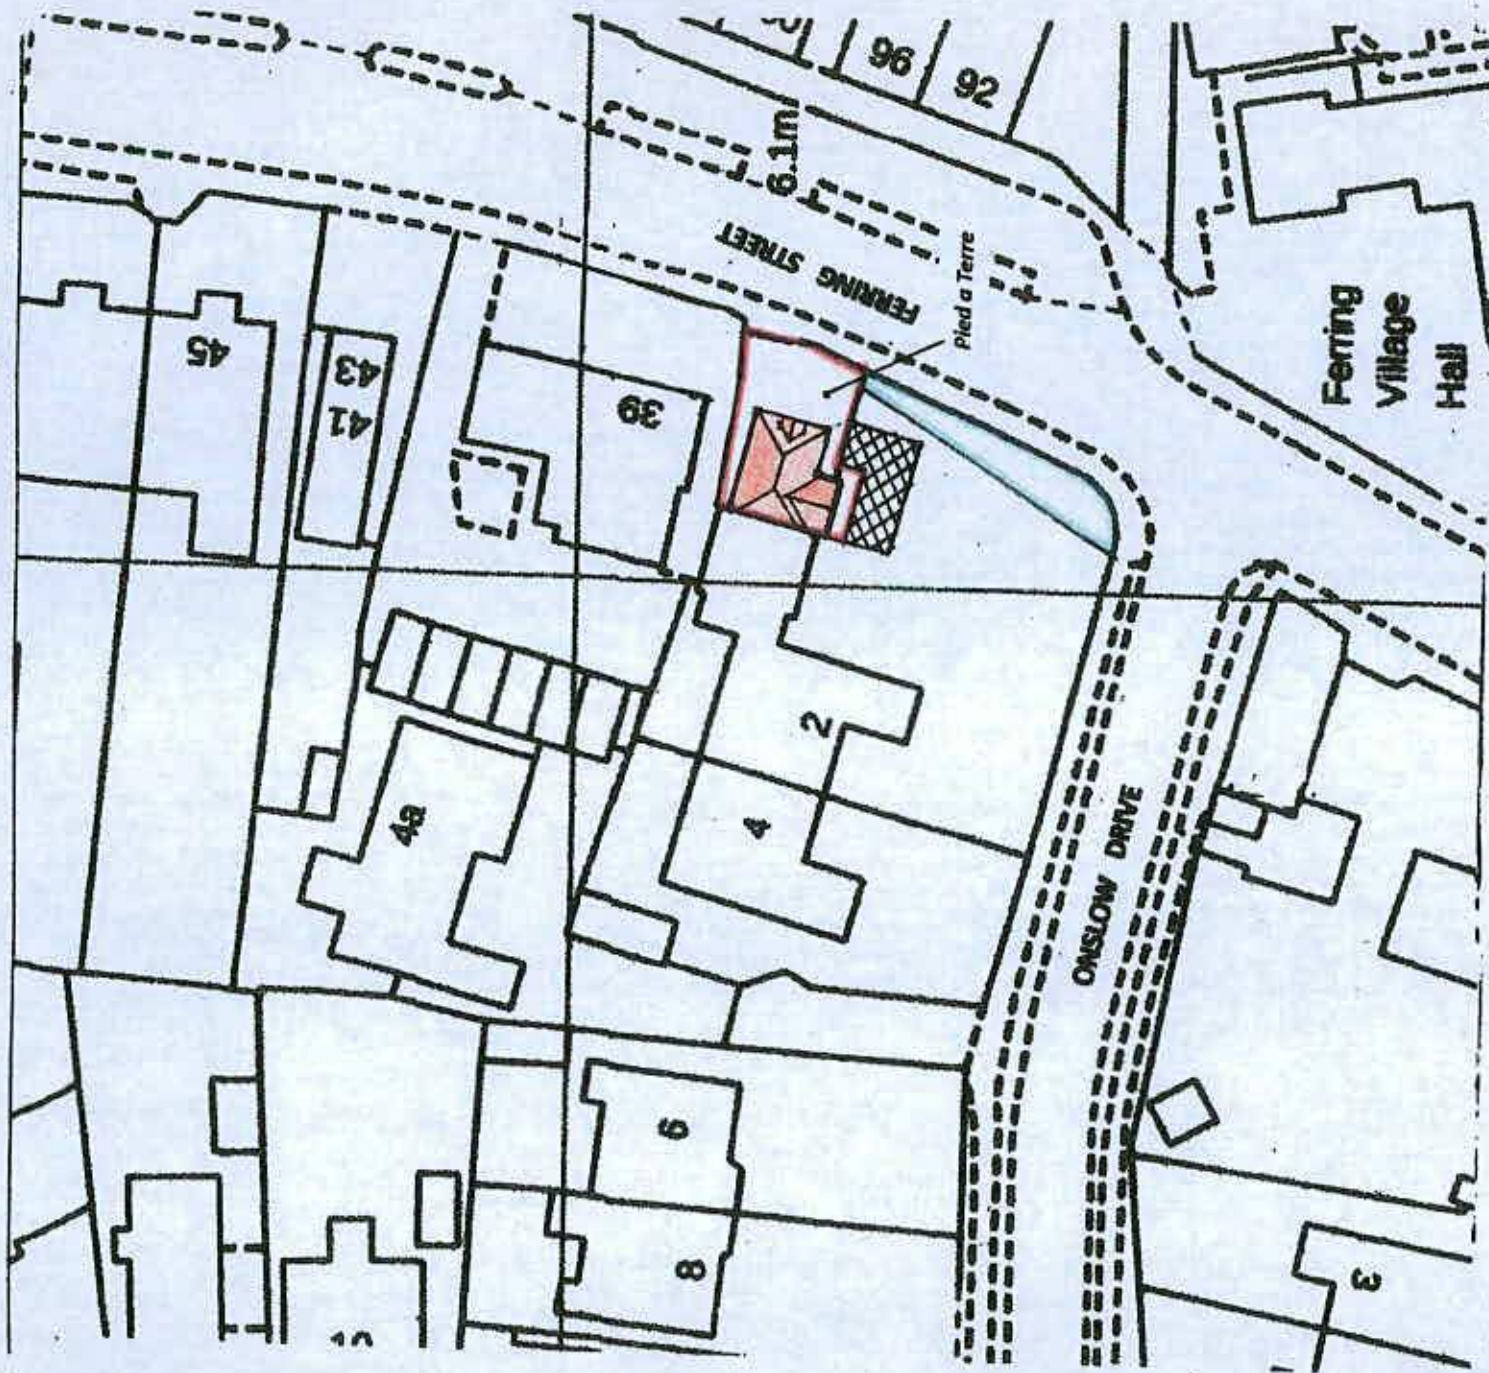

PLAN FS 12
BLOCK PLAN
AND ROOF PLAN
Scale 1:500

