




Proposed Extension to Pied a Terre Ferring Street

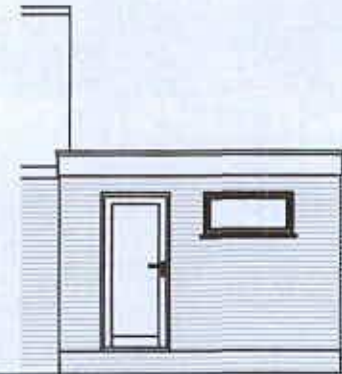


Existing Side Elevation (South)

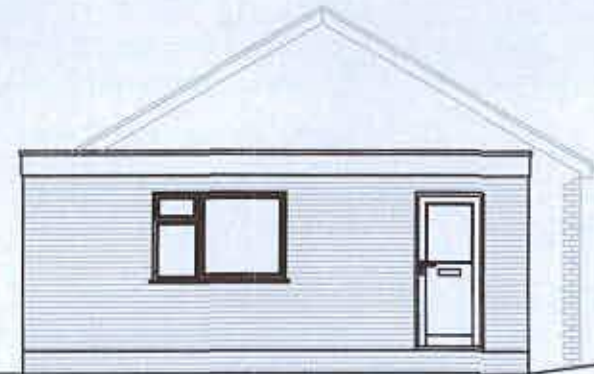


Existing Front Elevation (East)

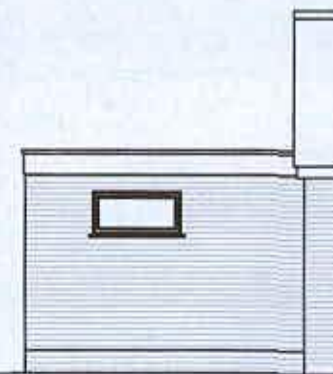


Existing Side Elevation (North)

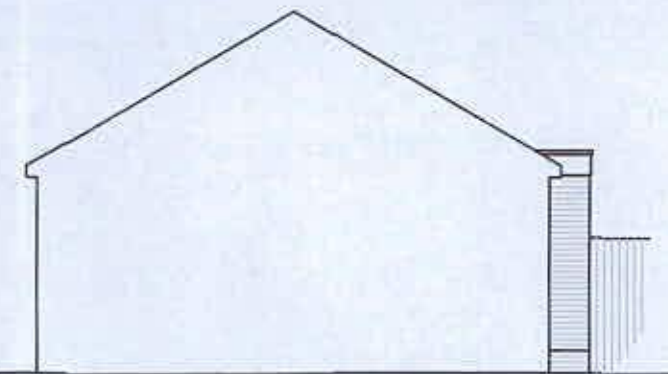

Existing Rear Elevation (West)

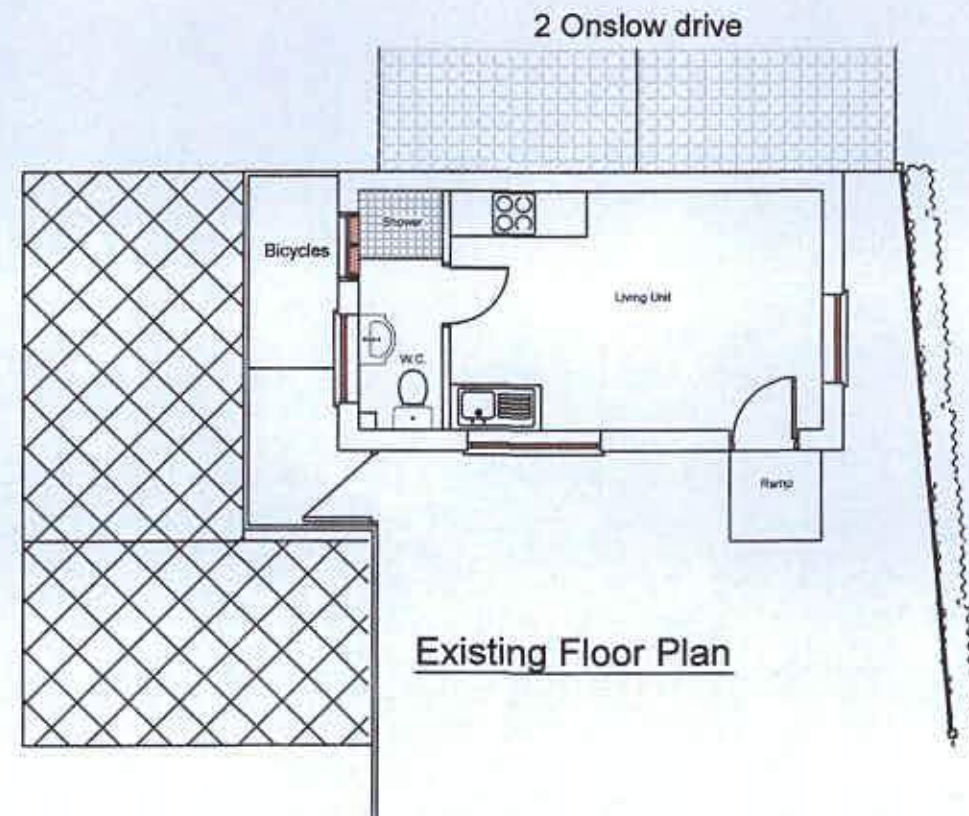

Existing Floor Plan

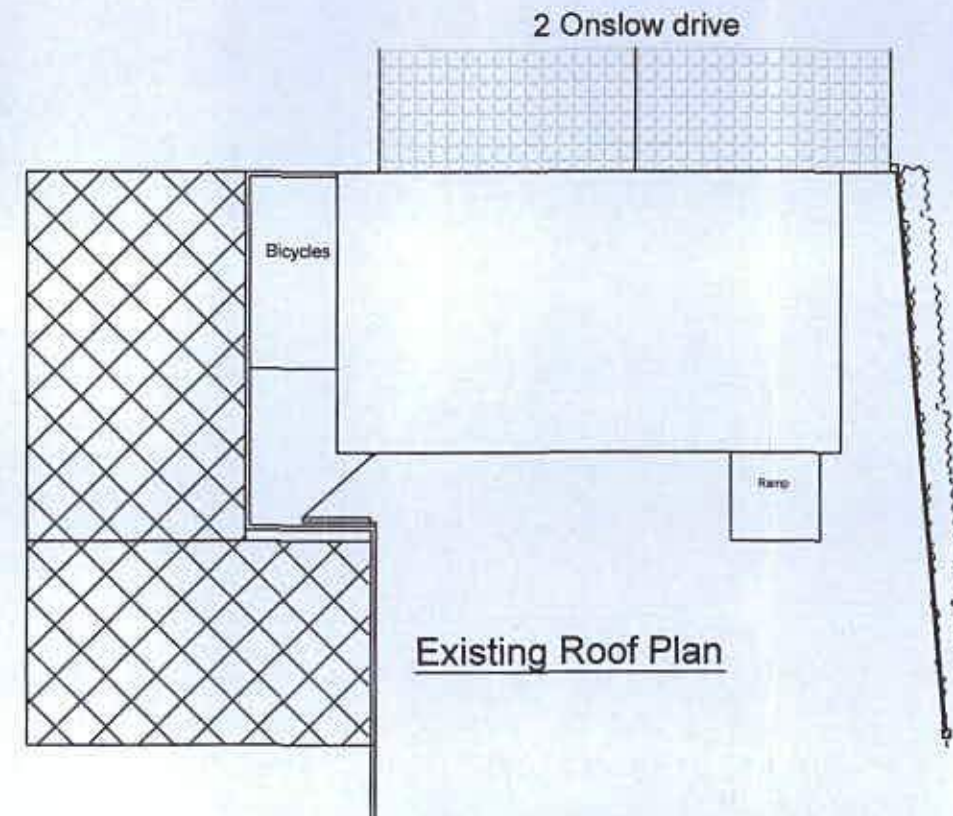

Existing Roof Plan



Dimensions shown are for Planning /Building Regulation purposes and should be independently checked on site

Scale 1:100 @ A3

Client's Name	Drawing Title	Drawn	Date
Tony Maio	Ex. Floor Plan - Roof Plan and Elevations	15.05.19	
Job Title	Scale	Drawing No.	Rev.
Ferring Street Ferring West Sussex BN12 5JW	1:100	FS13	01
		Status	