



Proposed Extension to Pied a Terre Ferring Street

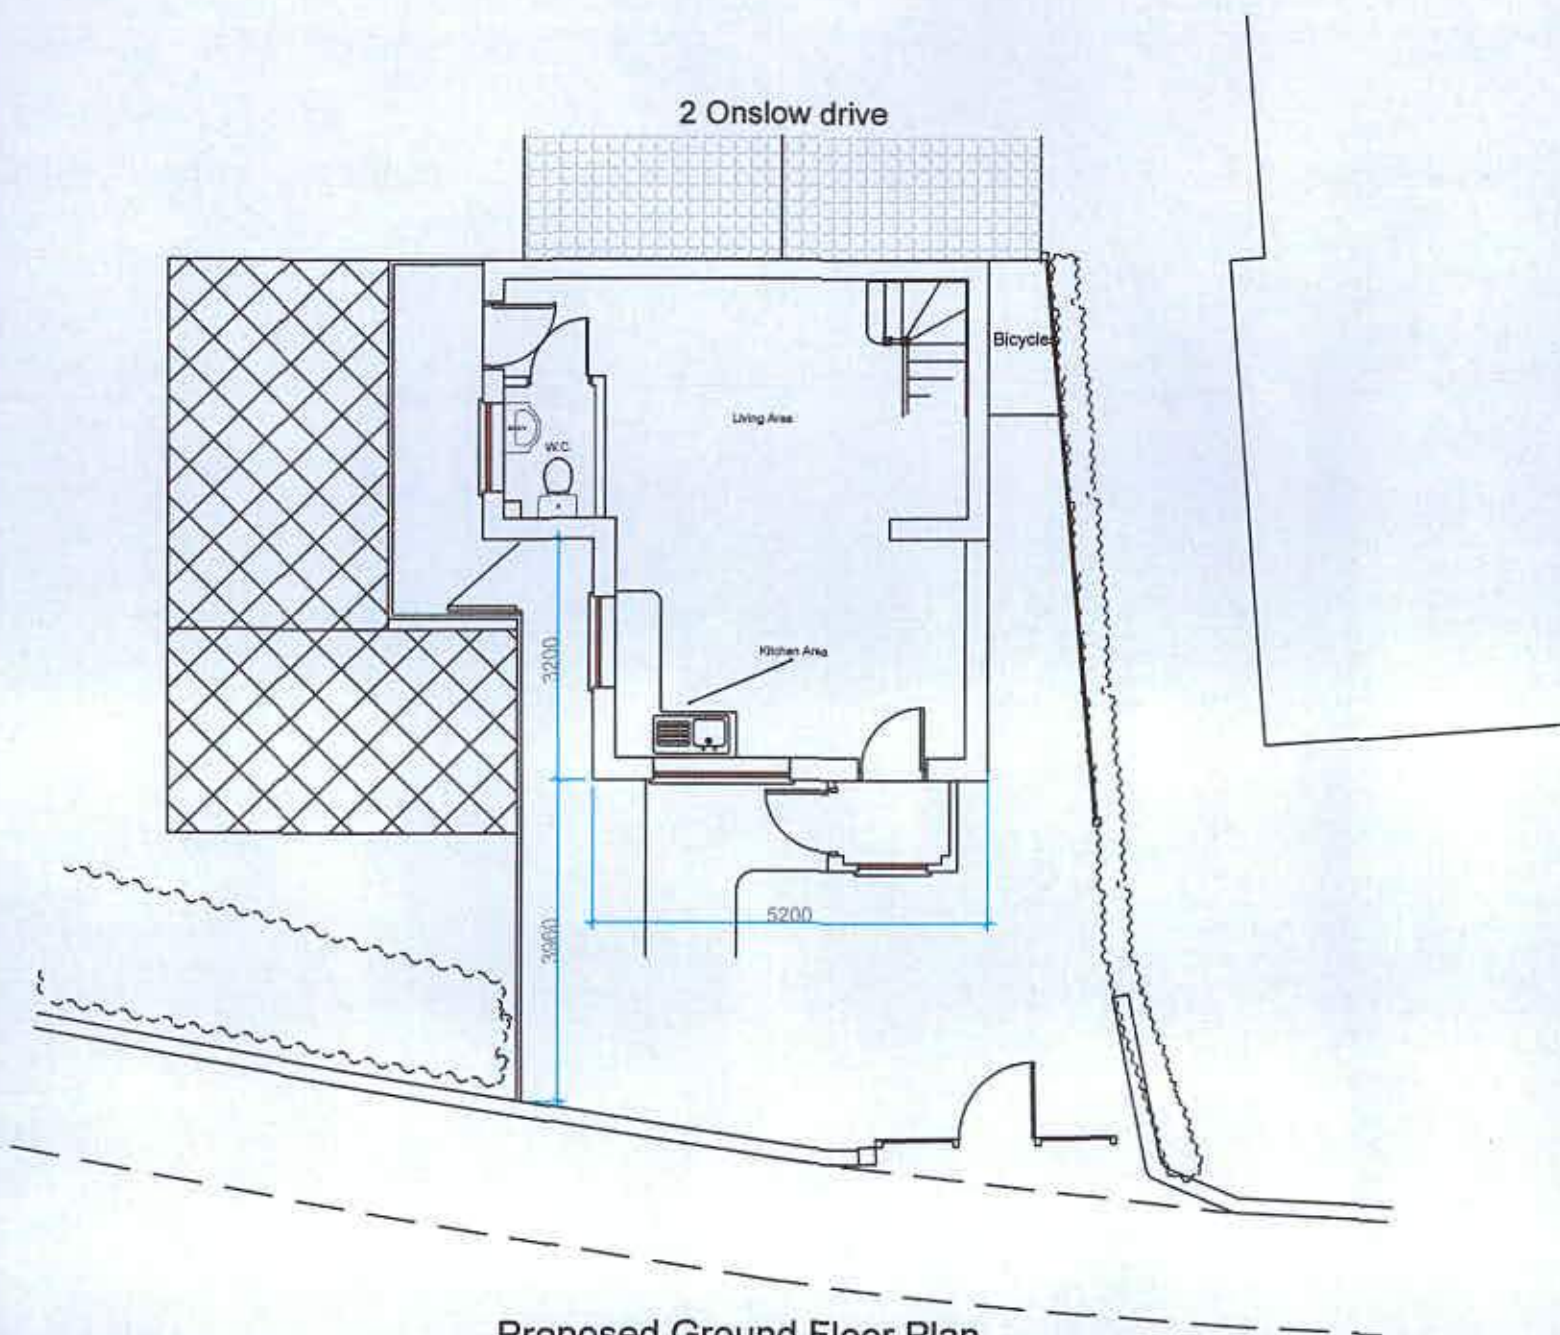

Proposed Ground Floor Plan

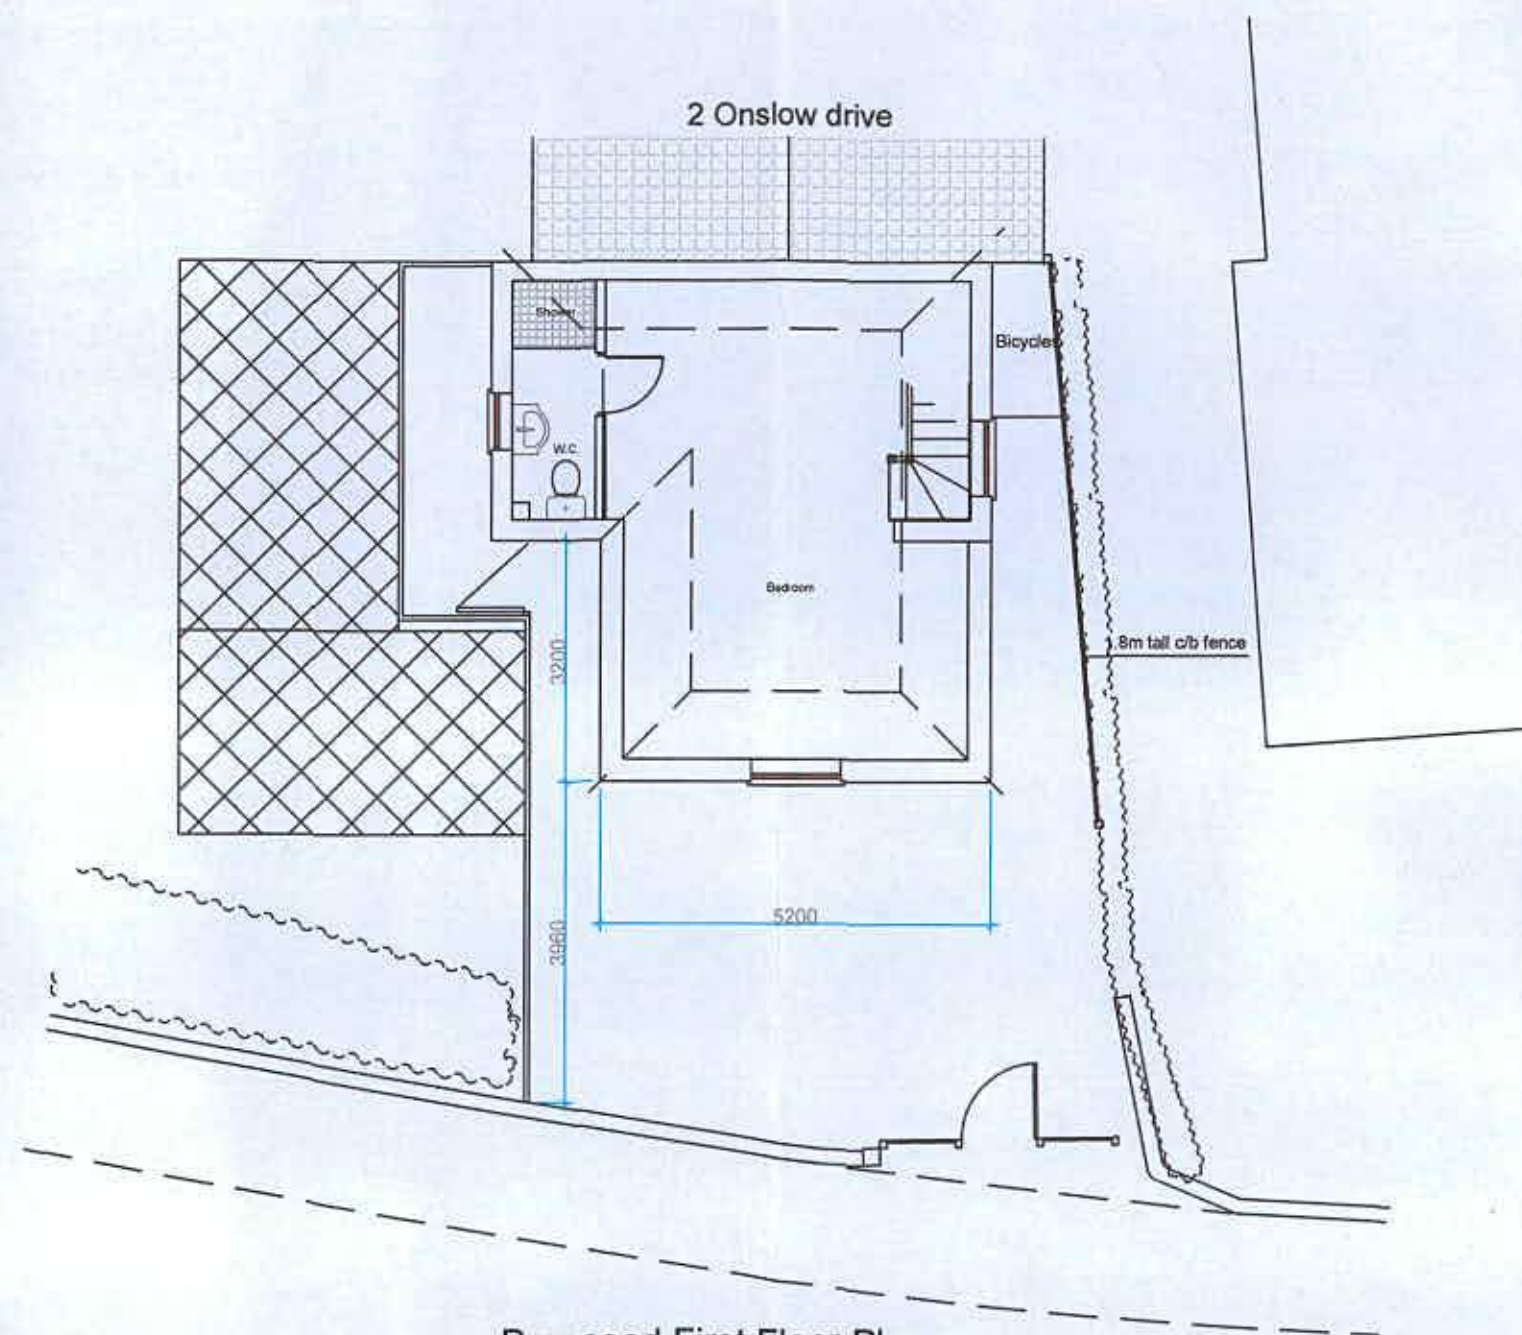

Proposed First Floor Plan



Dimensions shown are for Planning /Building Regulation purposes and should be independently checked on site

Scale 1:100 @ A3

Client's Name	Drawing Title	Drawn	Date
Tony Maio	Proposed Floor Plans	FS14	15.05.19
Job Title	Scale	Rev	01
Ferring Street Ferring West Sussex BN12 5JW	1:100		