


Proposed Extension to Pied a Terre Ferring Street



Proposed Front Elevation (East)




Proposed Side Elevation (South)

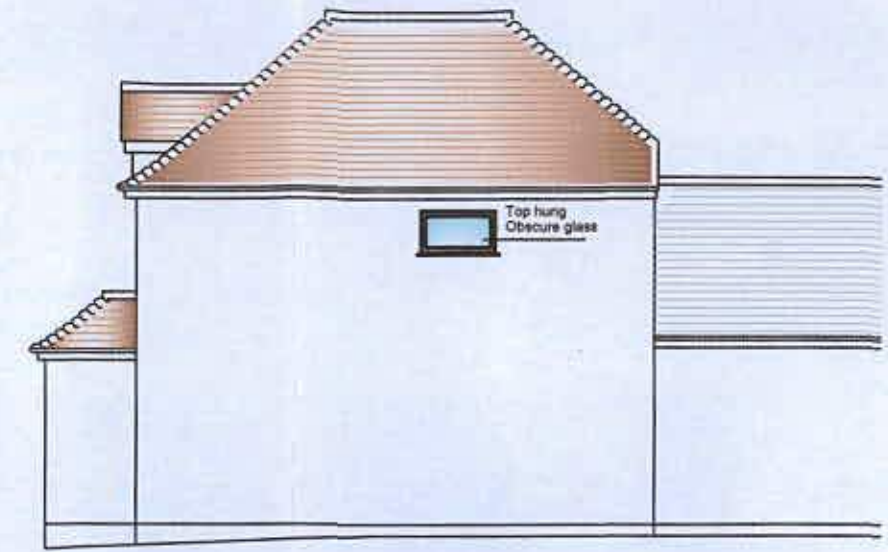

Proposed Side Elevation (North)

External Materials


Walls: White painted s/c Render;
Brick Cills.
Roof: Plain Tiles with Bonnet Hips
Window/Doors: White uPvc.

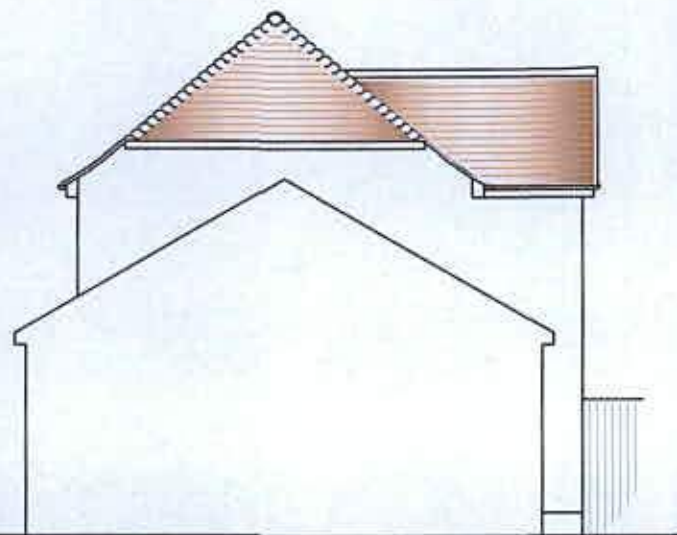

Proposed Rear Elevation (West)



Proposed Street Scene (East)

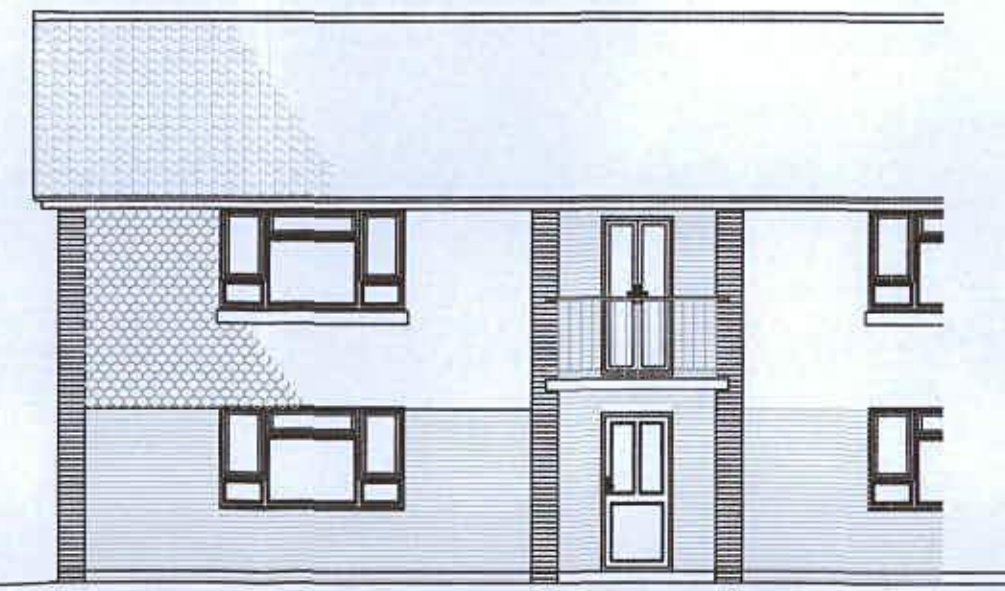

Pump Court 39 Ferring street



Dimensions shown are for Planning /Building Regulation purposes and should be independently checked on site

Scale 1:100 @ A3

Client's Name	Drawing Title	Drawn	Date
Tony Maio	Proposed Elevations/ Street Scene	FS15	15.05.19
Job Title	Scale	Rev	
Ferring Street Ferring West Sussex BN12 5JW	1:100	01	