 



Client: Mr. P Simpson
Site: 10 Hlghdown Way
 Ferring
 West Sussex
Description: North & South Elevations
Drawing No.: HD 20003
Scale: 1: 100 @ A3

Materials Key


	Tile Hanging
	Roof tiles
	Render
	Weatherboarding

North Elevations

Current Eleavations

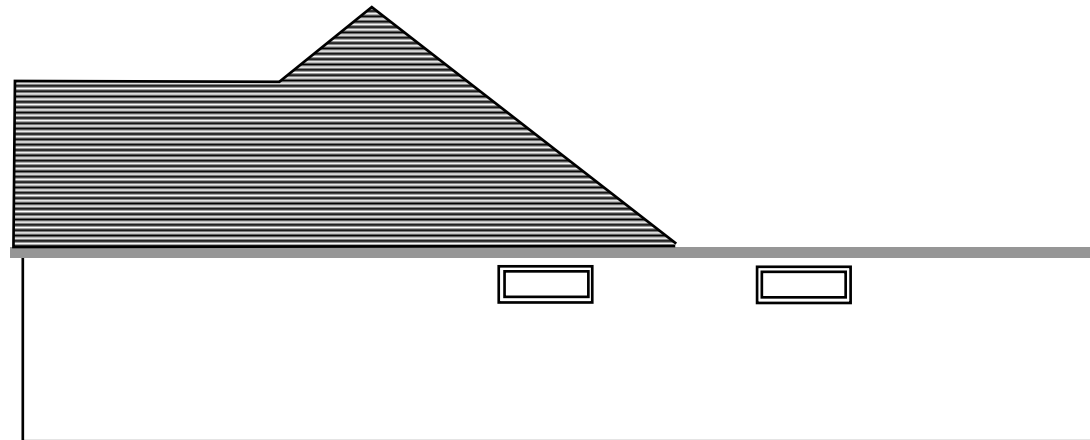


Proposed Elevations

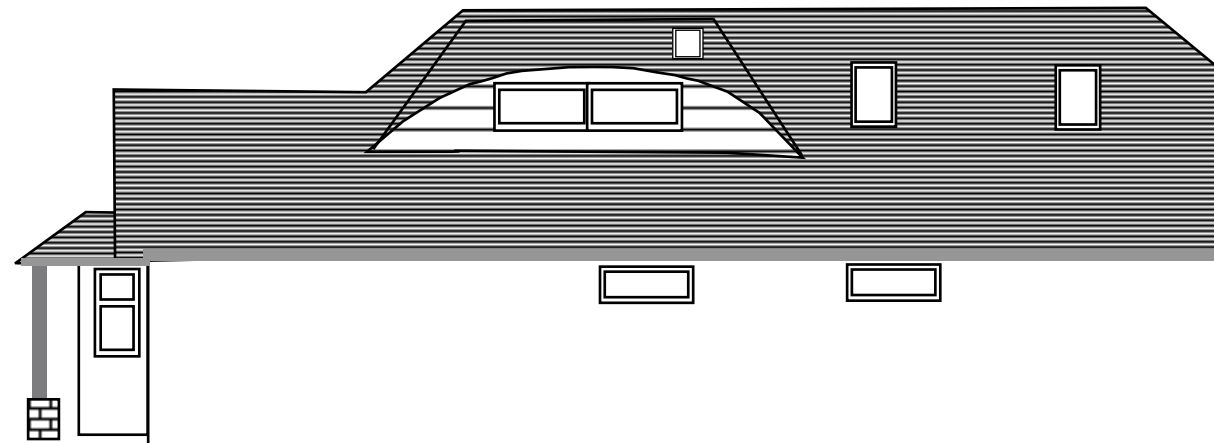


South Elevations

Current Elevations

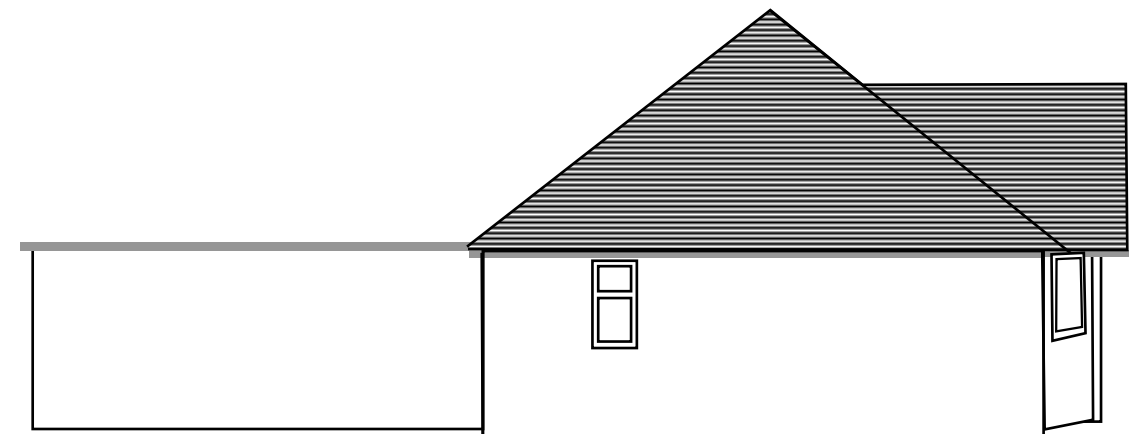

Proposed Elevations

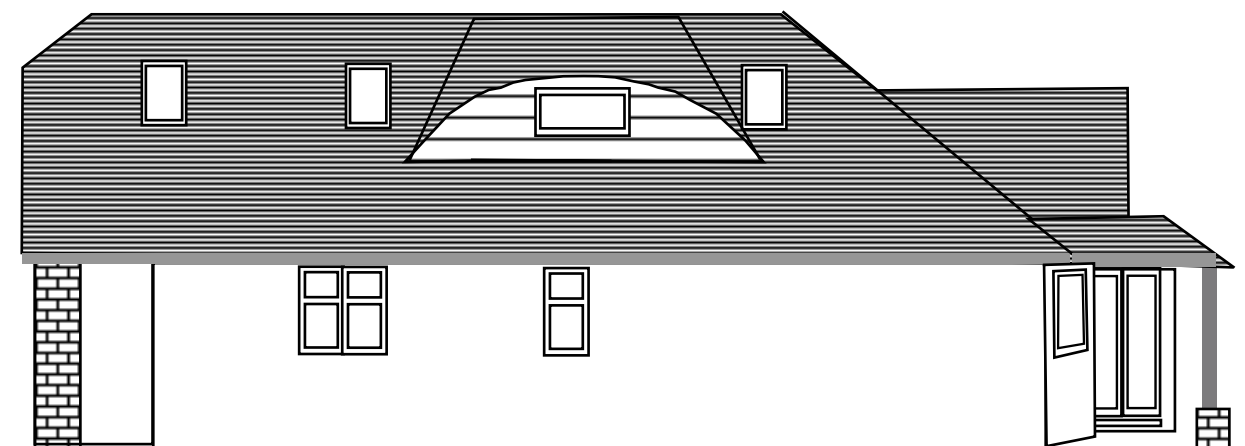

Do Not Scale other than for planning purposes
 All measurements to be confirmed on site by builder
 All drainage and plumbing routes to be checked
 Structural Engineering calculations to be provided by others and checked for any additional loads as required
 All Building works to be carried out in accordance with current Building Control requirements
 Location of sanitaryware, kitchen units etc. are shown purely for identification purposes and not to be interpreted as final location.

©Extension Planner Ltd. 2020 E&OE

