



This drawing and its contents are the strict copyright of Architectura Design. No reproduction without permission. Do not scale. Written dimensions to be used where given. All dimensions and details to be checked on site. FOR PLANNING PURPOSES ONLY

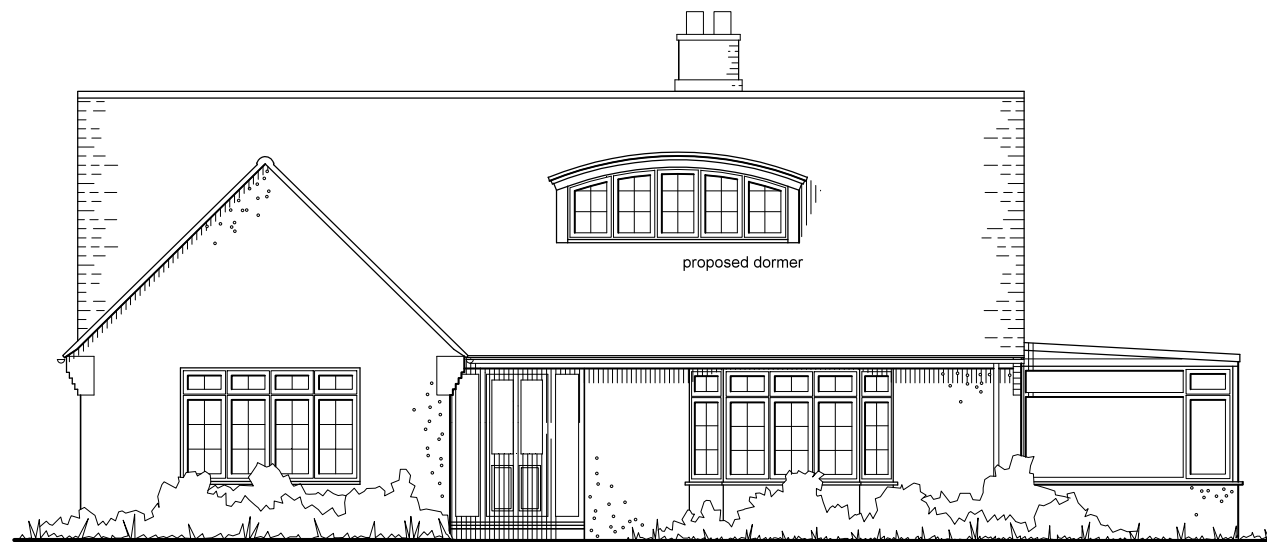

North Elevation

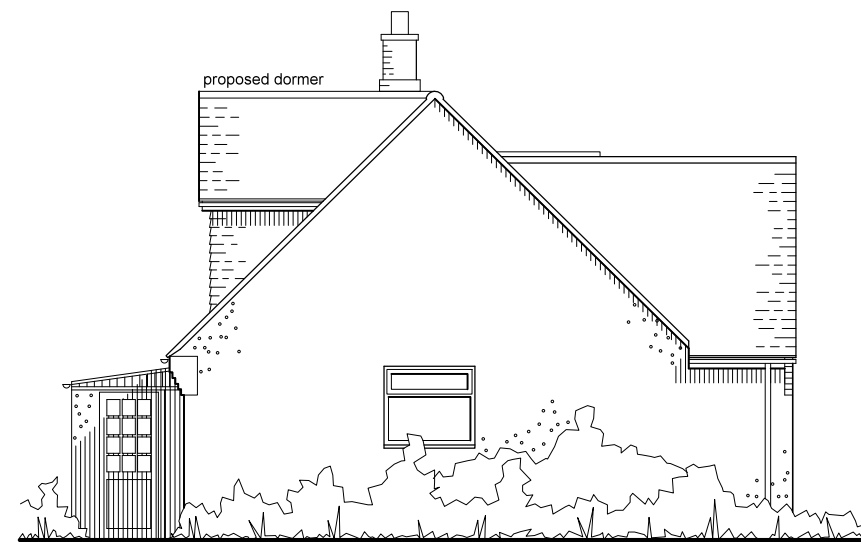


East Elevation




Location Plan
Scale 1:1250

0 5 10 20 metres

Serial Number 153488
©Crown Copyright and database right 2019
Ordnance Survey License: 100046957
Reproduction in whole or part is prohibited
without the prior permission of Ordnance Survey

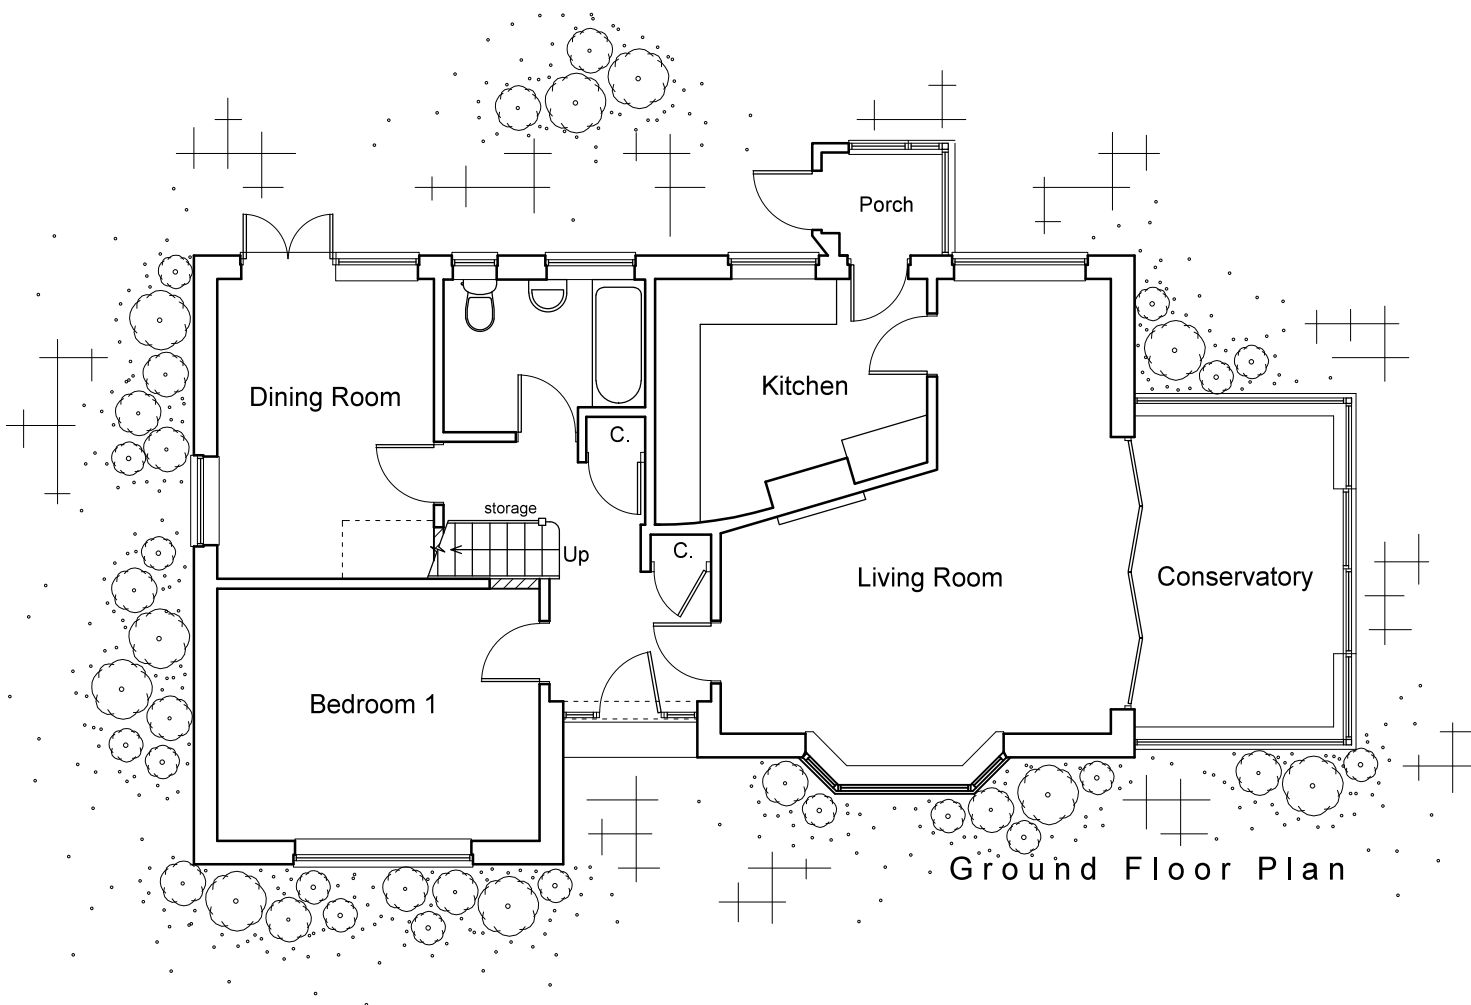

Ground Floor Plan

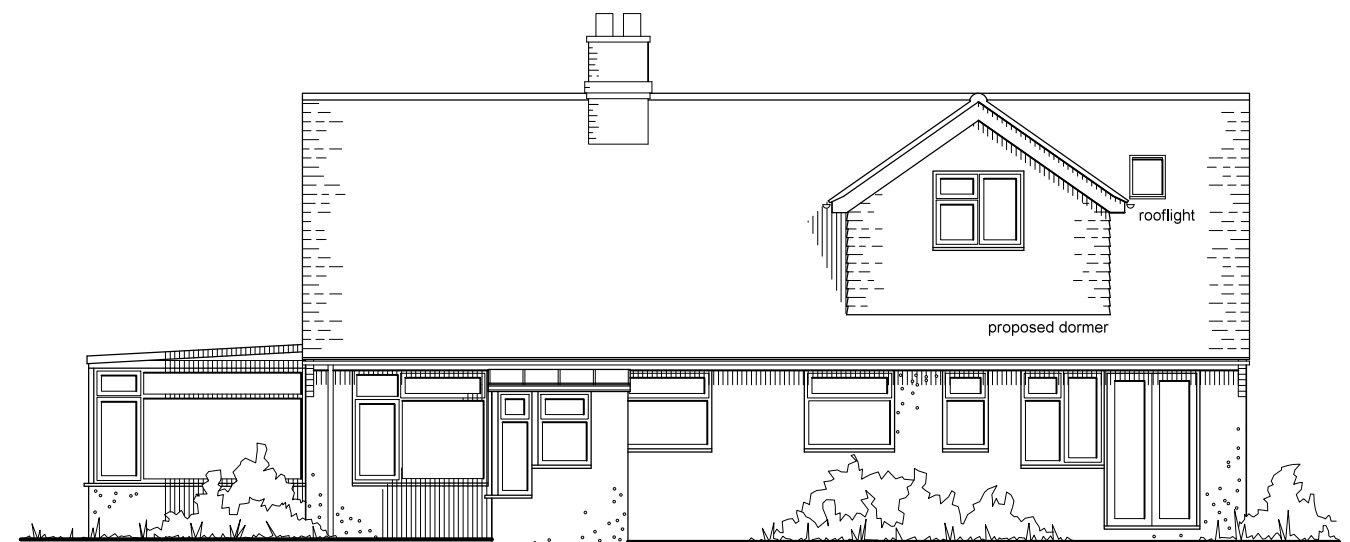

South Elevation

0 1 2 3 4 metres

Architectura
Architectural Design & Drawing Service
Design

Proposed Loft Conversion
at Oakley Cottage, 8 Langbury Close, Ferring
for Mr and Mrs S Hayes
Drawing P01 January 2019 Scale 1:100 & 1:500 @ A3
Planning Drawing - Ground Floor & Location Plan & Elevations