



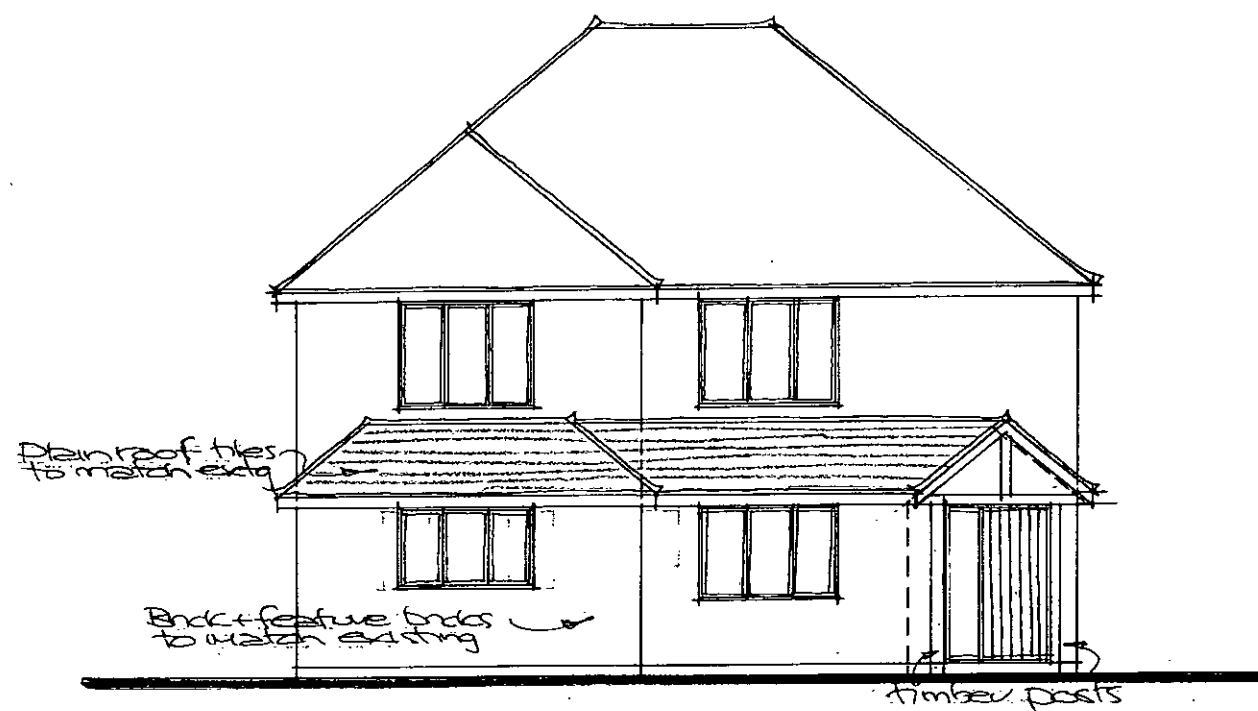


Front Elevation

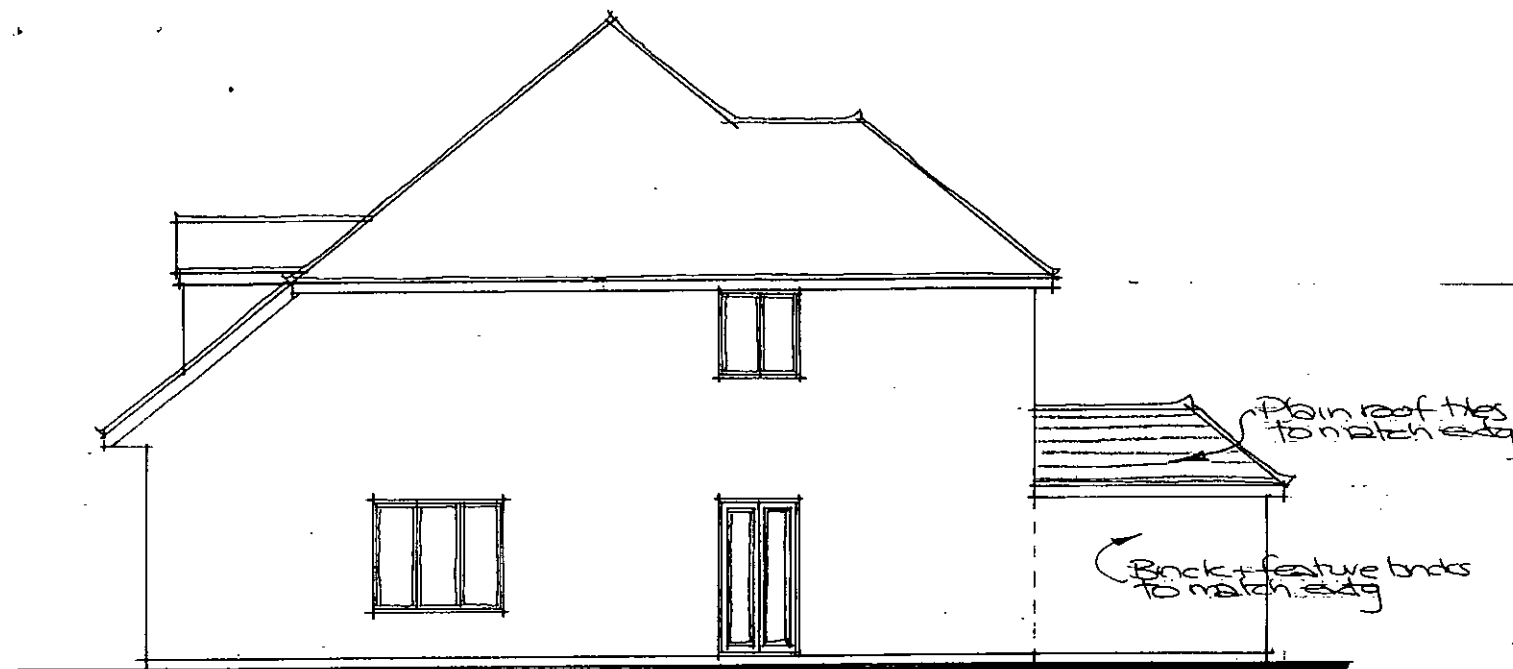


Side Elevation

Proposed Elevations 1/100

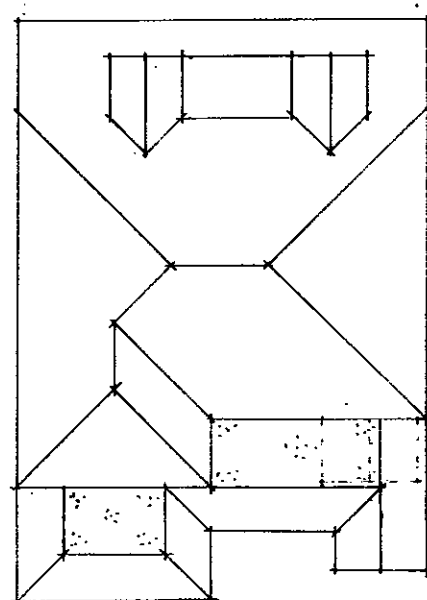

Proposed Roof Plan 1/200

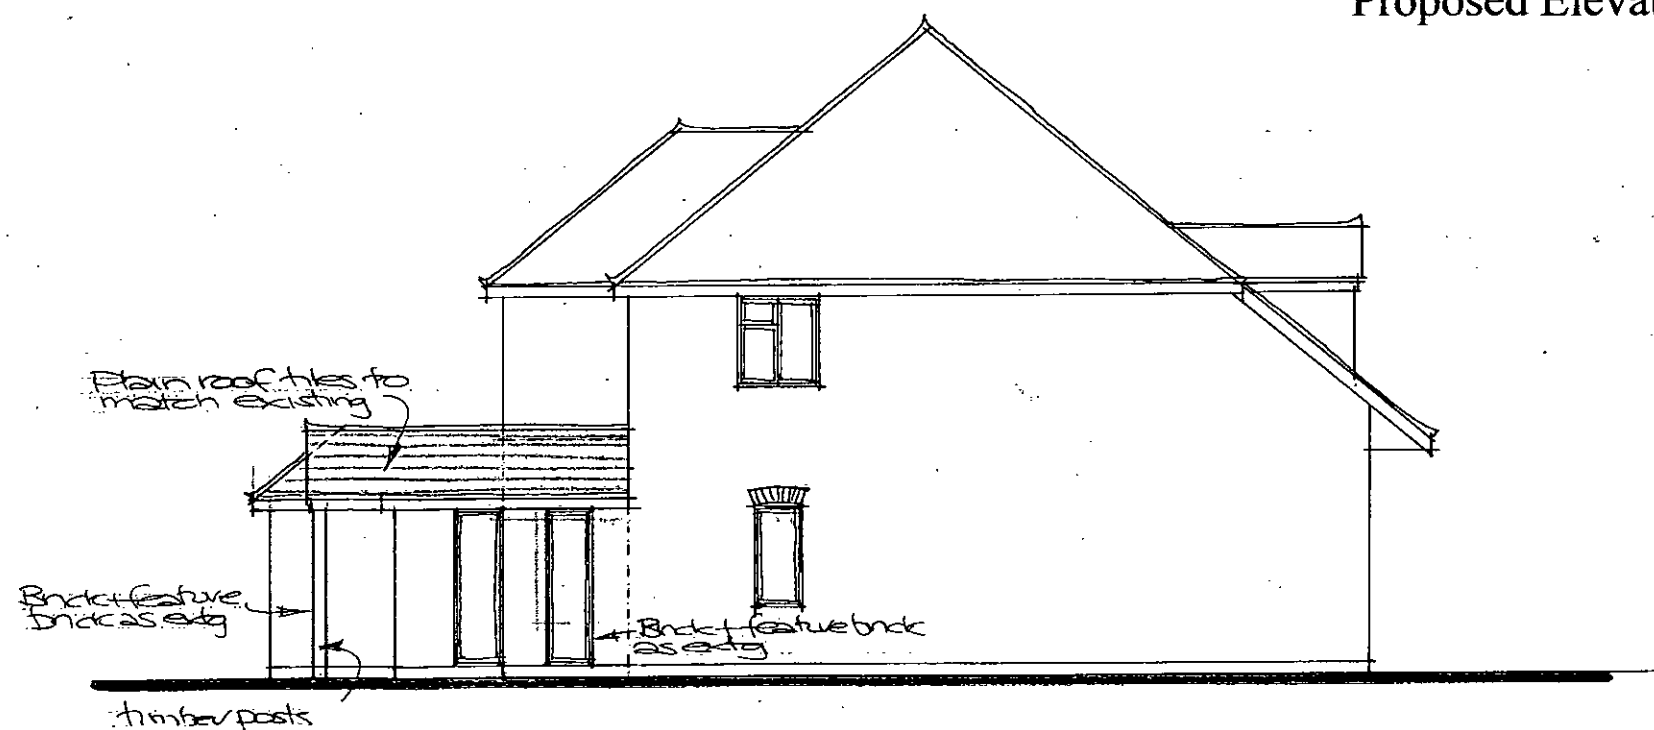

Side Elevation.

Paul Trussler
44 Firle Road
Lancing
West Sussex
BN15 0NZ

Extension to Front Elevation: *Mr & Mrs Howcroft-Stemp*
28 FERRING LANE FERRING
WEST SUSSEX BN12 6QT

Drawing No. 213/459/3