



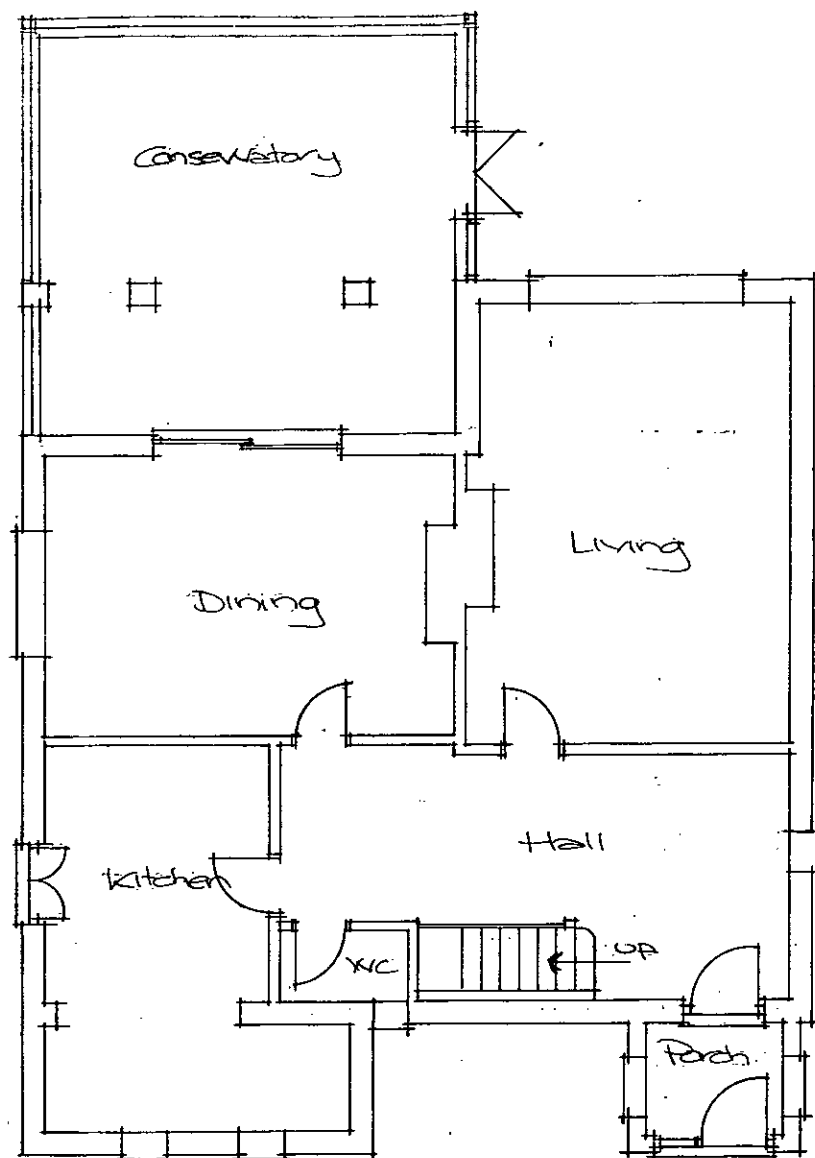

Existing Ground Floor Plan 1/100

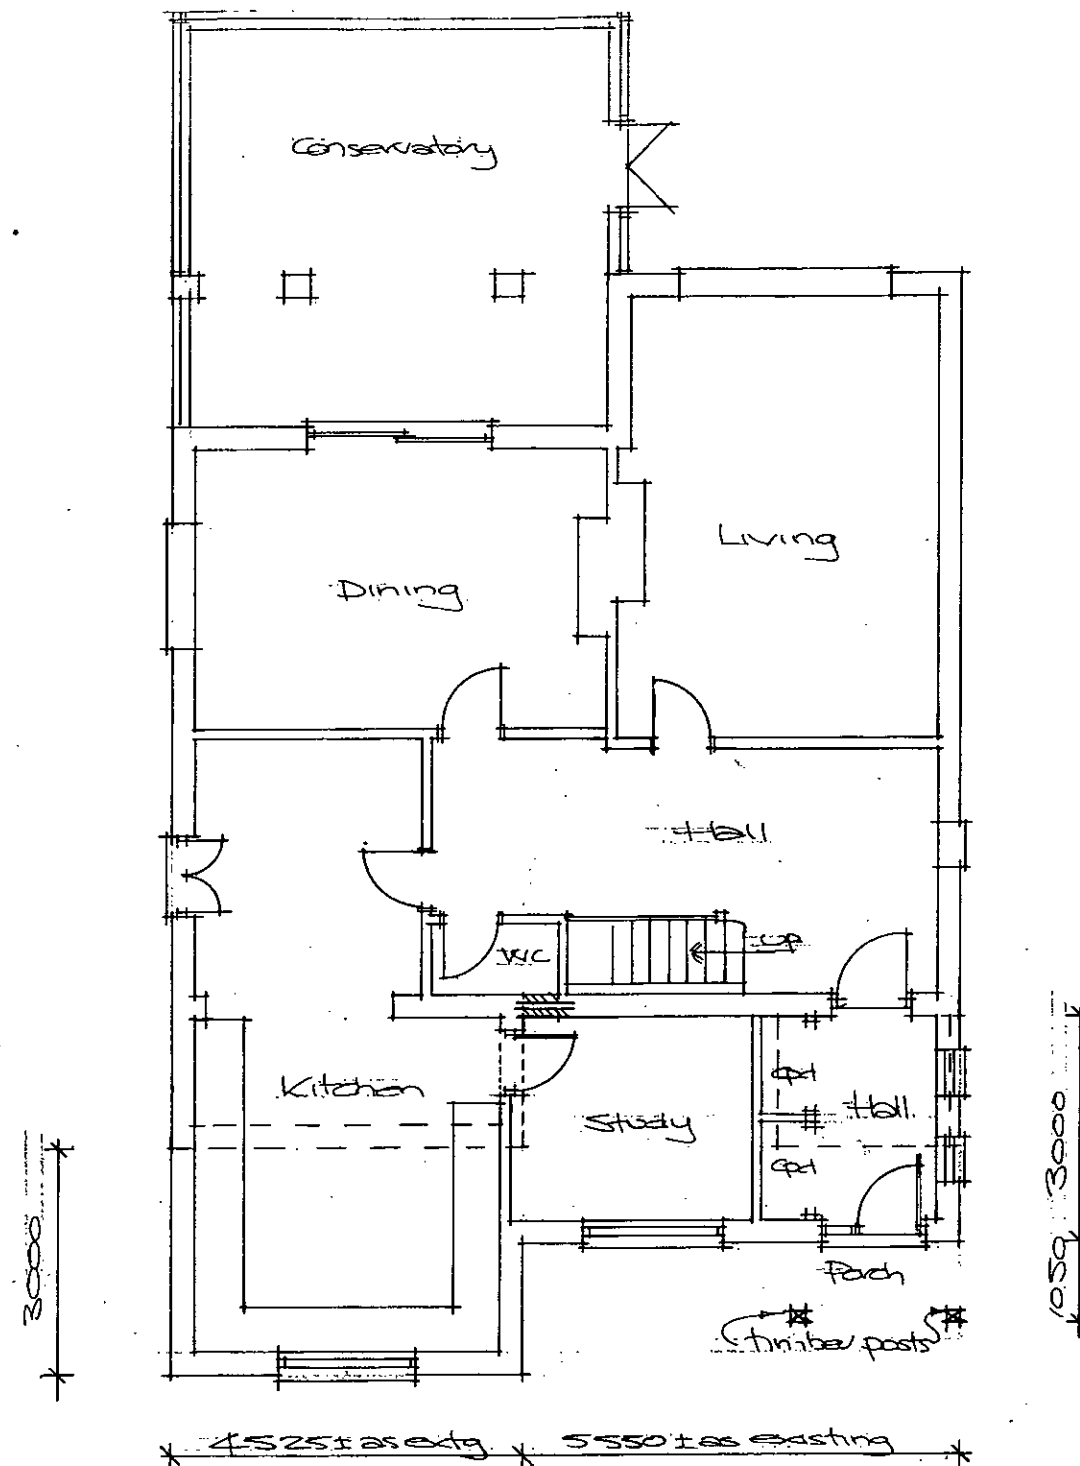

Proposed Ground Floor Plan 1/100

Paul Trussler
44 Firle Road
Lancing
West Sussex
BN15 0NZ

Extension to Front Elevation: *Mr & Mrs Howcroft-Stemp*
28 FERRING LANE FERRING
WEST SUSSEX BN12 6QT

Drawing No. 213/459/2