

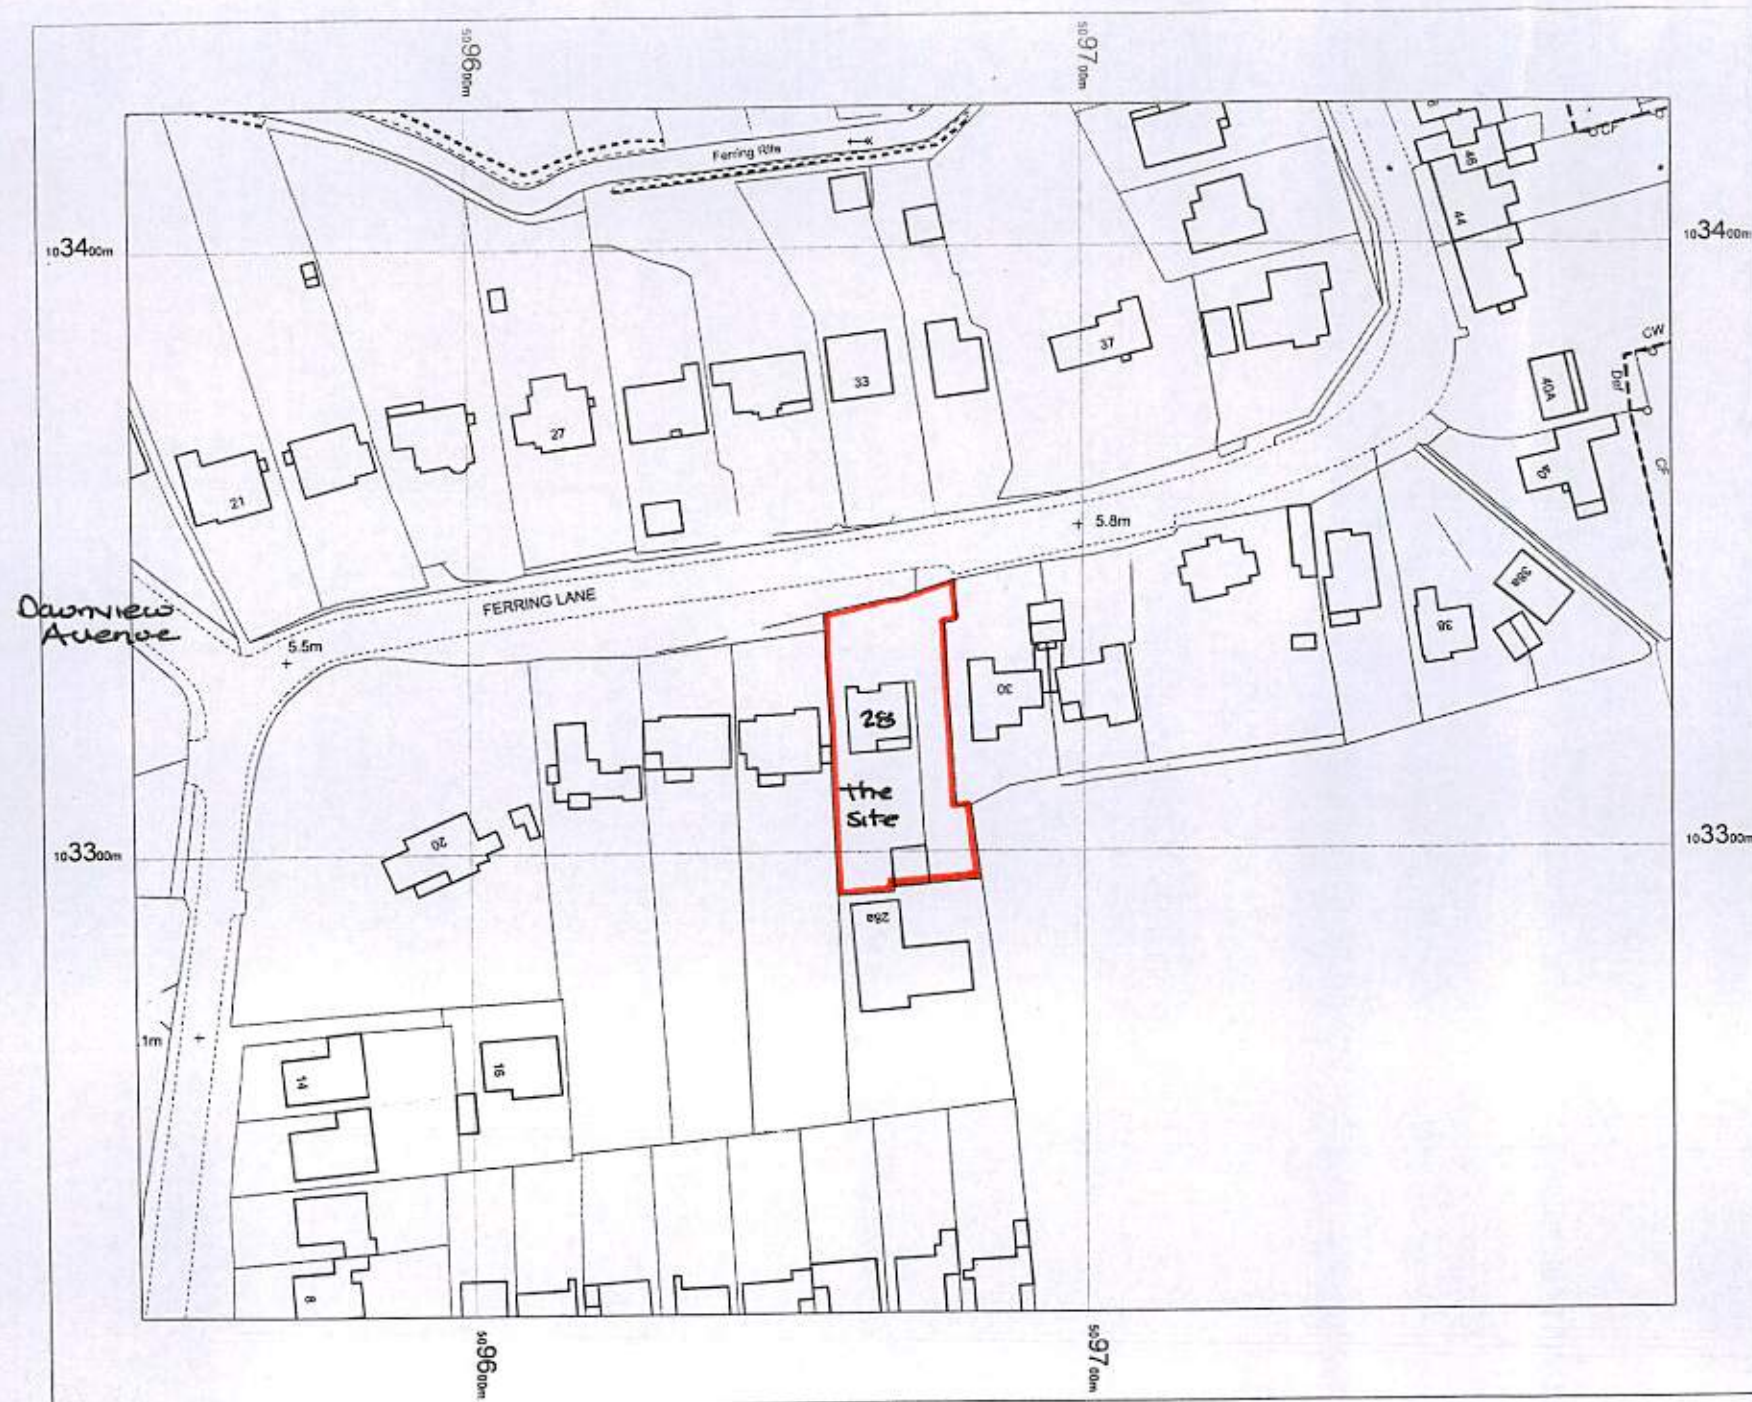


 

28 Ferring Lane
Worthing
BN12 6QT

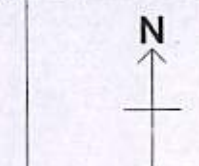


OS Mastermap
07 May 2013, ID: MDP-00227213
www.mapdataportal.co.uk

1:1250 scale print at A4, Centre:
509670 E, 103324 N

©Crown Copyright. Licence no.
100019980



MAPS@
Aworth
SURVEY CONSULTANTS

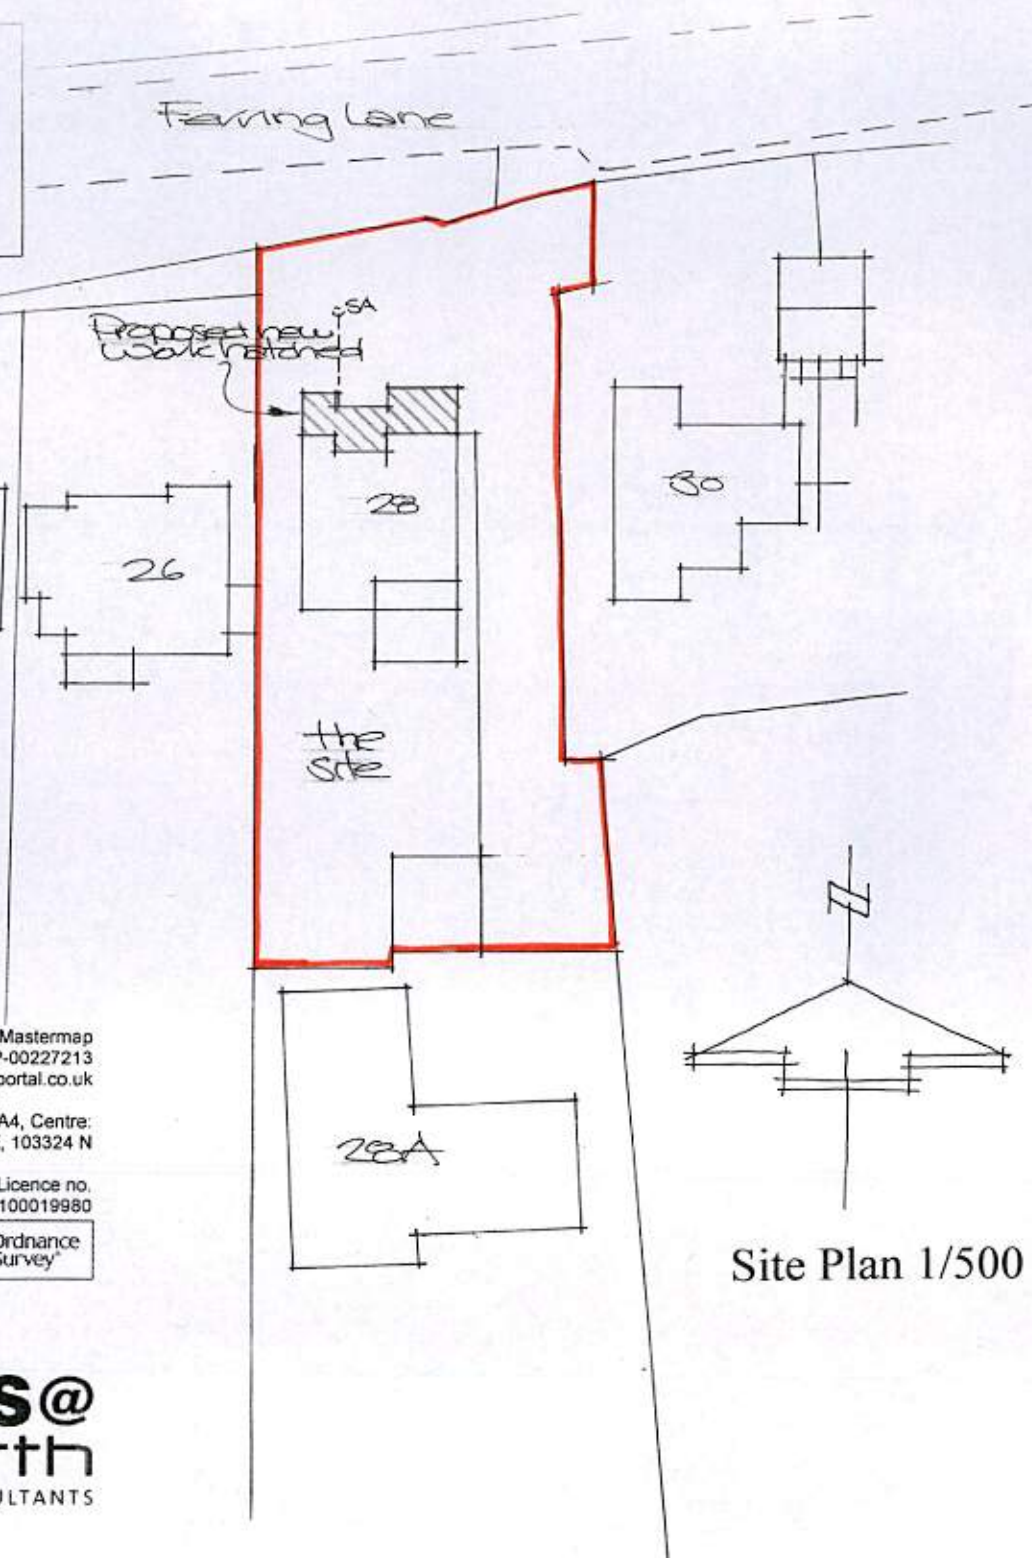

Paul Trussler
44 Firle Road
Lancing
West Sussex
BN15 0NZ

Extension to Front Elevation: *Mr & Mrs Howcroft-Stemp*
28 FERRING LANE FERRING
WEST SUSSEX BN12 6QT

Drawing No. 213/459/4