


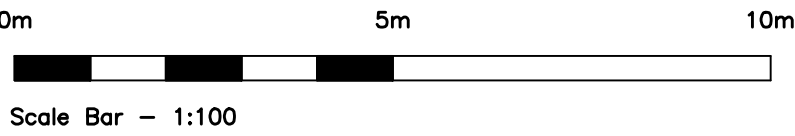


FRONT SOUTH ELEVATION
EXISTING ELEVATIONS
Scale 1:100




SIDE EAST ELEVATION



REAR NORTH ELEVATION

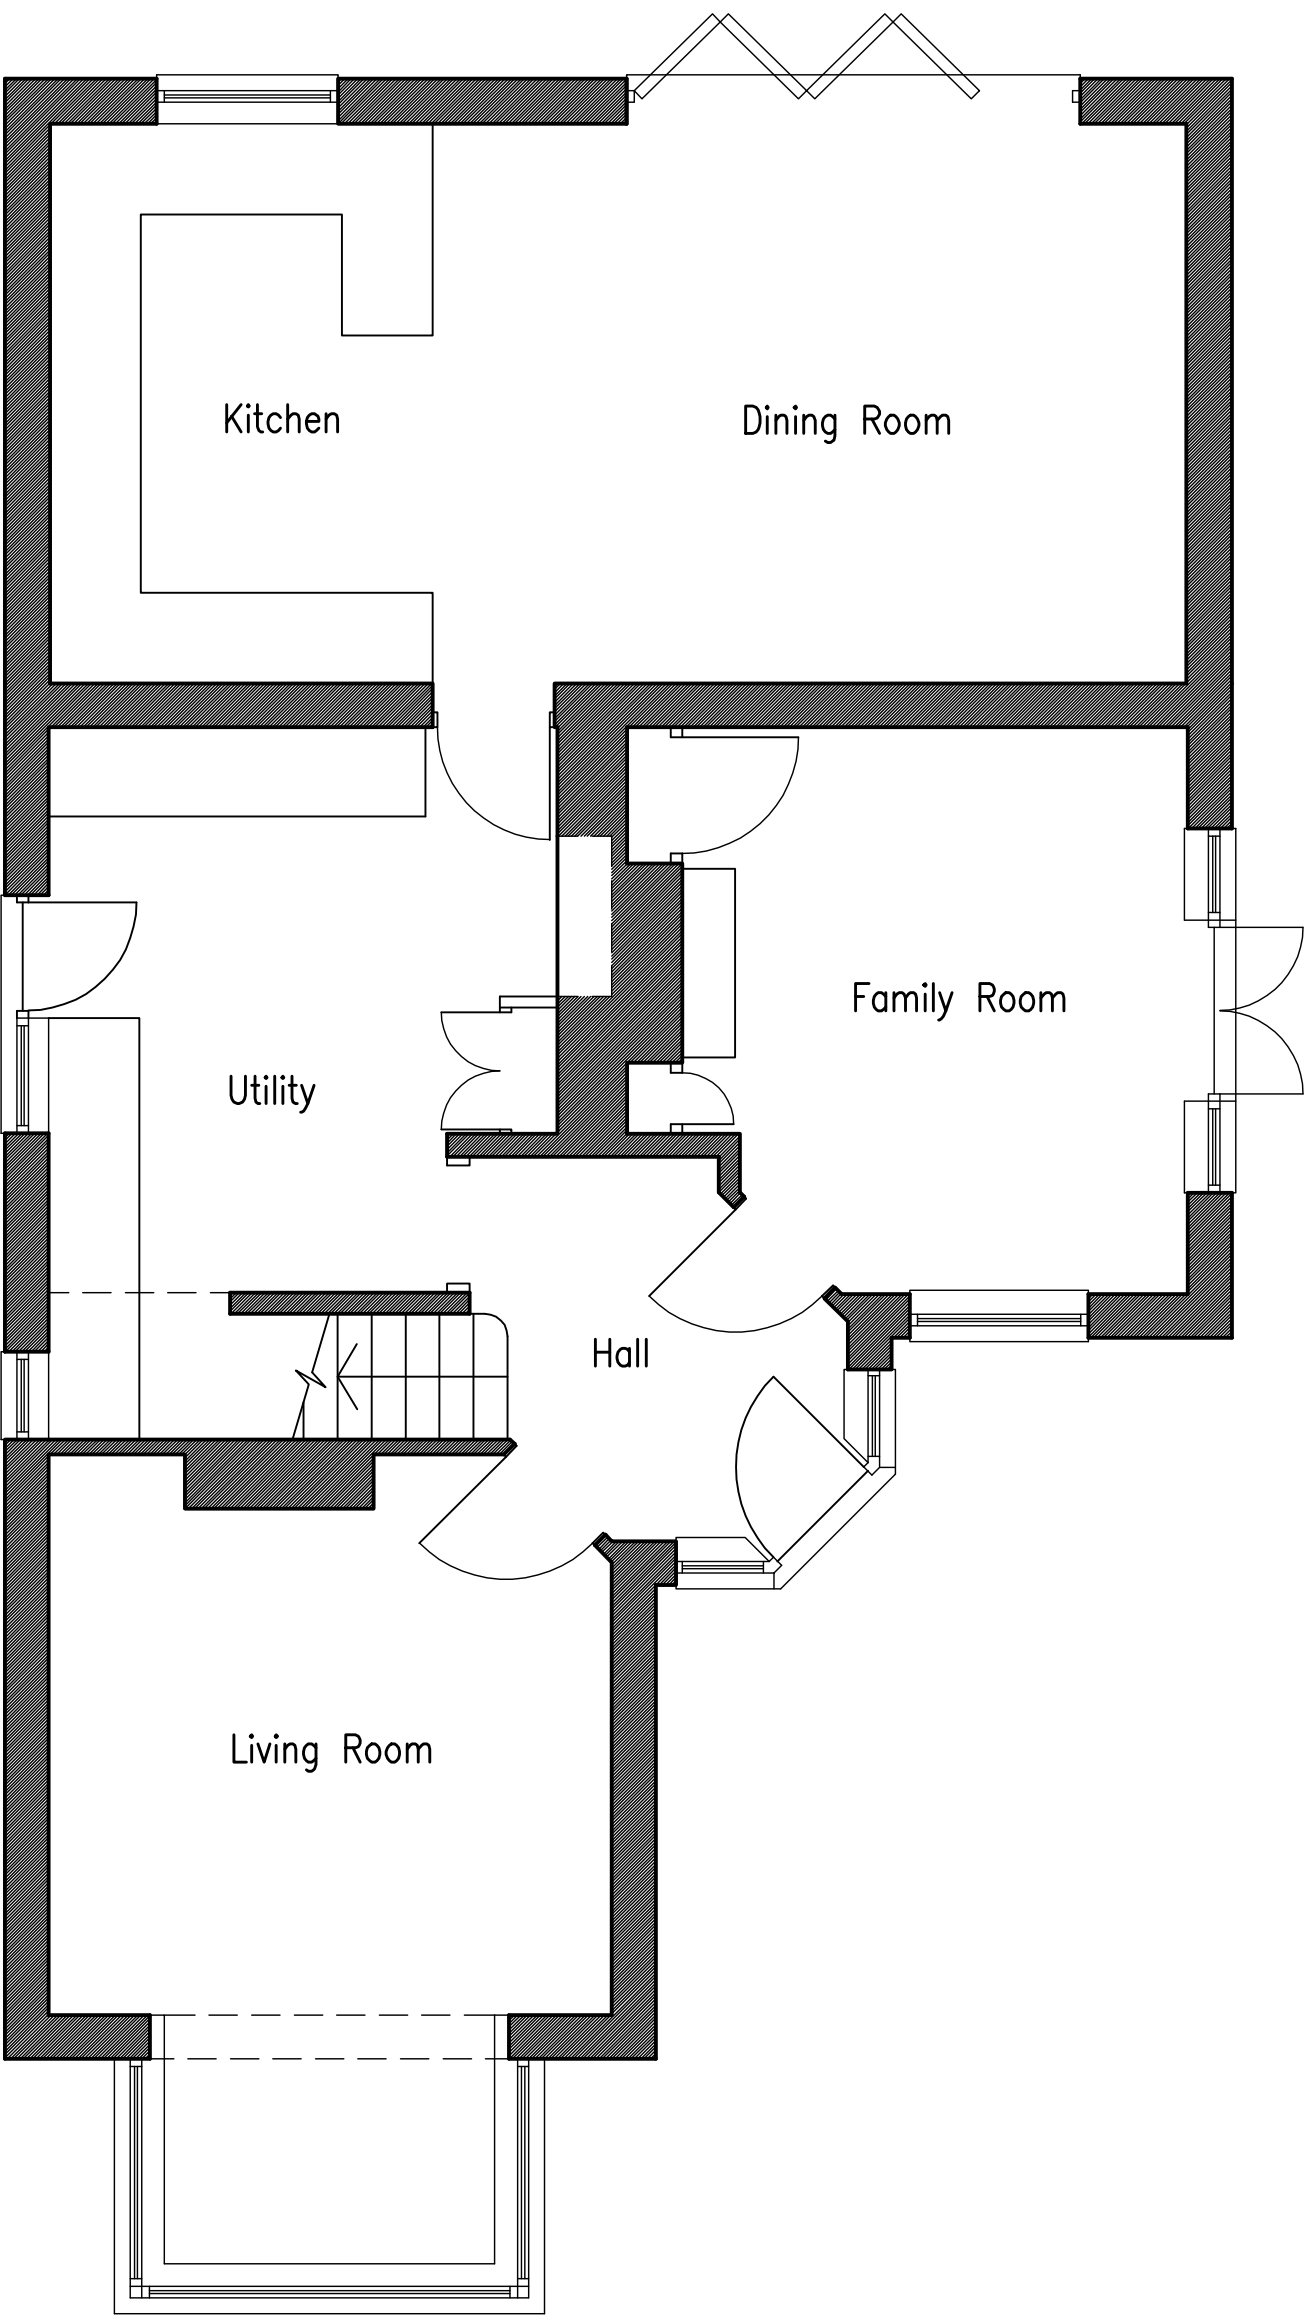


EXISTING GROUND FLOOR PLAN
Scale 1:50

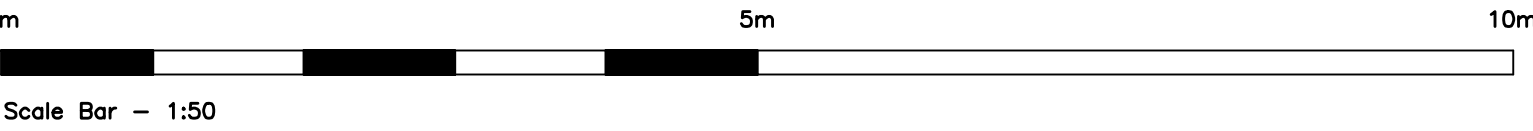



No dimensions to be scaled from drawing except for planning purposes.
The contractor should check all dimensions on site.
It is the contractors responsibility to ensure compliance with Building Regulations.
C.D.M. Regs. 2015. The Client is advised of his responsibilities to appoint a Planning Supervisor under these Regs. All works to comply with the C.D.M. Regs. 2015.
The Party Wall Act. 1996 The property owner is advised of the requirements of the Act, & the requirement to serve a Party Wall Notice on any adjoining owners as required under the act.

REVISIONS:

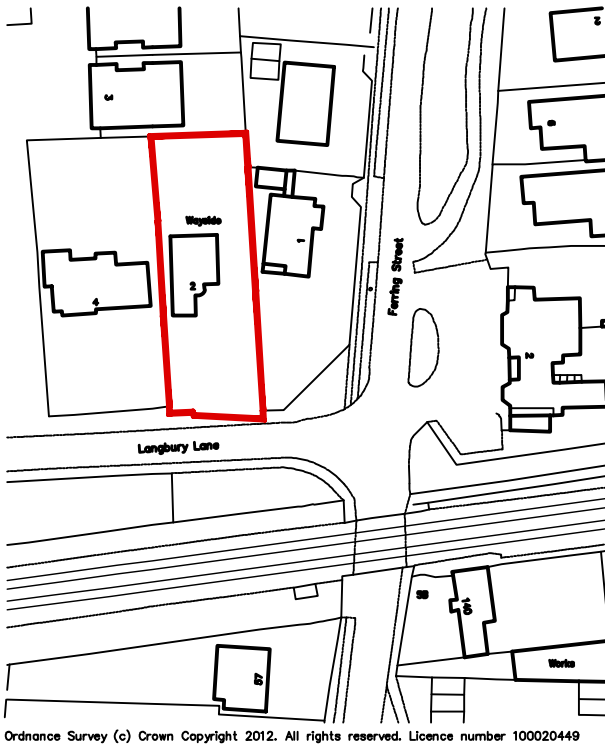


LOCATION PLAN

Scale 1:1250

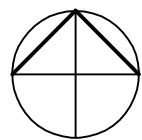 

Information supplied based on Promap.
All dimensions and distances subject to an accurate site survey being undertaken.

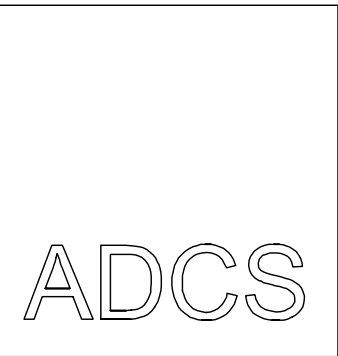

Architectural Design
Computer Services

30 Foxley Lane
Worthing
West Sussex
BN13 3AD
Tel: 01903 280701
E-mail:
adcs@sky.com

Client

MR J. & MRS DONNELLY

Project PROPOSED SINGLE STOREY SIDE EXTENSION
2 LANGBURY LANE
FERRING
WEST SUSSEX BN12 6PU

Drawing

EXISTING FLOOR PLAN &
ELEVATIONS

Scale	Date	Drawn
1:50 & 1:100 @ A1	25.03.21	TP

Drawing No.	Revision
-------------	----------

1257/P010