


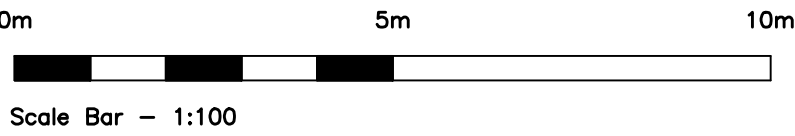

FRONT SOUTH ELEVATION
PROPOSED ELEVATIONS
Scale 1:100



SIDE EAST ELEVATION



REAR NORTH ELEVATION


SCHEDULE OF MATERIALS

- WALLS - NEW BRICKWORK TO MATCH EXISTING
- ROOF - FLAT ROOF
- EXTERNAL DOORS - PVCu COLOUR WHITE
- WINDOWS - NEW PVCu WINDOWS COLOUR WHITE
- RAINWATER GOODS - PVCu COLOUR BLACK TO MATCH EXISTING



No dimensions to be scaled from drawing except for planning purposes.
The contractor should check all dimensions on site.
It is the contractors responsibility to ensure compliance with Building Regulations.
C.D.M. Regs. 2015. The Client is advised of his responsibilities to appoint a Planning Supervisor under these Regs.
All works to comply with the C.D.M. Regs. 2015.
The Party Wall Act. 1996 The property owner is advised of the requirements of the Act, & the requirement to serve a Party Wall Notice on any adjoining owners as required under the act.

REVISIONS:

.

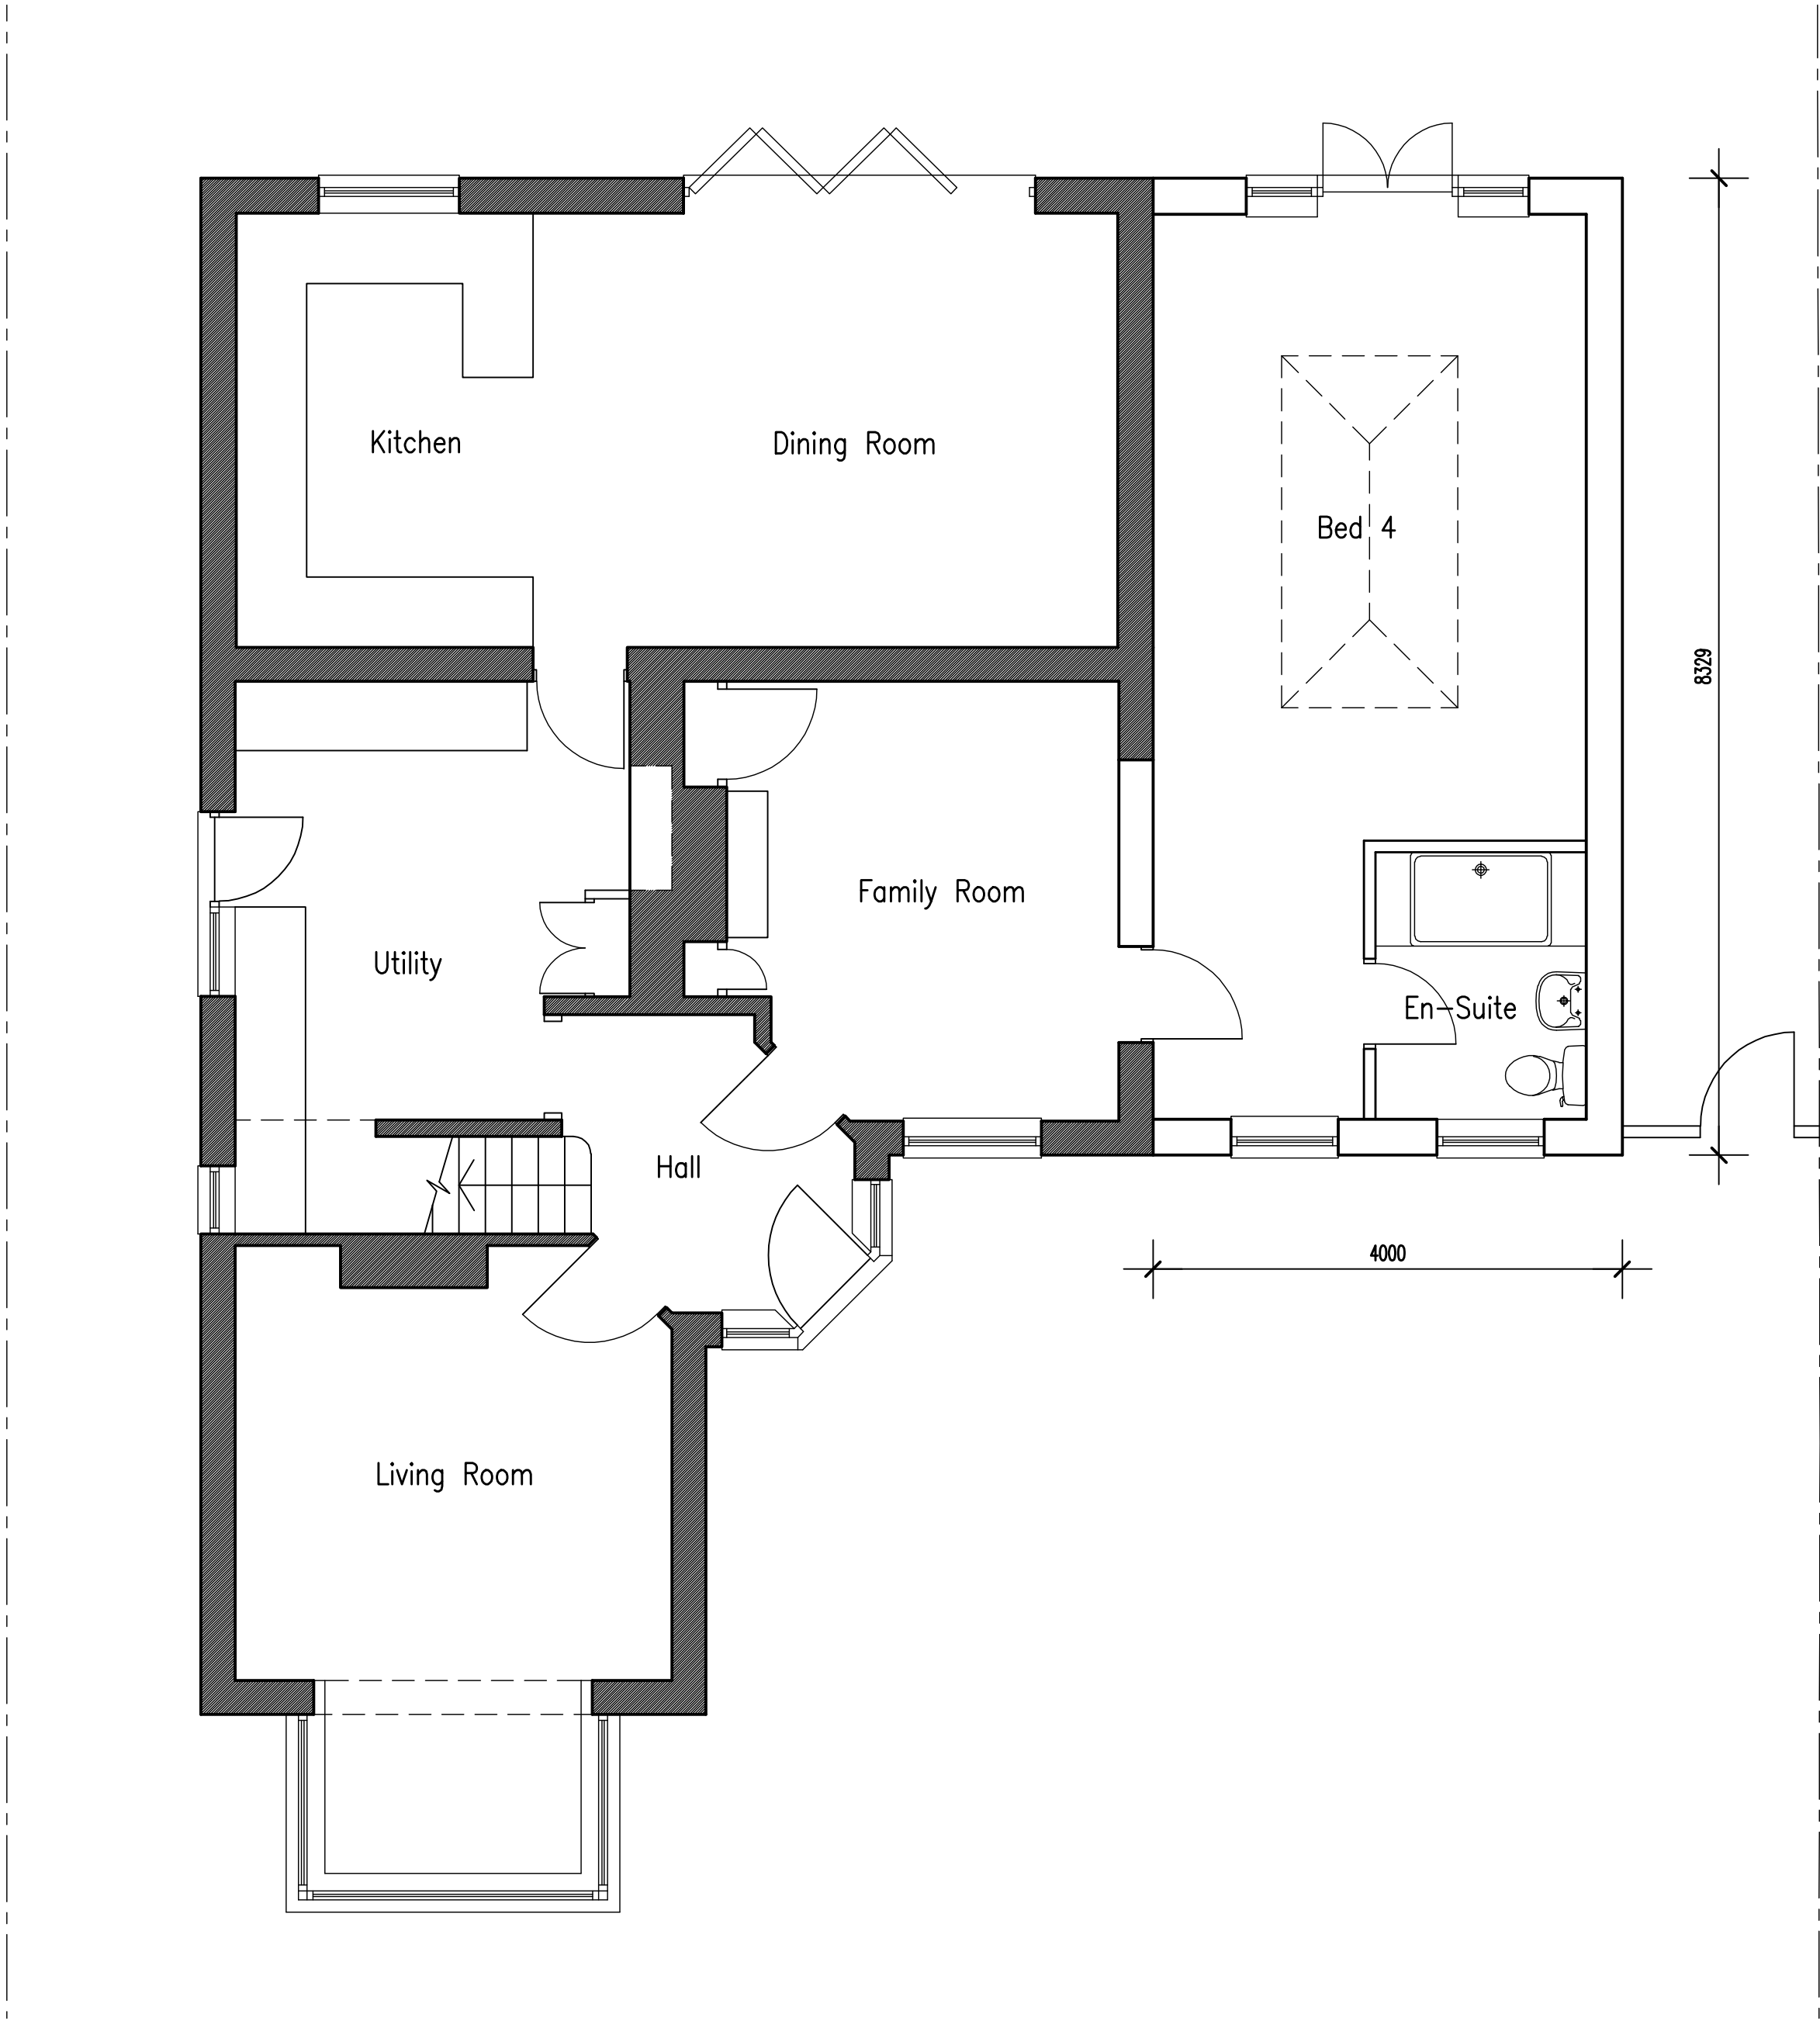

PROPOSED GROUND FLOOR PLAN
Scale 1:50

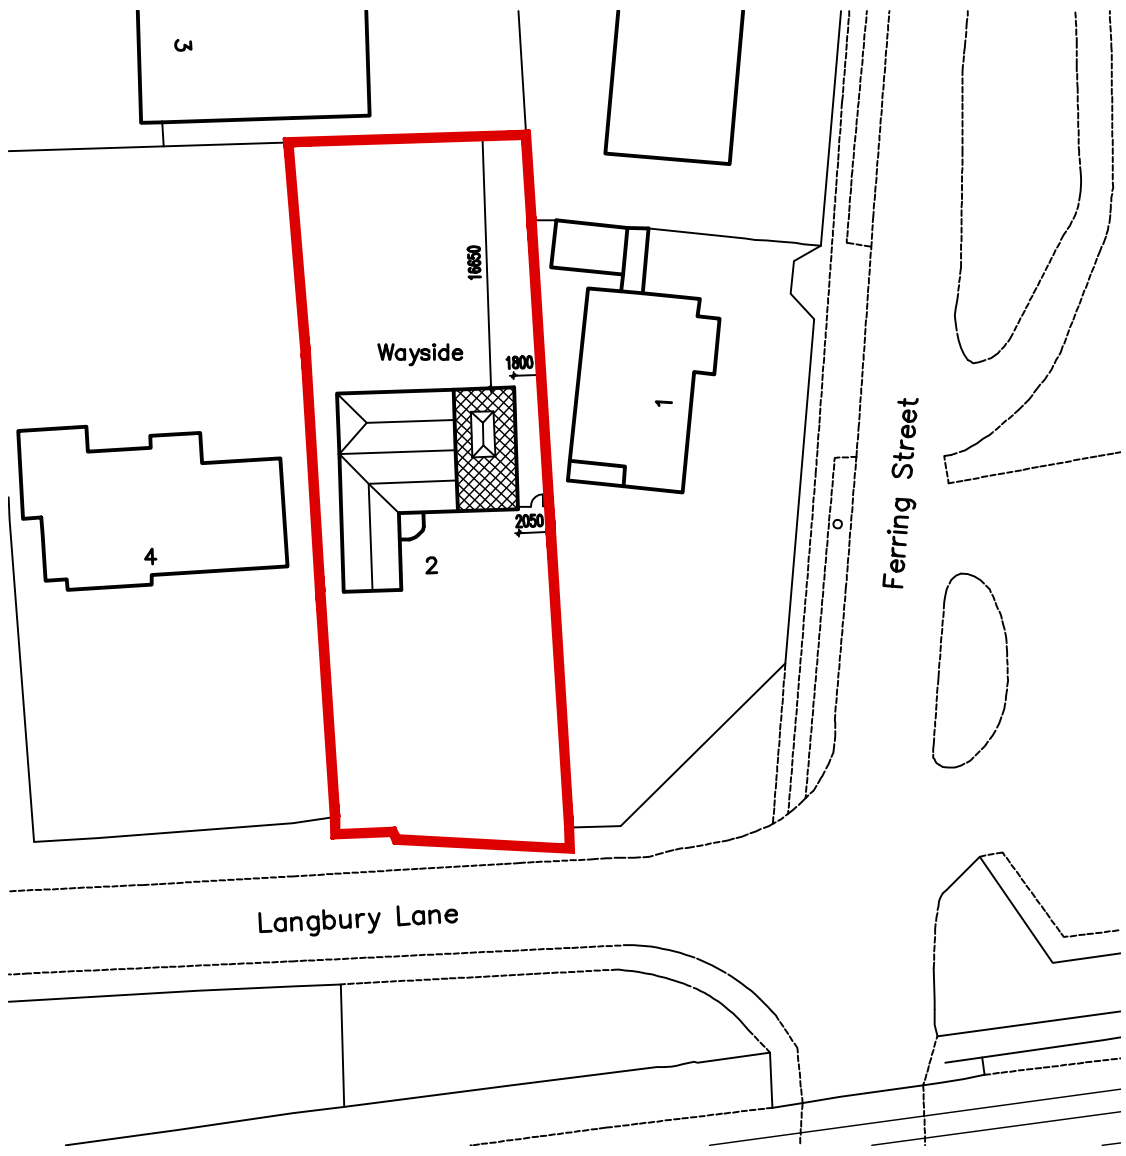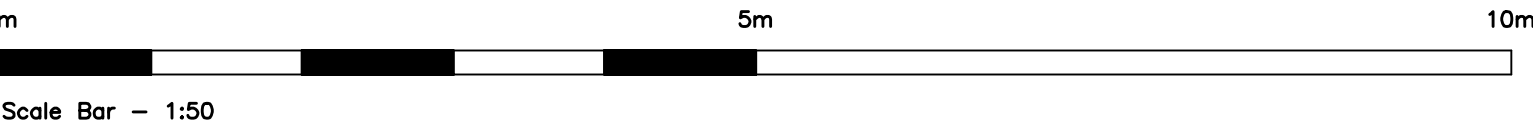

BLOCK PLAN
Scale 1:500



ADCS

Architectural Design

Computer Services

30 Foxley Lane
Worthing
West Sussex
BN13 3AD
Tel: 01903 280701
E-mail:
adcs@sky.com

Client

MR J. & MRS DONNELLY

Project **PROPOSED SINGLE STOREY SIDE EXTENSION
2 LANGBURY LANE
FERRING
WEST SUSSEX BN12 6PU**

Drawing

**PROPOSED FLOOR PLAN &
ELEVATIONS**

Scale	Date	Drawn
1:50 & 1:100 @ A1	25.03.21	TP

Drawing No.	Revision
-------------	----------

1257/P011