
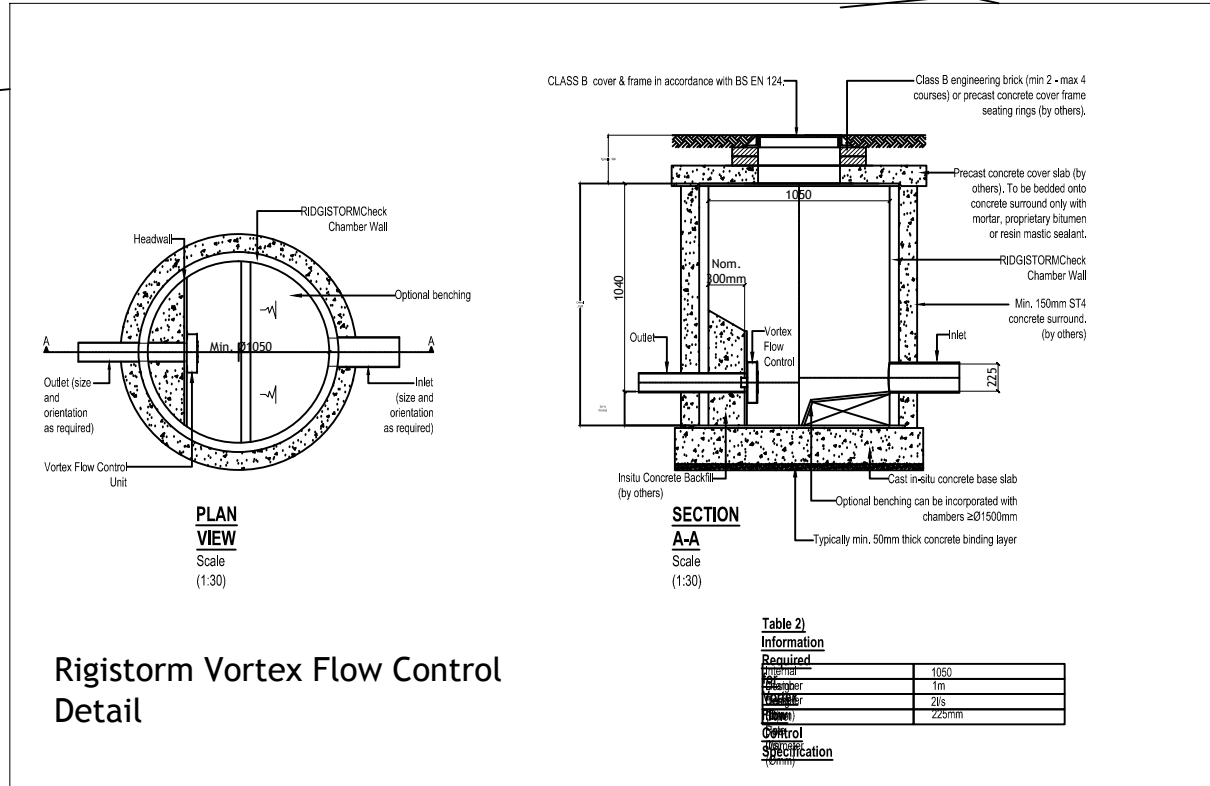
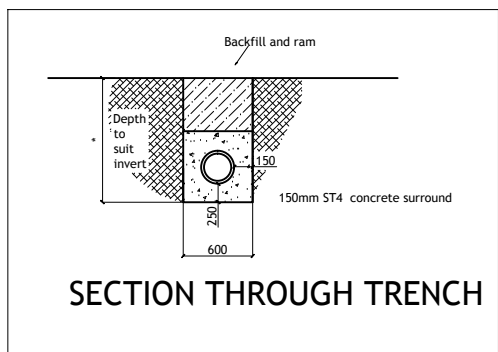
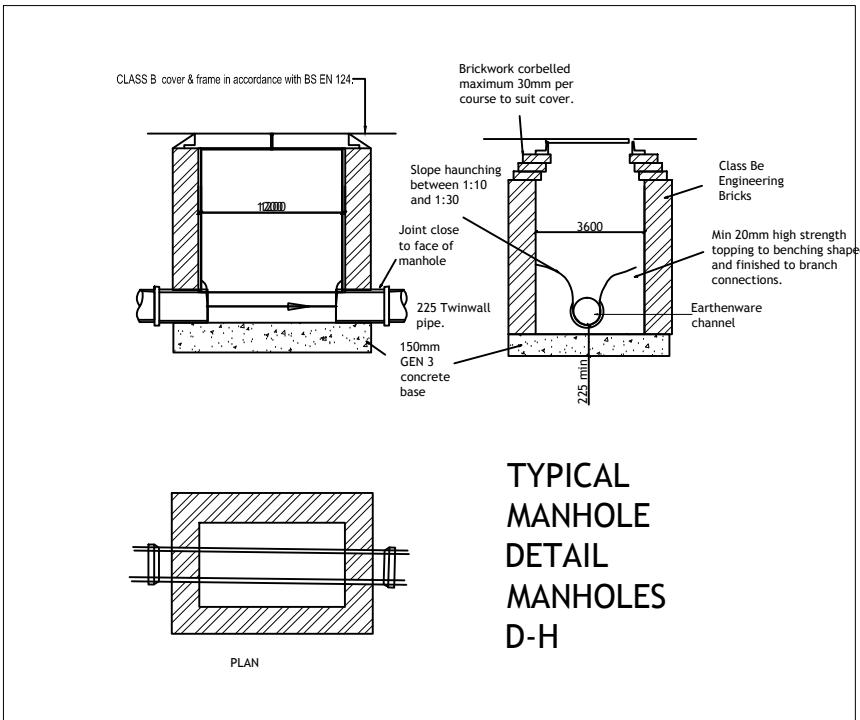


SEE DRAWING 6608
FOR POND ,
HEADWALL AND
WEIR DETAILS.

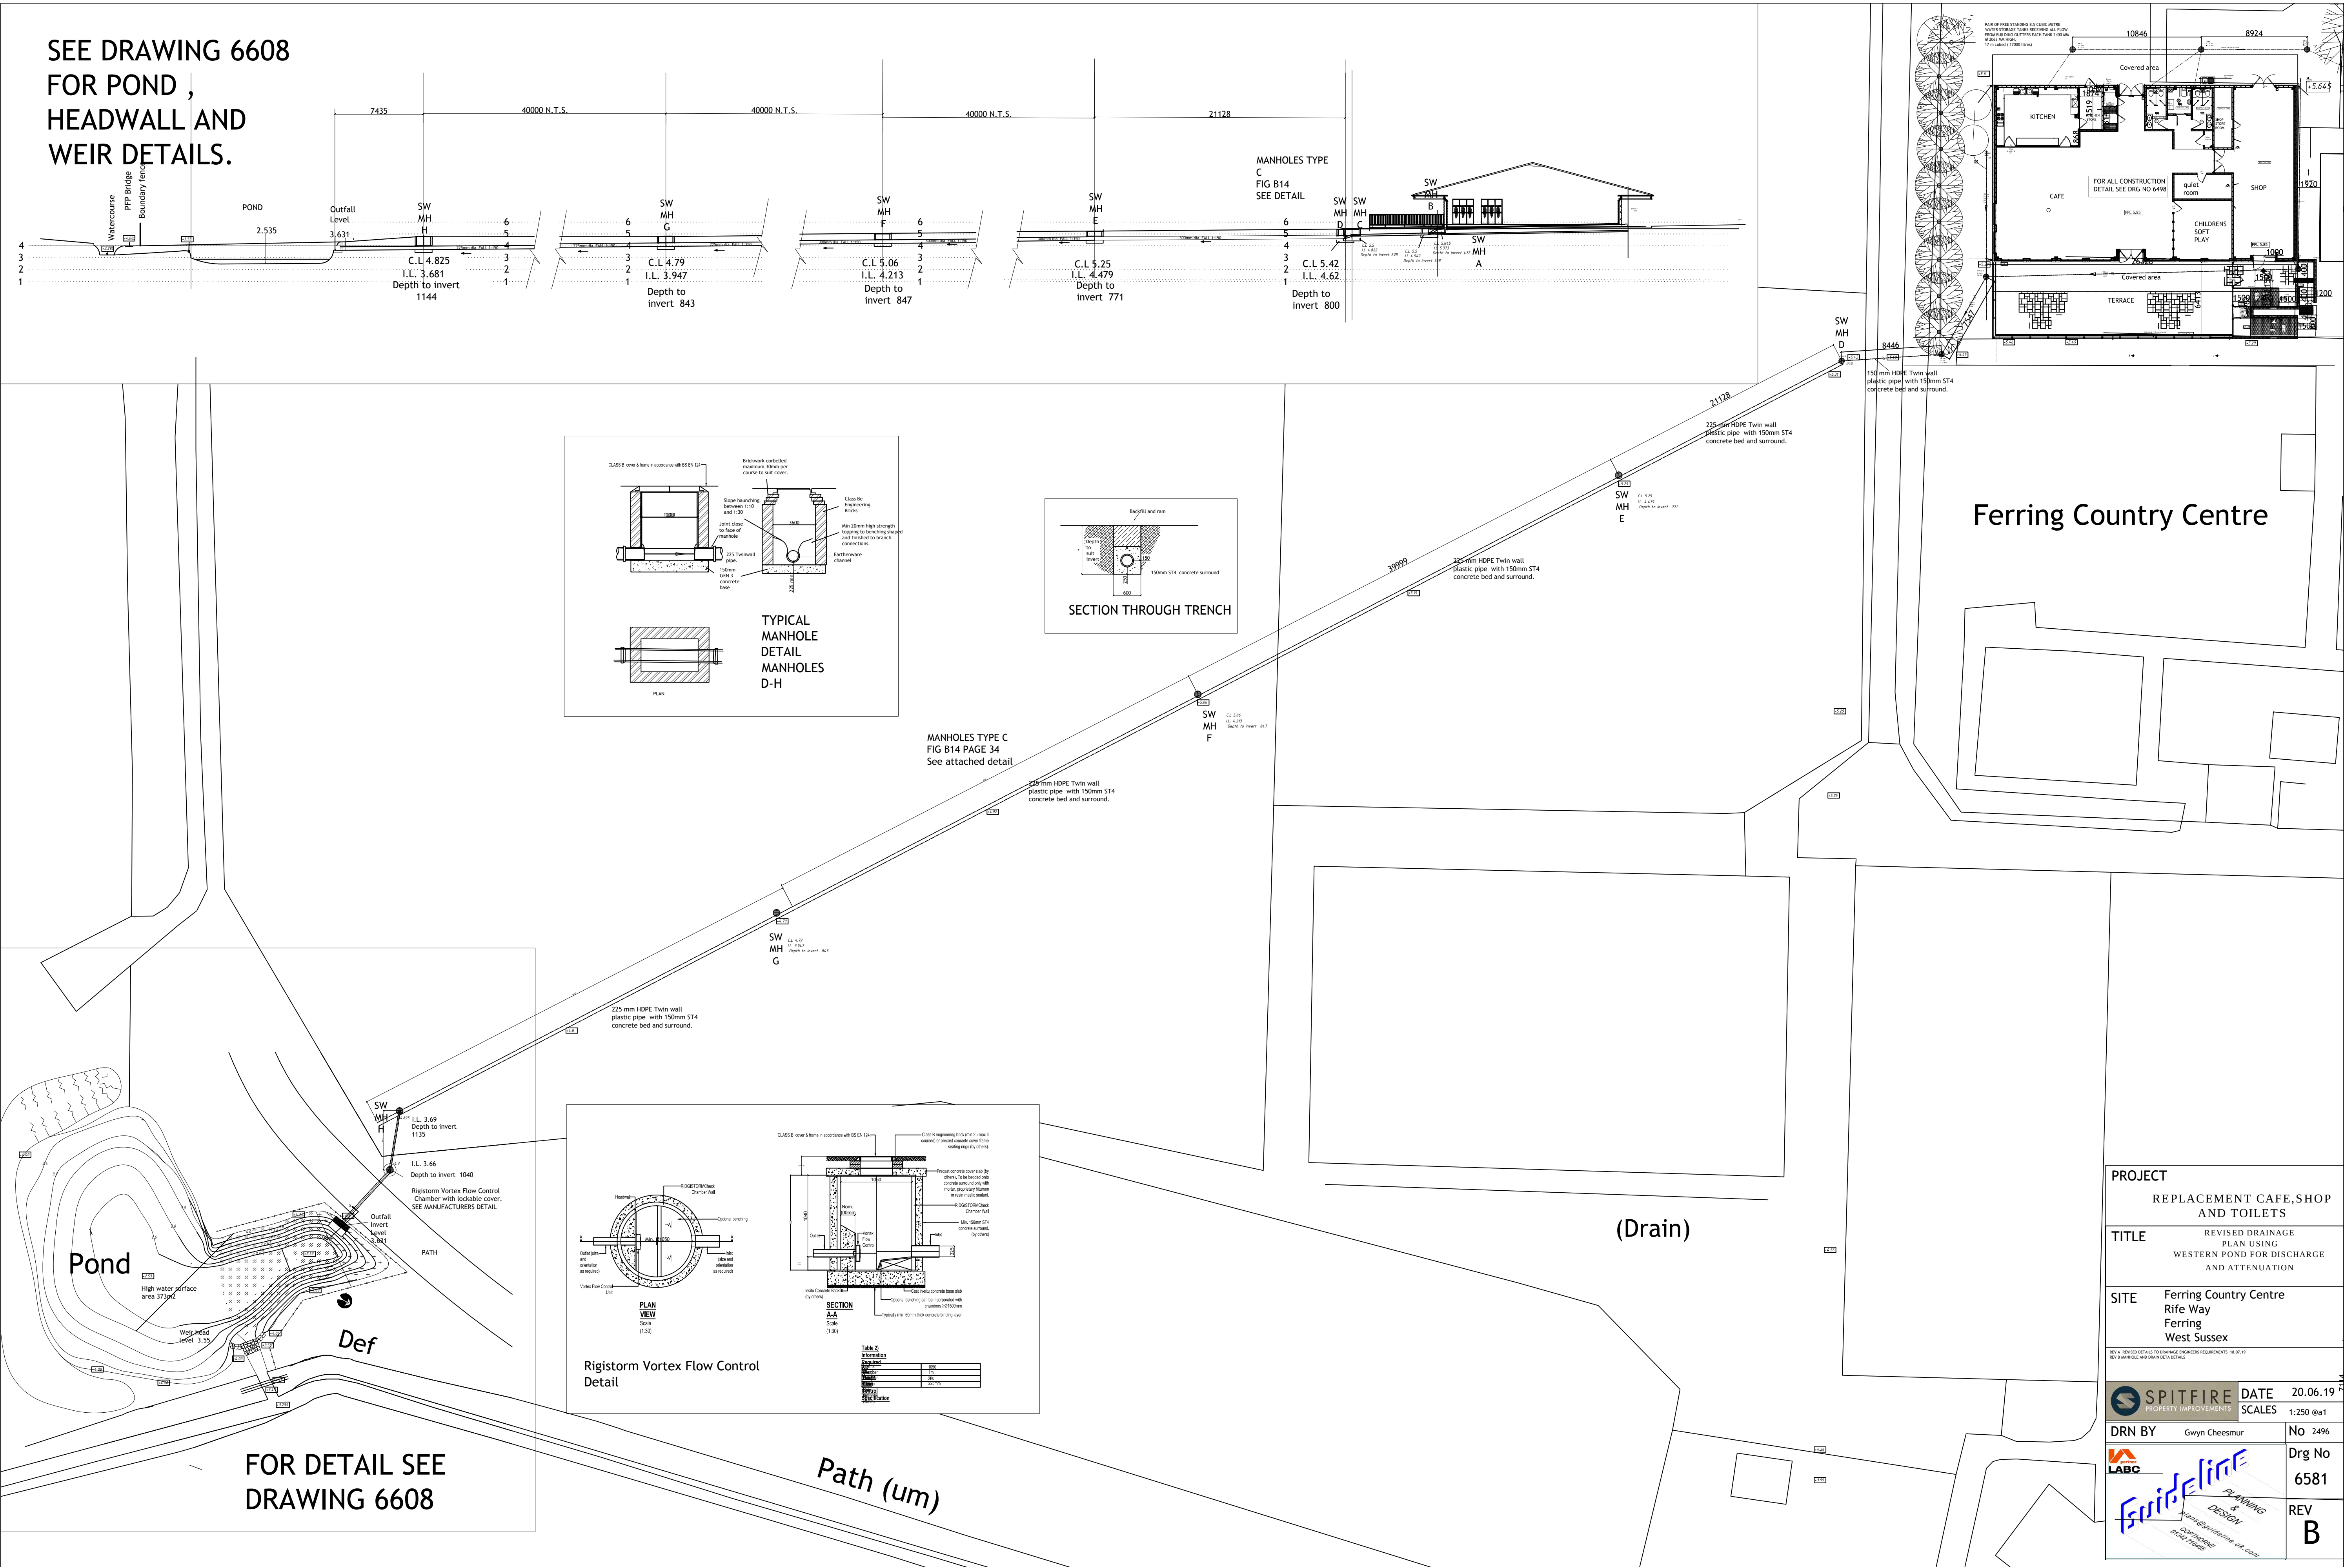

PROJECT REPLACEMENT CAFE, SHOP AND TOILETS	
TITLE REVISED DRAINAGE PLAN USING WESTERN POND FOR DISCHARGE AND ATTENUATION	
SITE Ferring Country Centre Rife Way Ferring West Sussex	
REV A: REVISED DETAILS TO DRAINAGE ENGINEERS REQUIREMENTS 18.07.19 REV B: MANHOLES AND DRAIN DETAIL DETAILS	
SPITFIRE PROPERTY IMPROVEMENTS	DATE 20.06.19 SCALES 1:250 @a1
DRN BY Gwyn Cheesmur	No 2496
LABC	Drg No 6581
PLANNING & DESIGN www.gwyncheesmur.co.uk 01243 712456	REV B