




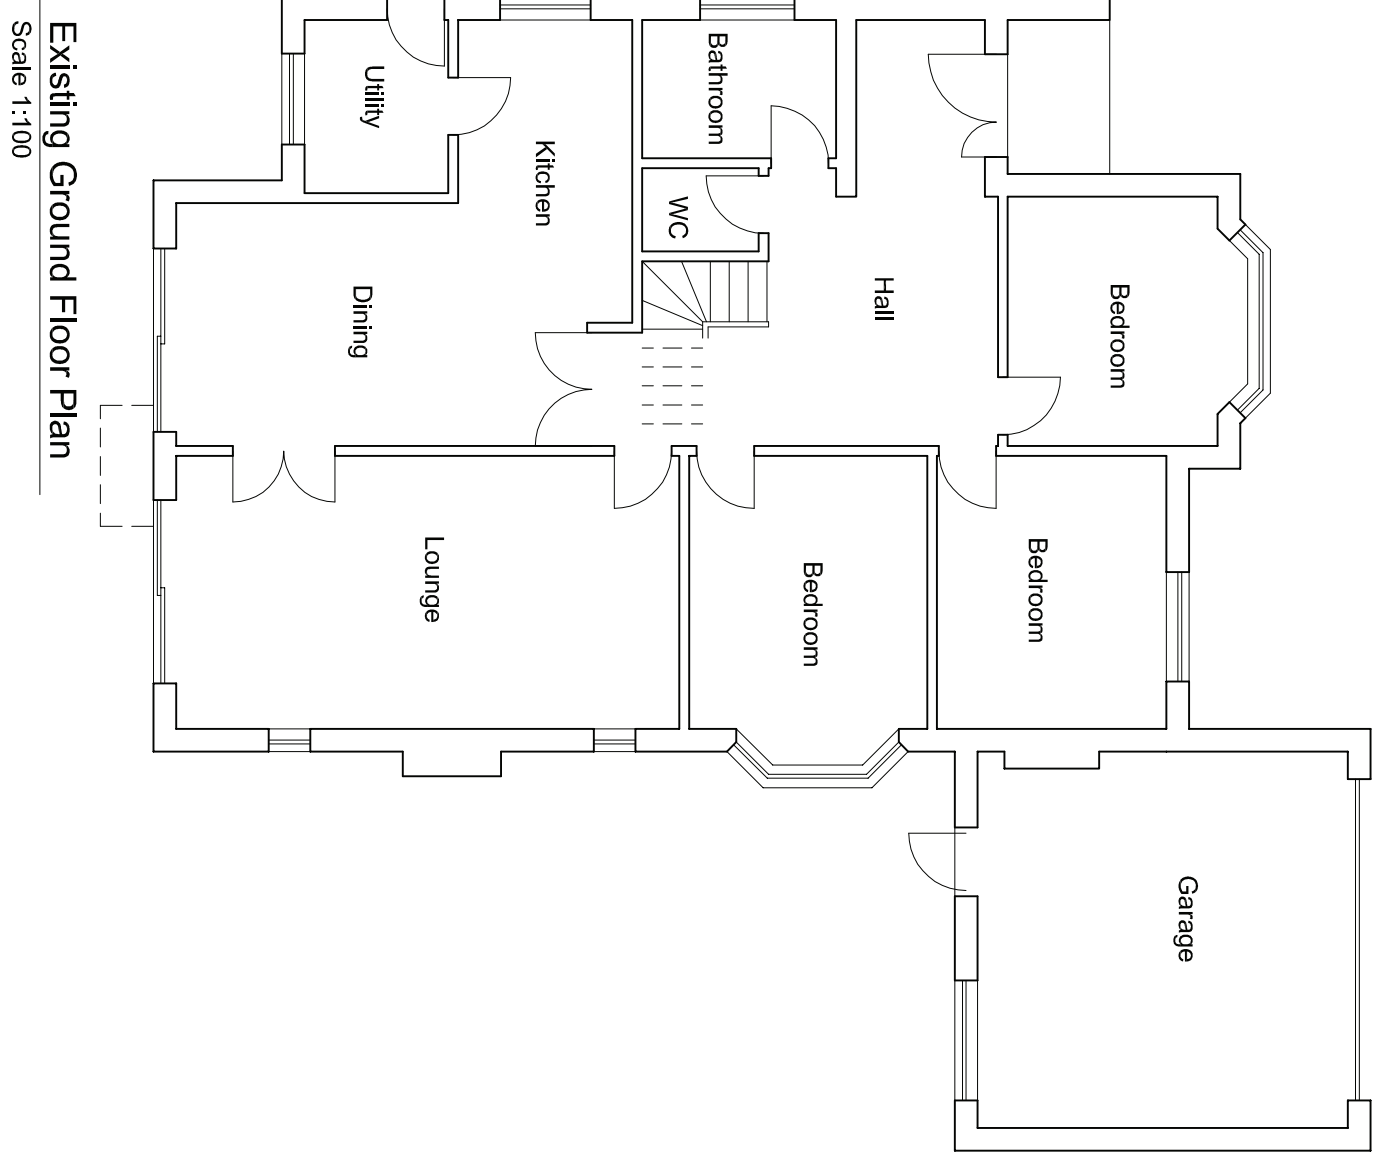


Existing Ground Floor Plan
Scale 1:100

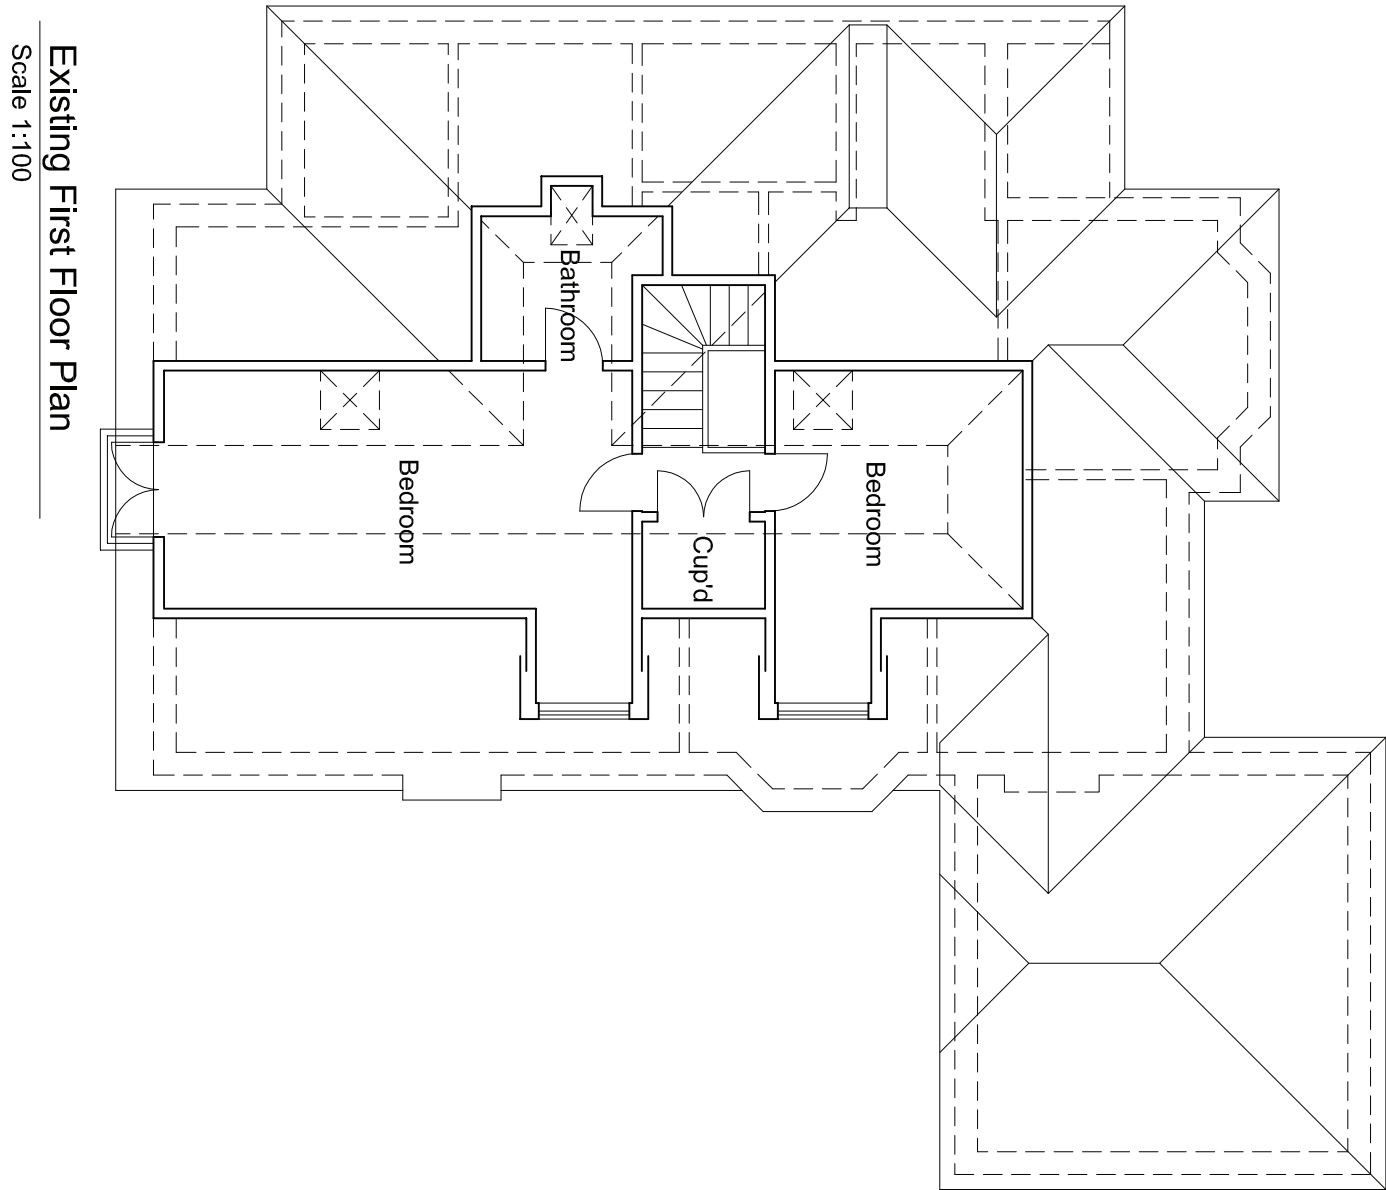


Existing First Floor Plan
Scale 1:100

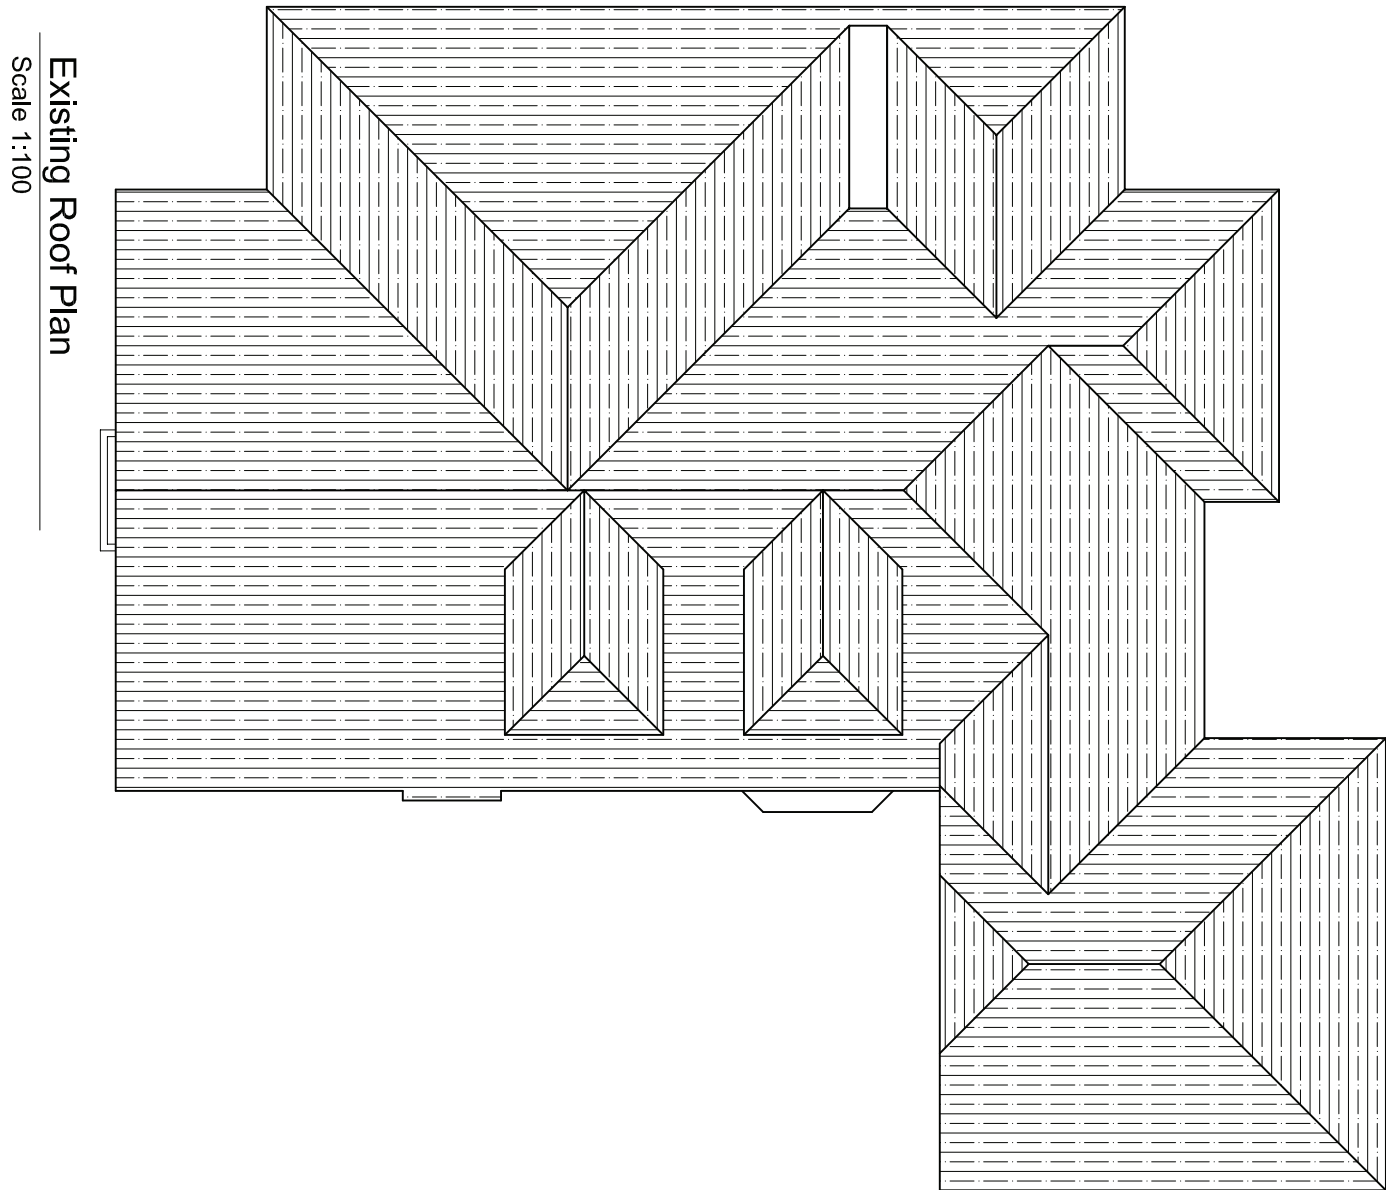


Existing Roof Plan
Scale 1:100

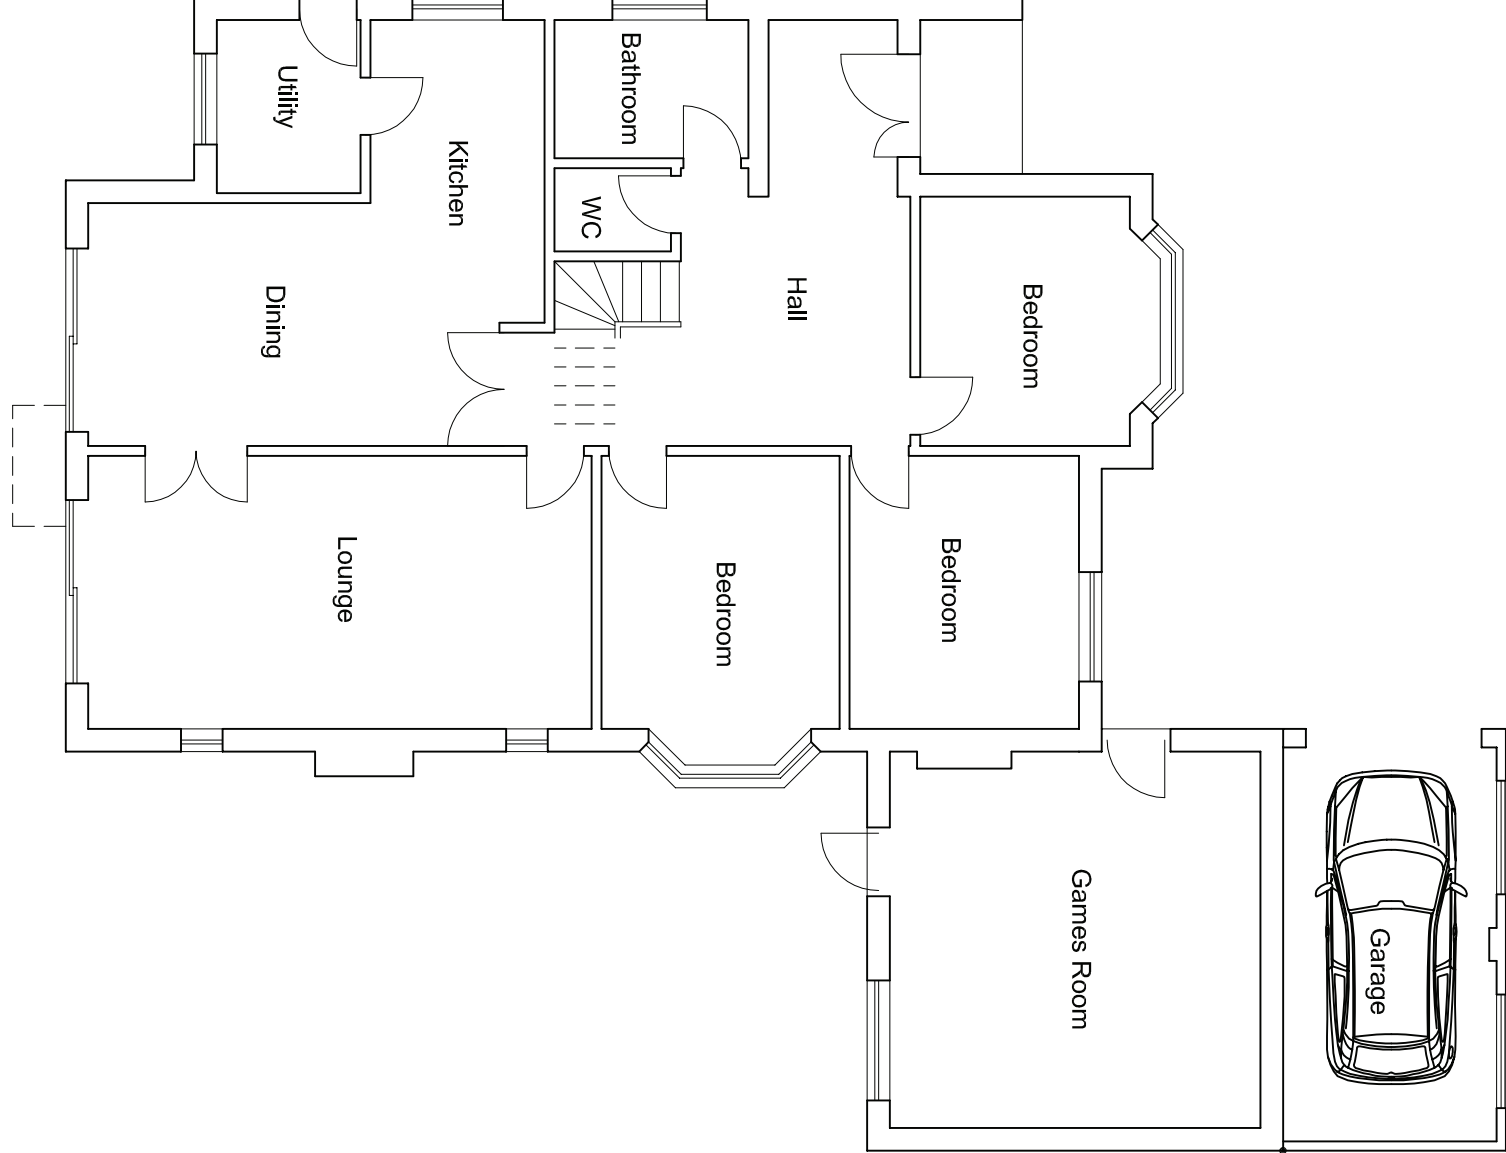


Proposed Ground Floor Plan
Scale 1:100

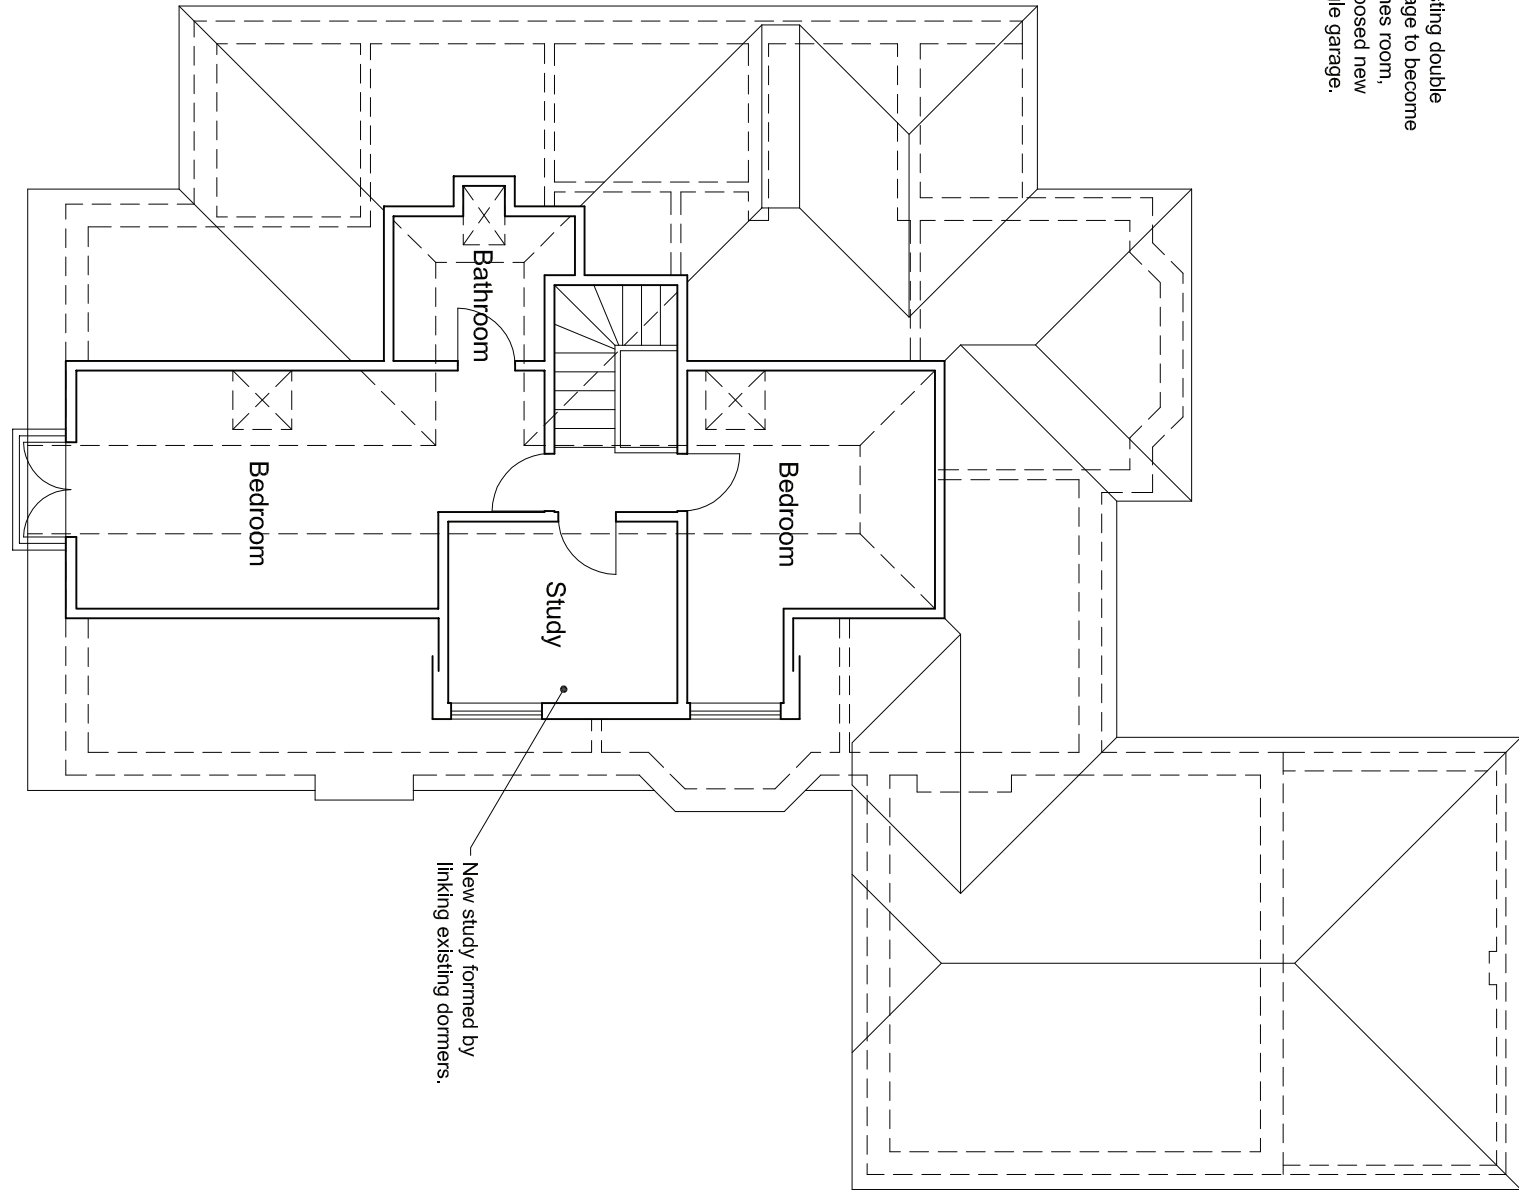


Proposed First Floor Plan
Scale 1:100

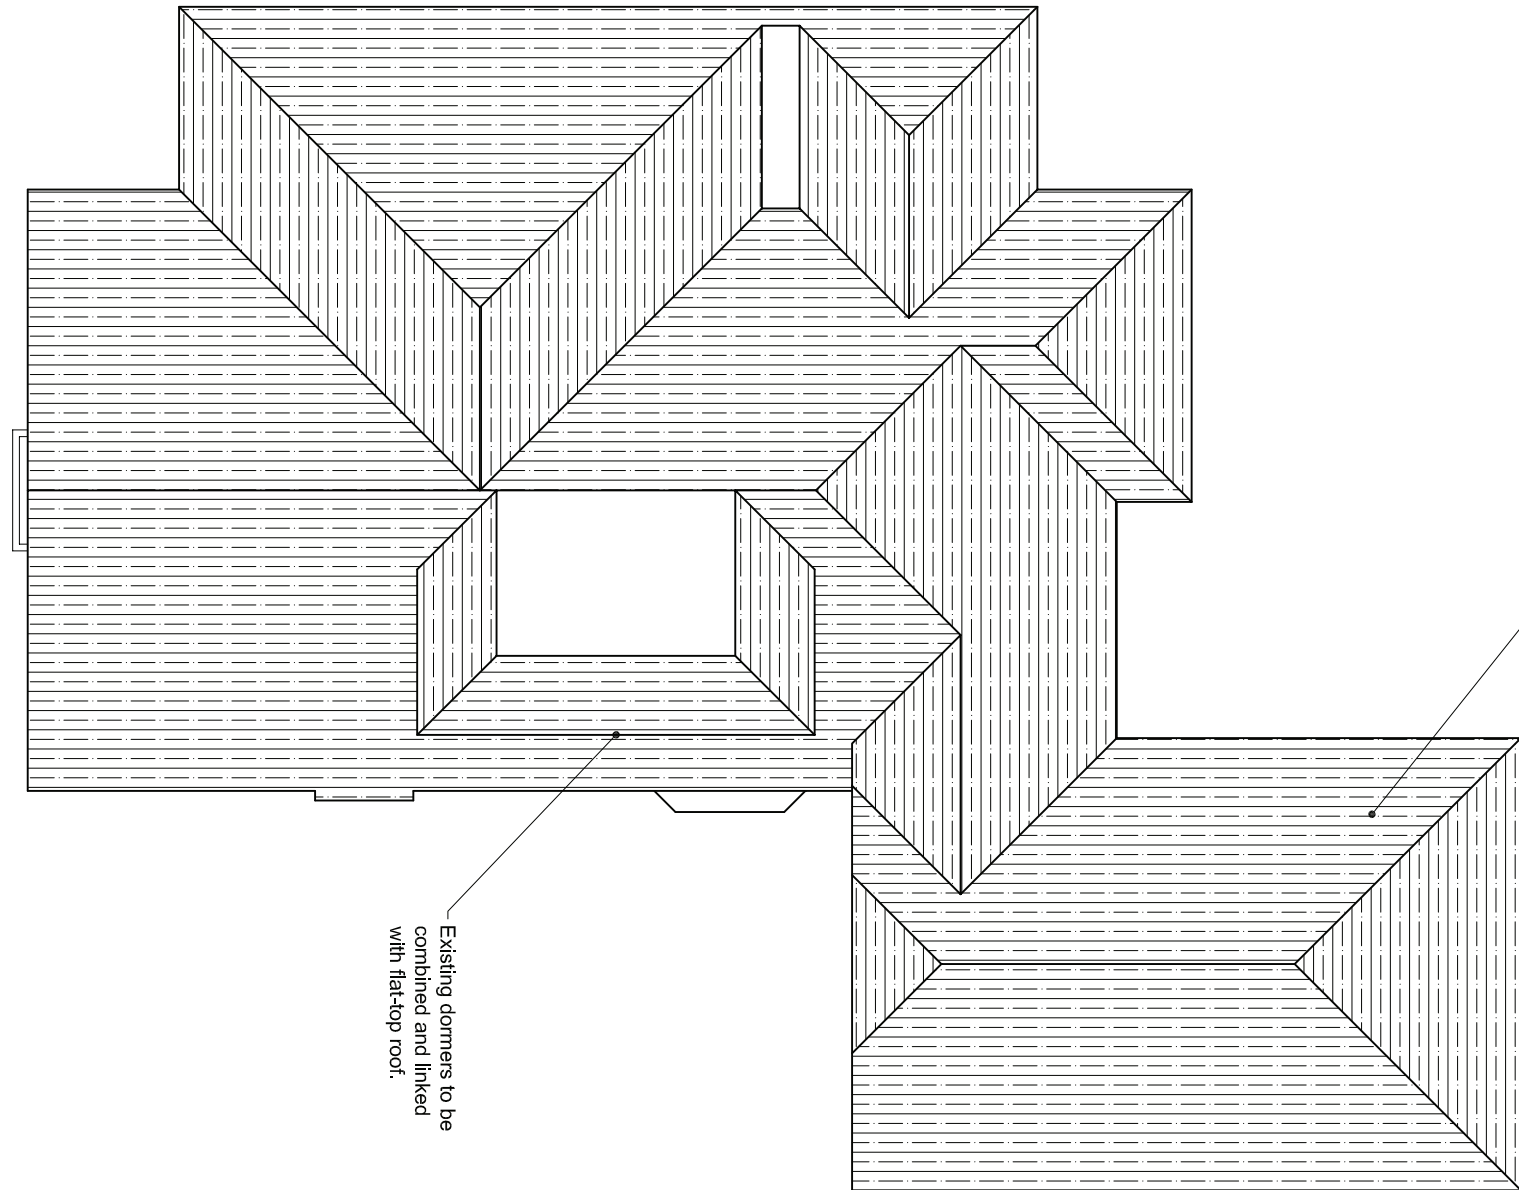

Proposed Roof Plan
Scale 1:100

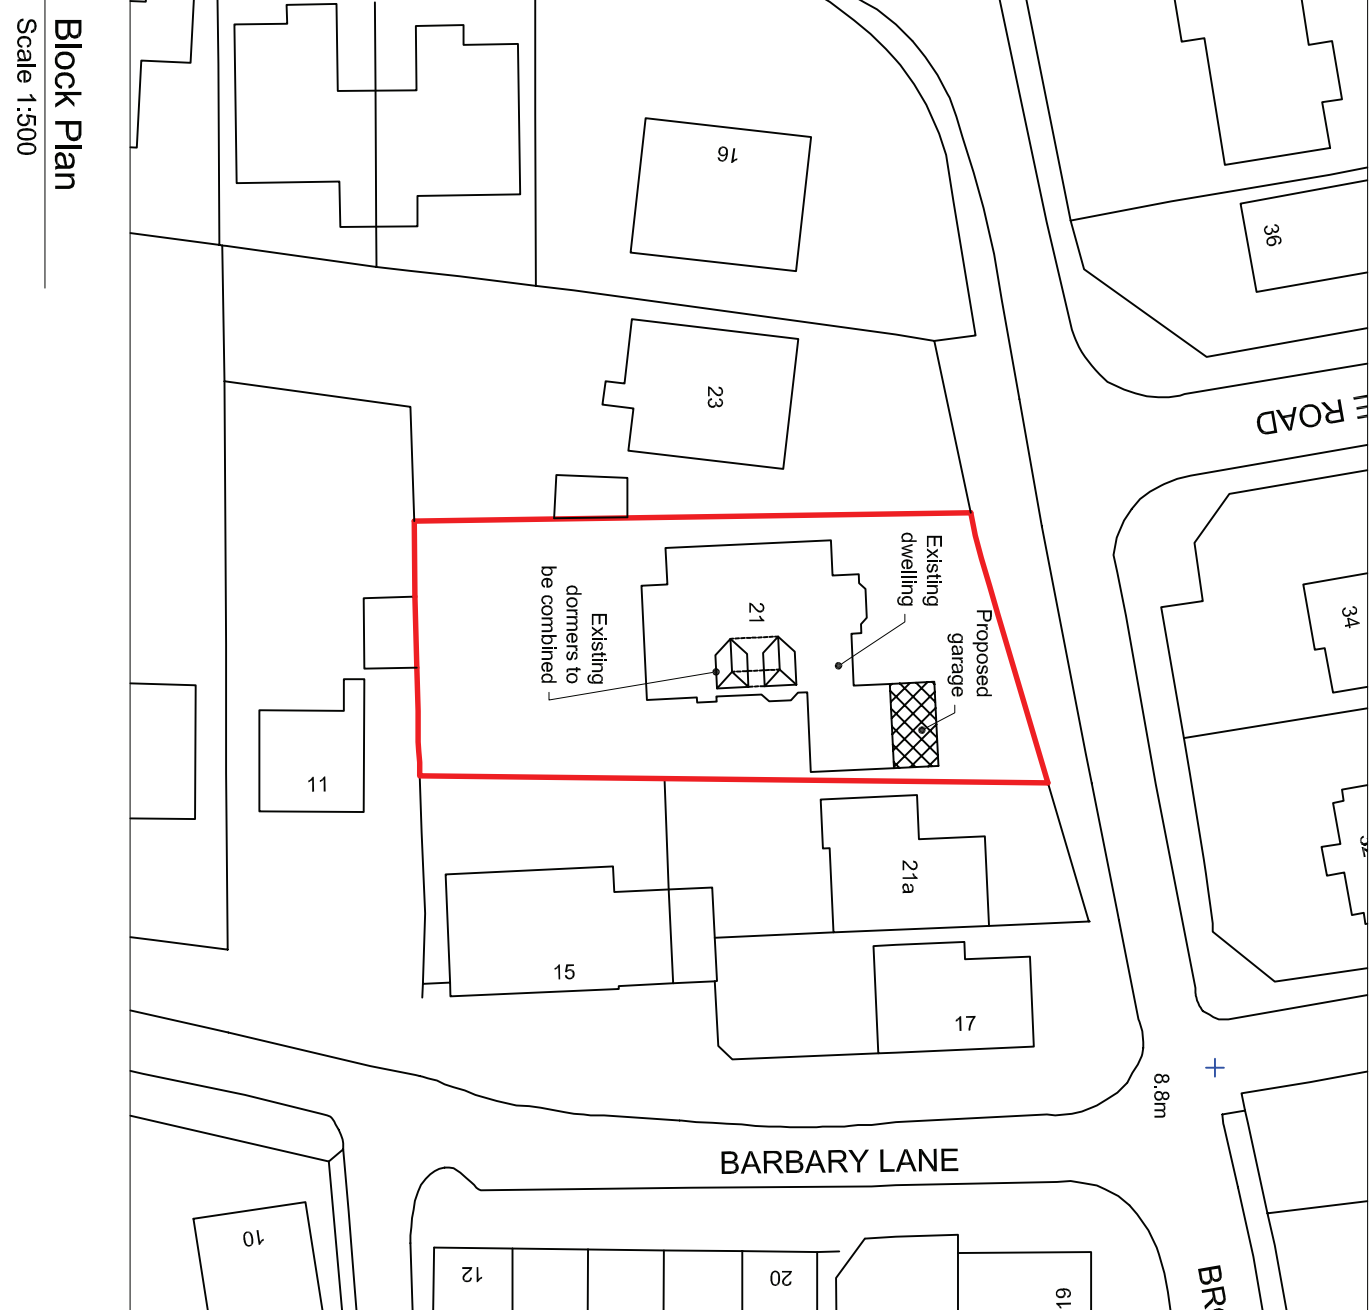

Block Plan
Scale 1:500

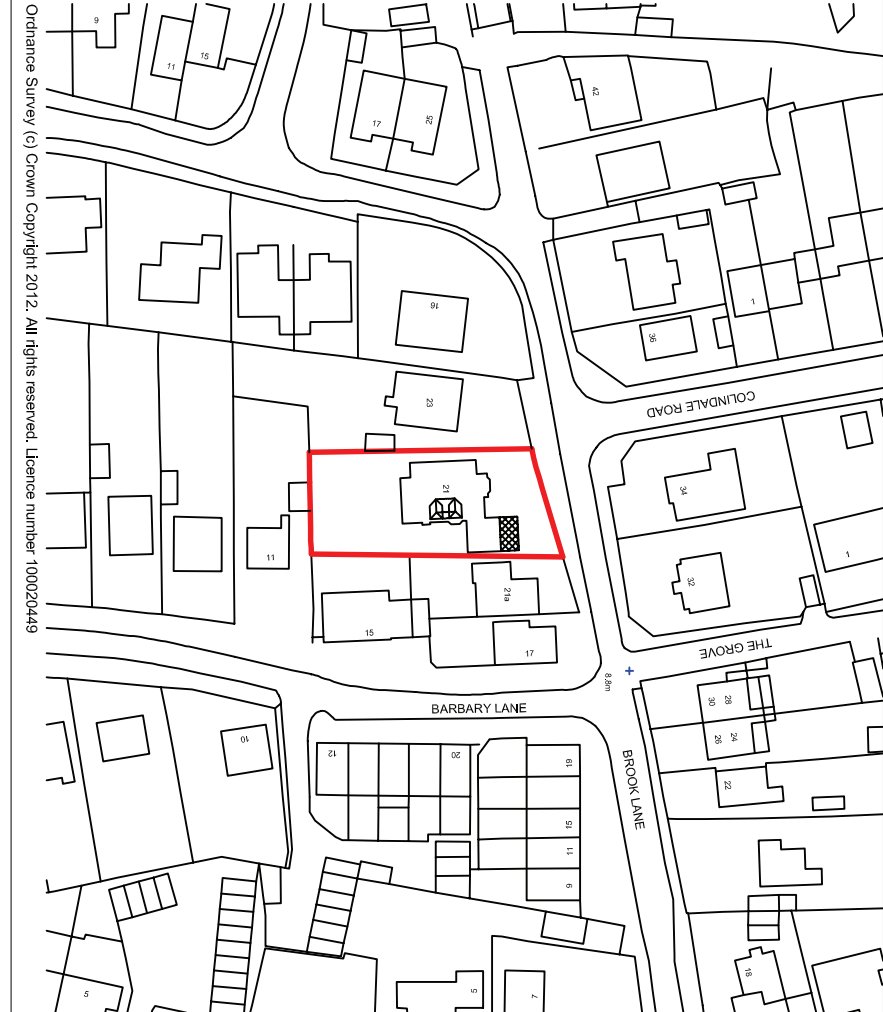

Location Plan
Scale 1:1250

A Street names added
Rev: Description: Date: 28/05/12



Horizon Design Ltd
34 Railway Approach
Worthing
West Sussex, BN11 1UR
T: 01903 205868
E: info@horizon-design.co.uk
W: www.horizon-design.co.uk

Client:
Mr & Mrs Bishop

Project:
Extensions to:
21 Brook Lane
Ferring
Worthing
West Sussex, BN12 5JE

Drawing title:
Existing & Proposed Plans,
Location & Block Plan

Scale:
1:100 / 1:1250 / 1:500 @ A1

Date:
04/05/12
Drawn:
KWF

Drawing number:
2578-02
Revised:
A