

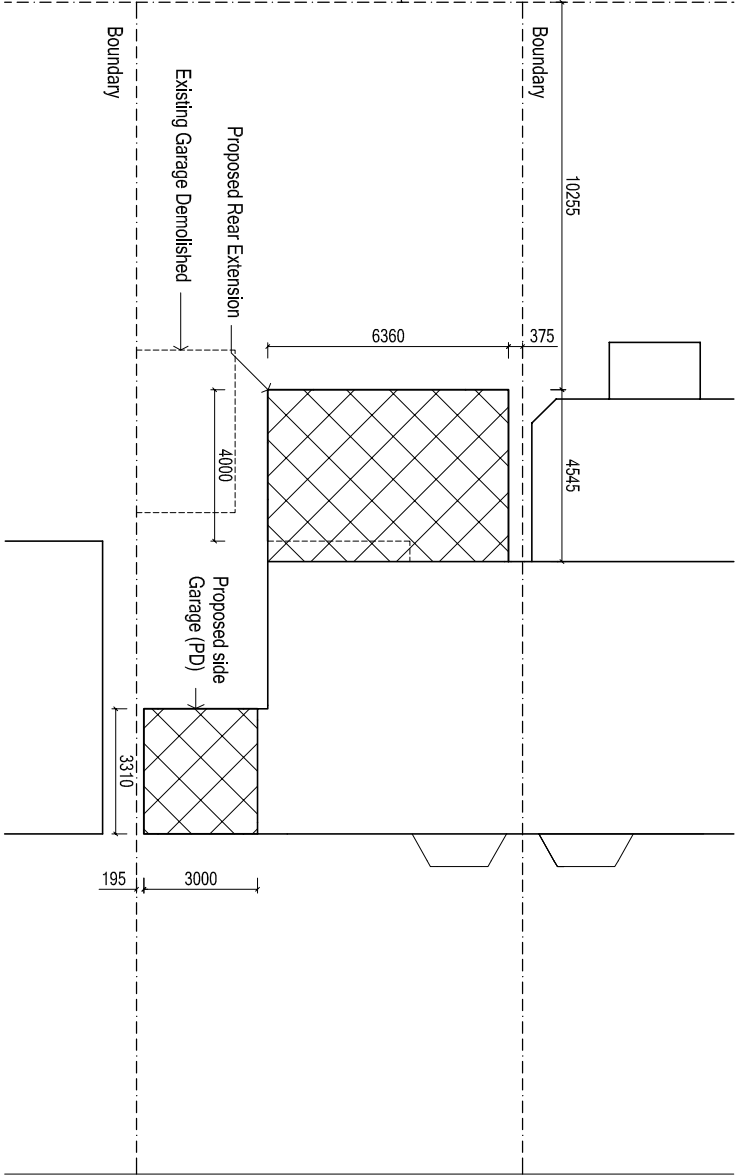


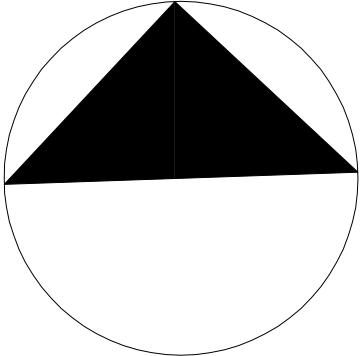

BLOCK PLAN 1:200

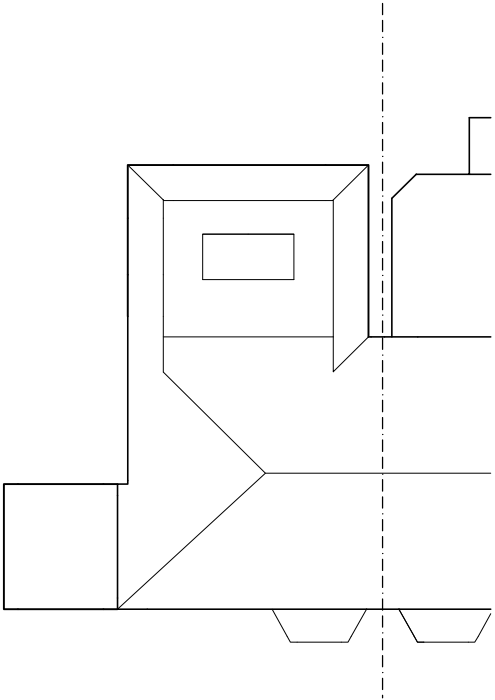

ROOF PLAN 1:200

ARW Design	DRAWING TITLE: BLOCK PLAN PROJECT: SINGLE STOREY REAR EXTENSION & GARAGE TO SIDE ELEVATION		LOCATION: 22, ONSLOW DRIVE, FERRING CLIENT: S. HARRIS		SCALE: AS NOTED @ paper size A3 DATE: MARCH 2021		DRAWING NO: 5087/6
					DRAWN: ARW REVISION:		