




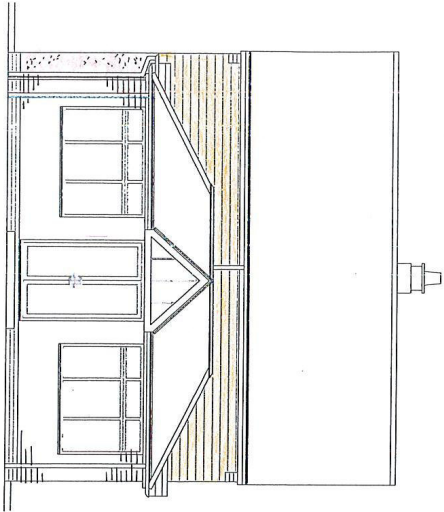


EAST 1/100

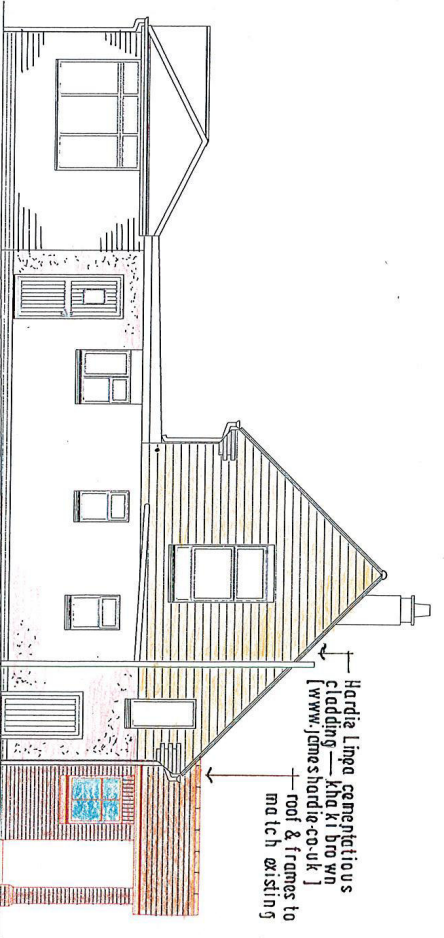

NORTH 1/100 - existing stock brick

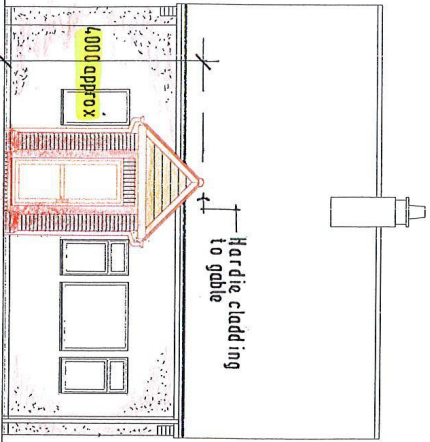


WEST [front] 1/100

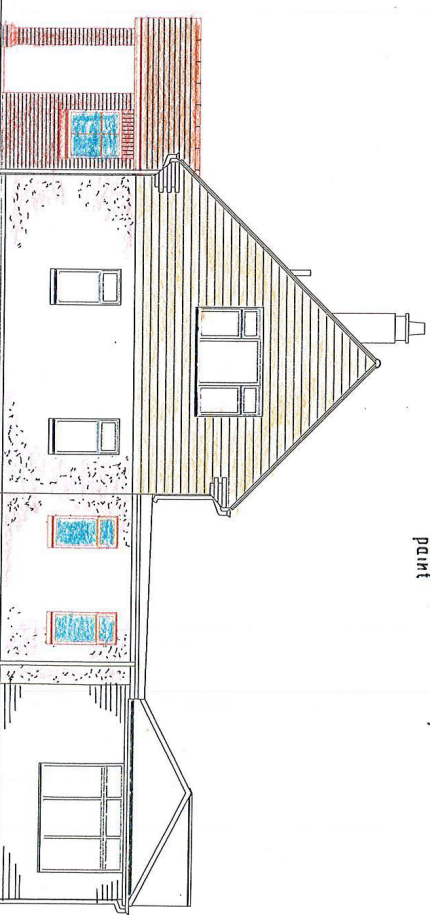


SOUTH 1/100

NOTE NEW PORCH ON FOOT PRINT OF EXISTING -

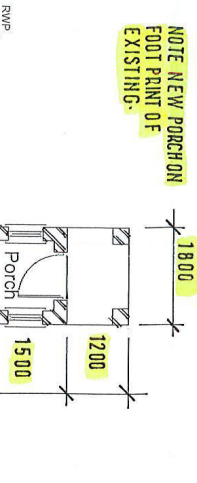

GROUND FLOOR PLAN 1/100

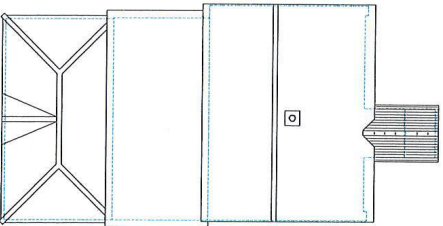

ROOF PLAN 1/200

Scale 1:200

Scale 1:100

# TREVOR E. UNSTED

55-57 BEAULIE • HILTINGTON • WEST SUSSEX • BN16 2RQ Tel: 0748030547

Client: MR & MRS C. ELSEY.

Project: PORCH & EXTERNAL FINISHES AT:  
64, LANGBURY LANE, FERRING,  
W/SUSSEX. BN12, 6DA.

Drawing: PROPOSED

Scale: AS SHOWN Drawing No.:

Date: 01 A 3

Date: MAR 2022

Drawn: IJ

Copyright:

Revisions:

21/4856/3

The contractor must check all dimensions and levels on site and ensure they are correct before commencing work. It is the contractor's responsibility to ensure compliance with all statutory authority requirements, carry out works with total regard to safety and related structures. Works and materials to latest CP/S. Where applicable, in strict accordance with engineer's information. All structural timber C16 unless otherwise noted. All structural and external timber pressure impregnated with preservative, cut ends site swabbed with Cuprinol or similar treatment. Local authority to witness satisfactory test on all new and affected foundation drainage.