




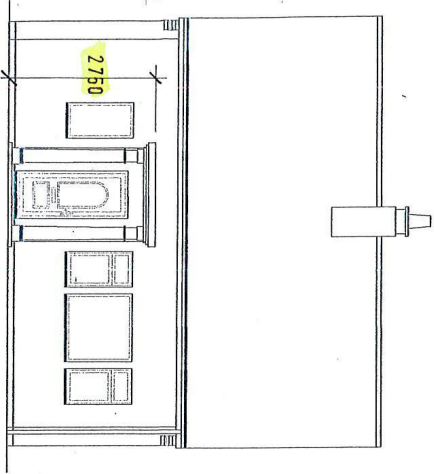


WEST [front] 1 / 100

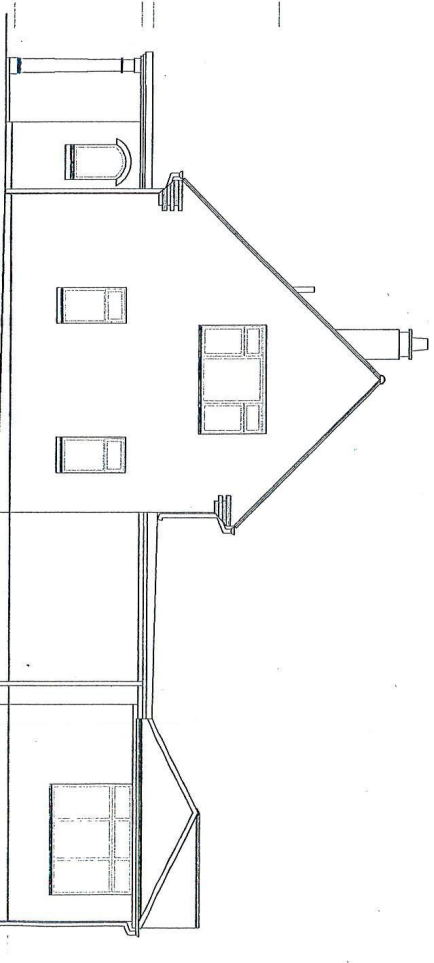


SOUTH 1 / 100

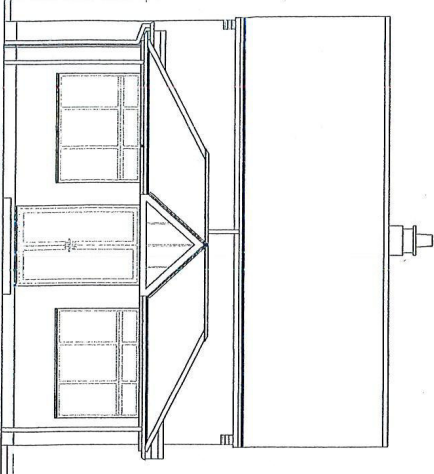


EAST 1 / 100

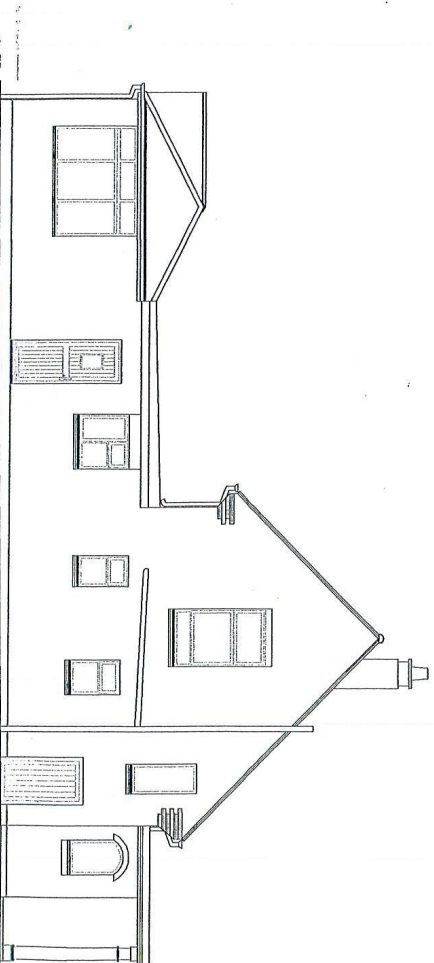


NORTH 1 / 100

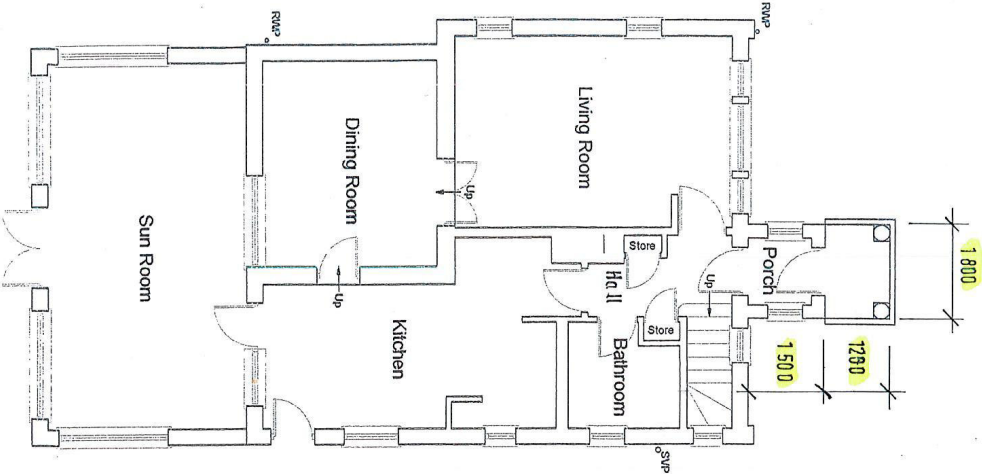

GROUND FLOOR PLAN 1 / 100

 

Scale 1:100

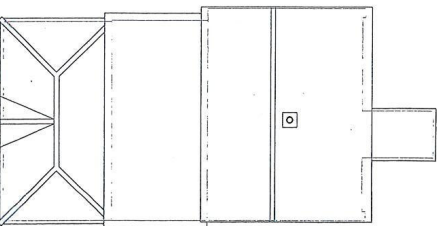

ROOF PLAN 1 / 200



EXISTING FRONT ELEVATION

TREVORE UNSTED

55-57 SEA LANE • RUSTINGTON • WEST SUSSEX • BN16 2RD Tel: 07468030547

Client: MR & MRS: C. ELSEY.

Project: PORCH & EXTERNAL FINISHES AT:
64, LANDBURY LANE, FERRING,
W / SUSSEX. BN12.6DA.

Drawing: EXISTING

Scale: AS SHOWN

Date: MAR 20 22

Drawn: tu

Copyright:

Revisions:

Local authority to witness satisfactory test on all new and affected

The contractor must check all dimensions and levels on site and no dimensions are to be scaled from drawings.
It is the contractor's responsibility to ensure compliance with all statutory authority requirements, carry out works with total regard to existing and retained structure. Works and materials to latest CPDS.
Drawing to be read in strict accordance with engineer's information.
All structural timber C16 unless otherwise noted. All structural and external timber pressure impregnated with preservative, cut ends site swabbed with Cuprinol or similar treatment.
Local authority to witness satisfactory test on all new and affected foulstorm drainage.

21/4856/2