



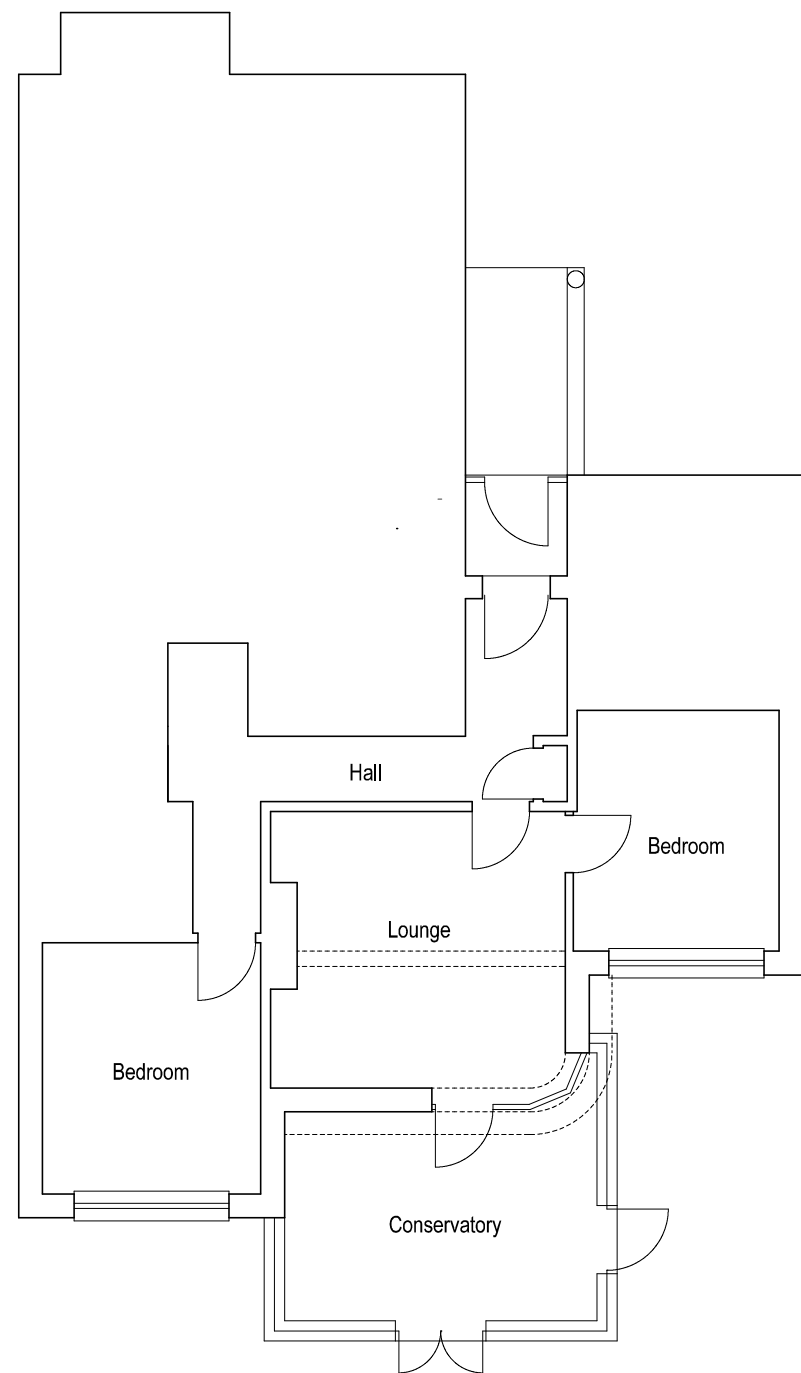


Ground Floor Plan

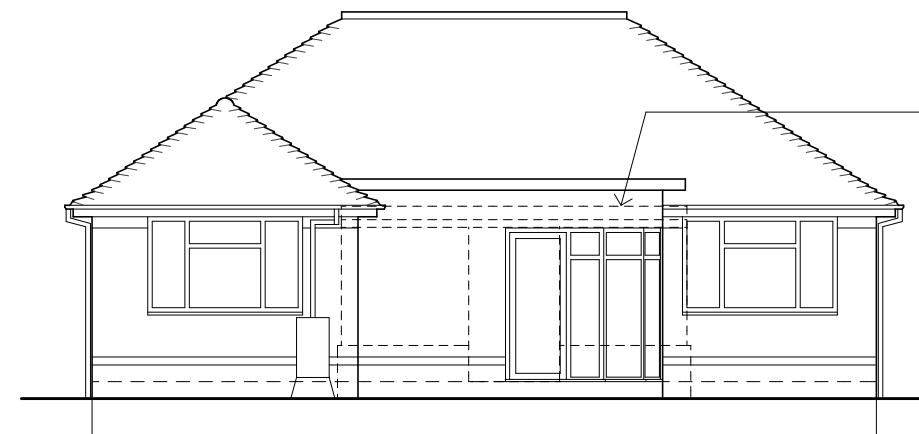



Rear (South) Elevation

Line of existing conservatory shown
broken line

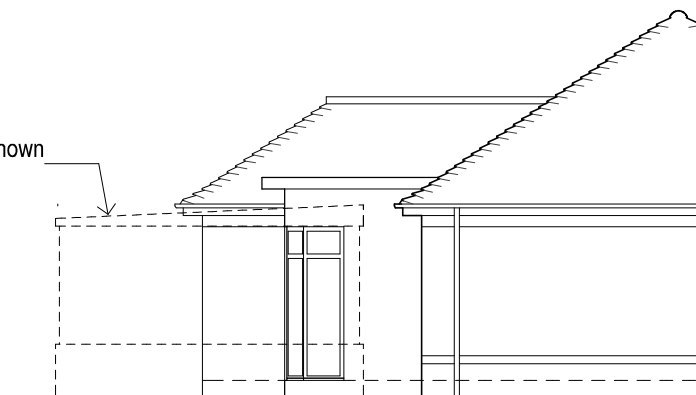

Side (East) Elevation

Line of existing conservatory shown
broken line

 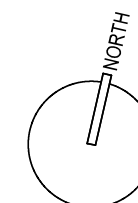

Revisions

PROJECT

Proposed Rear Extension
14 Downview Avenue
Ferring

DRAWING

Ground Floor Plan & Elevations
as Existing

SCALE 1:100@A3 DATE June 2020 DRG No 2005/SR01

Glenn Curran MCIAT

ARCHITECTURAL DESIGN + TECHNOLOGY
THE STUDIO 19 UPPER WEST DRIVE FERRING WEST SUSSEX BN12 5RG
T 01903 248787 M 07905 306875 E INFO@GLENNCURRAN.CO.UK