
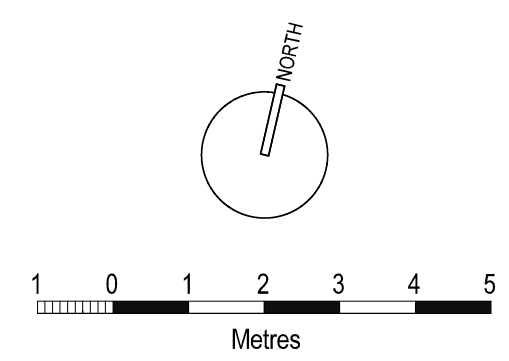
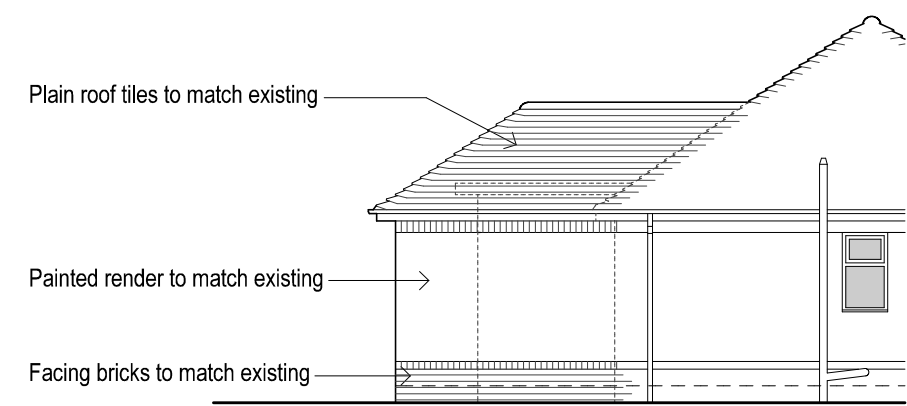
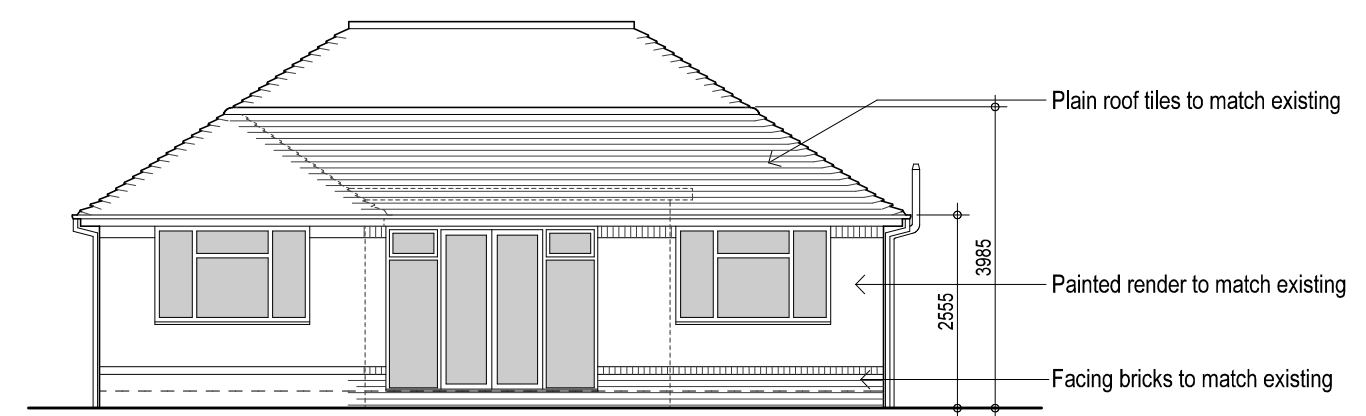


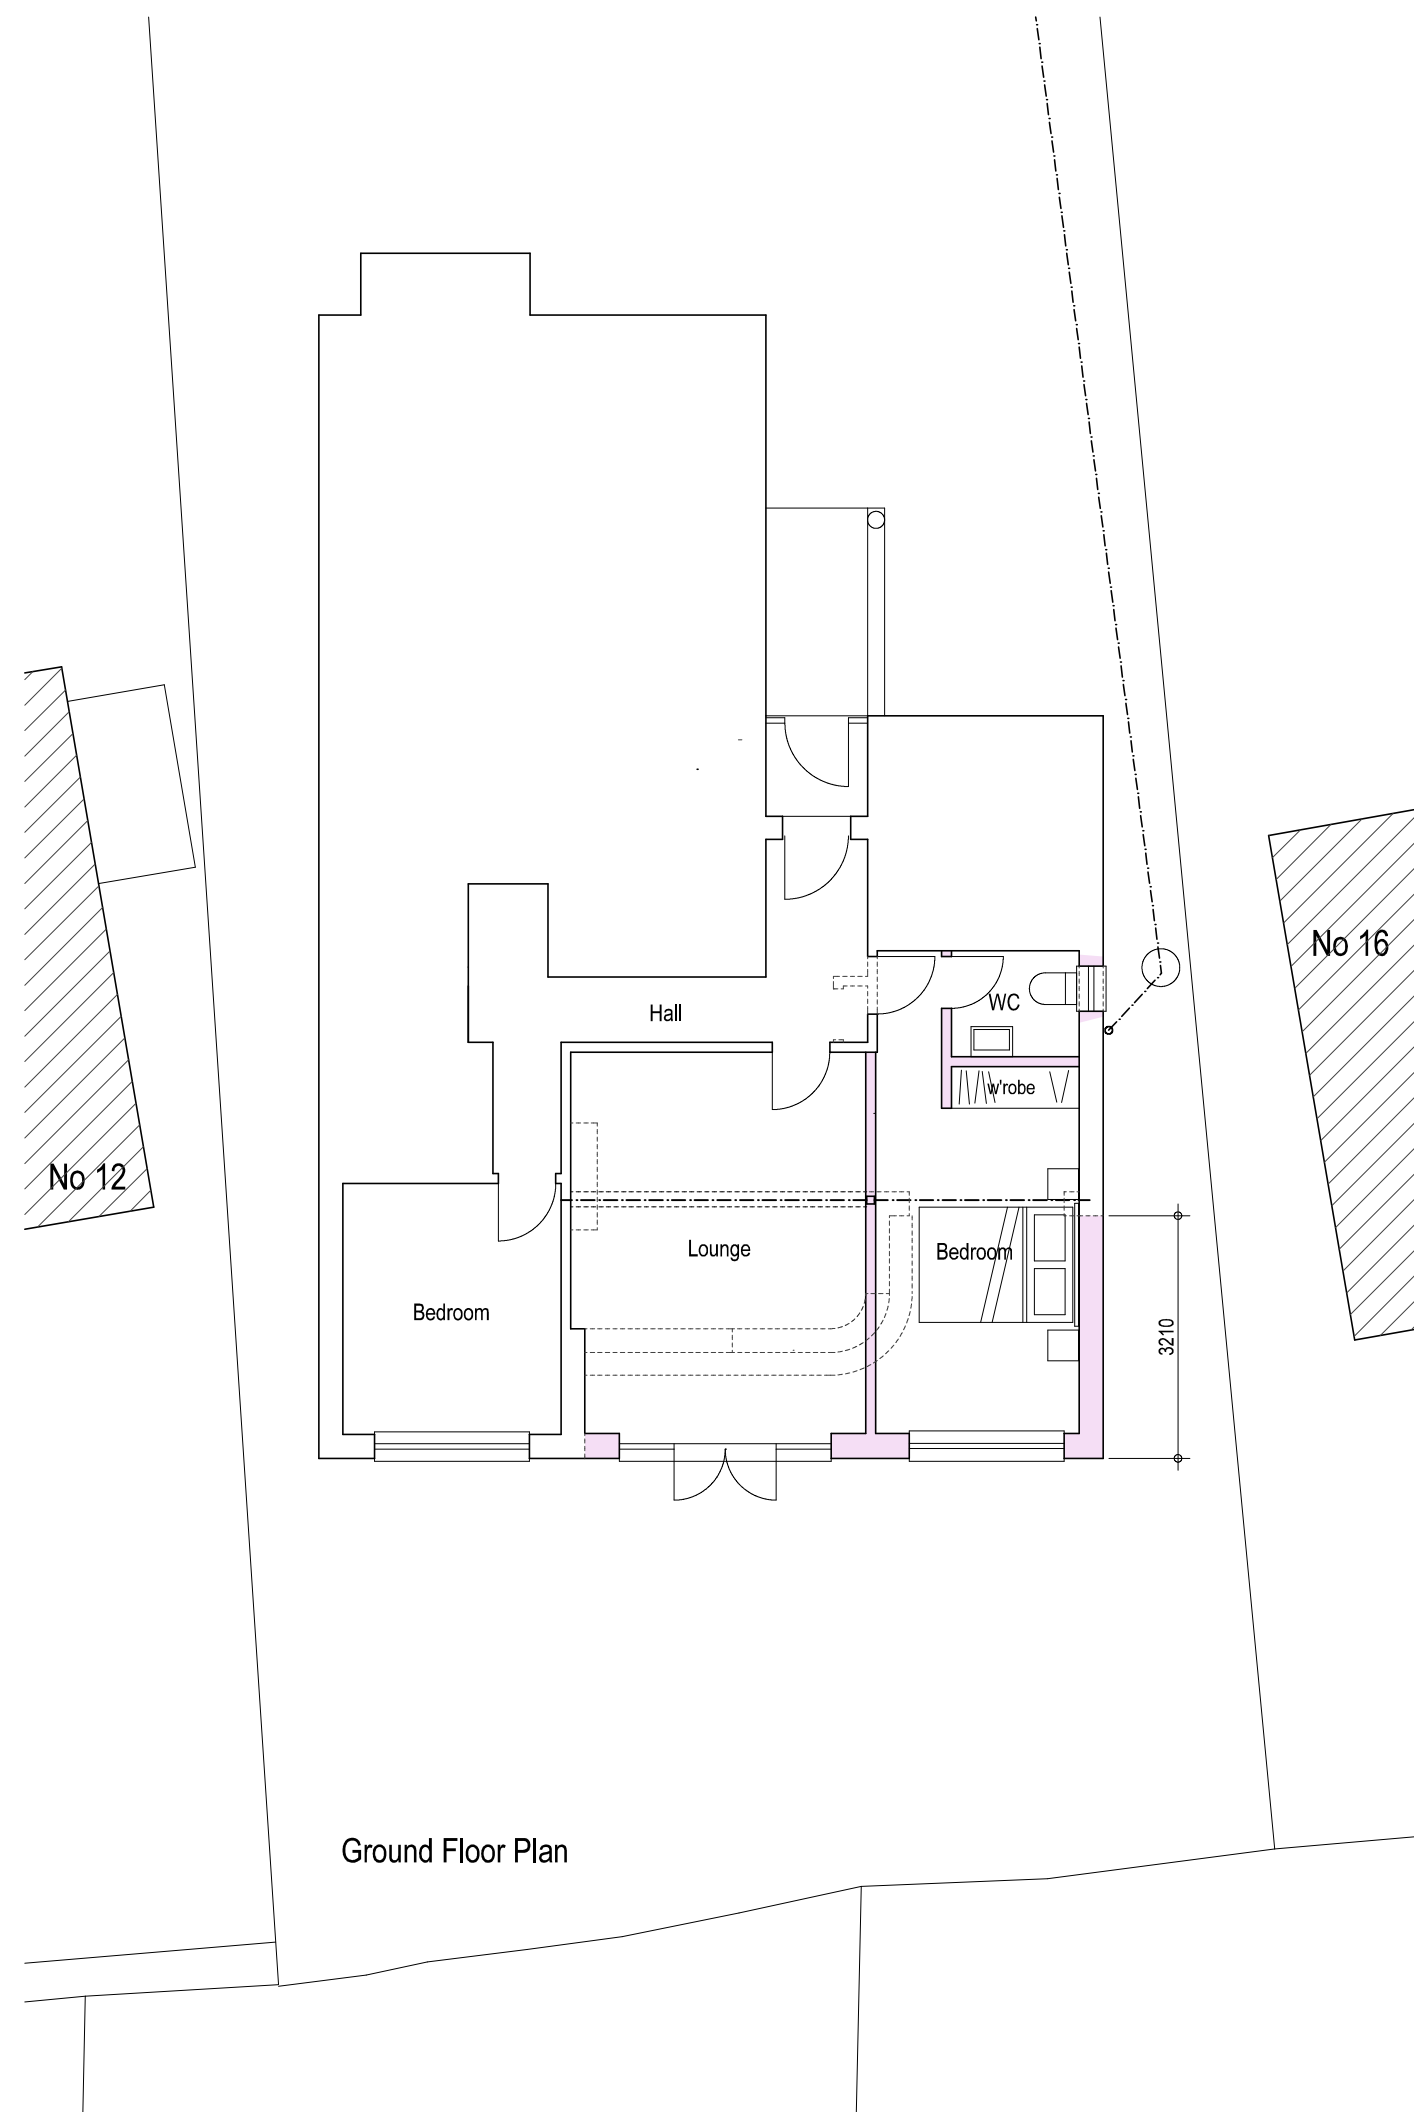

Revisions		
PROJECT		
Proposed Rear Extension 14 Downview Avenue Ferring		
DRAWING		
Ground Floor Plan & Elevations <i>as Proposed</i>		
SCALE	DATE	DRG No
1:100@A3	June 2020	2005/C02
Glenn Curran MCIAT		
ARCHITECTURAL DESIGN + TECHNOLOGY		
THE STUDIO 19 UPPER WEST DRIVE FERRING WEST SUSSEX BN12 5RG		
T 01903 248787 M 07505 306875 E INFO@GLENNCURRAN.CO.UK		