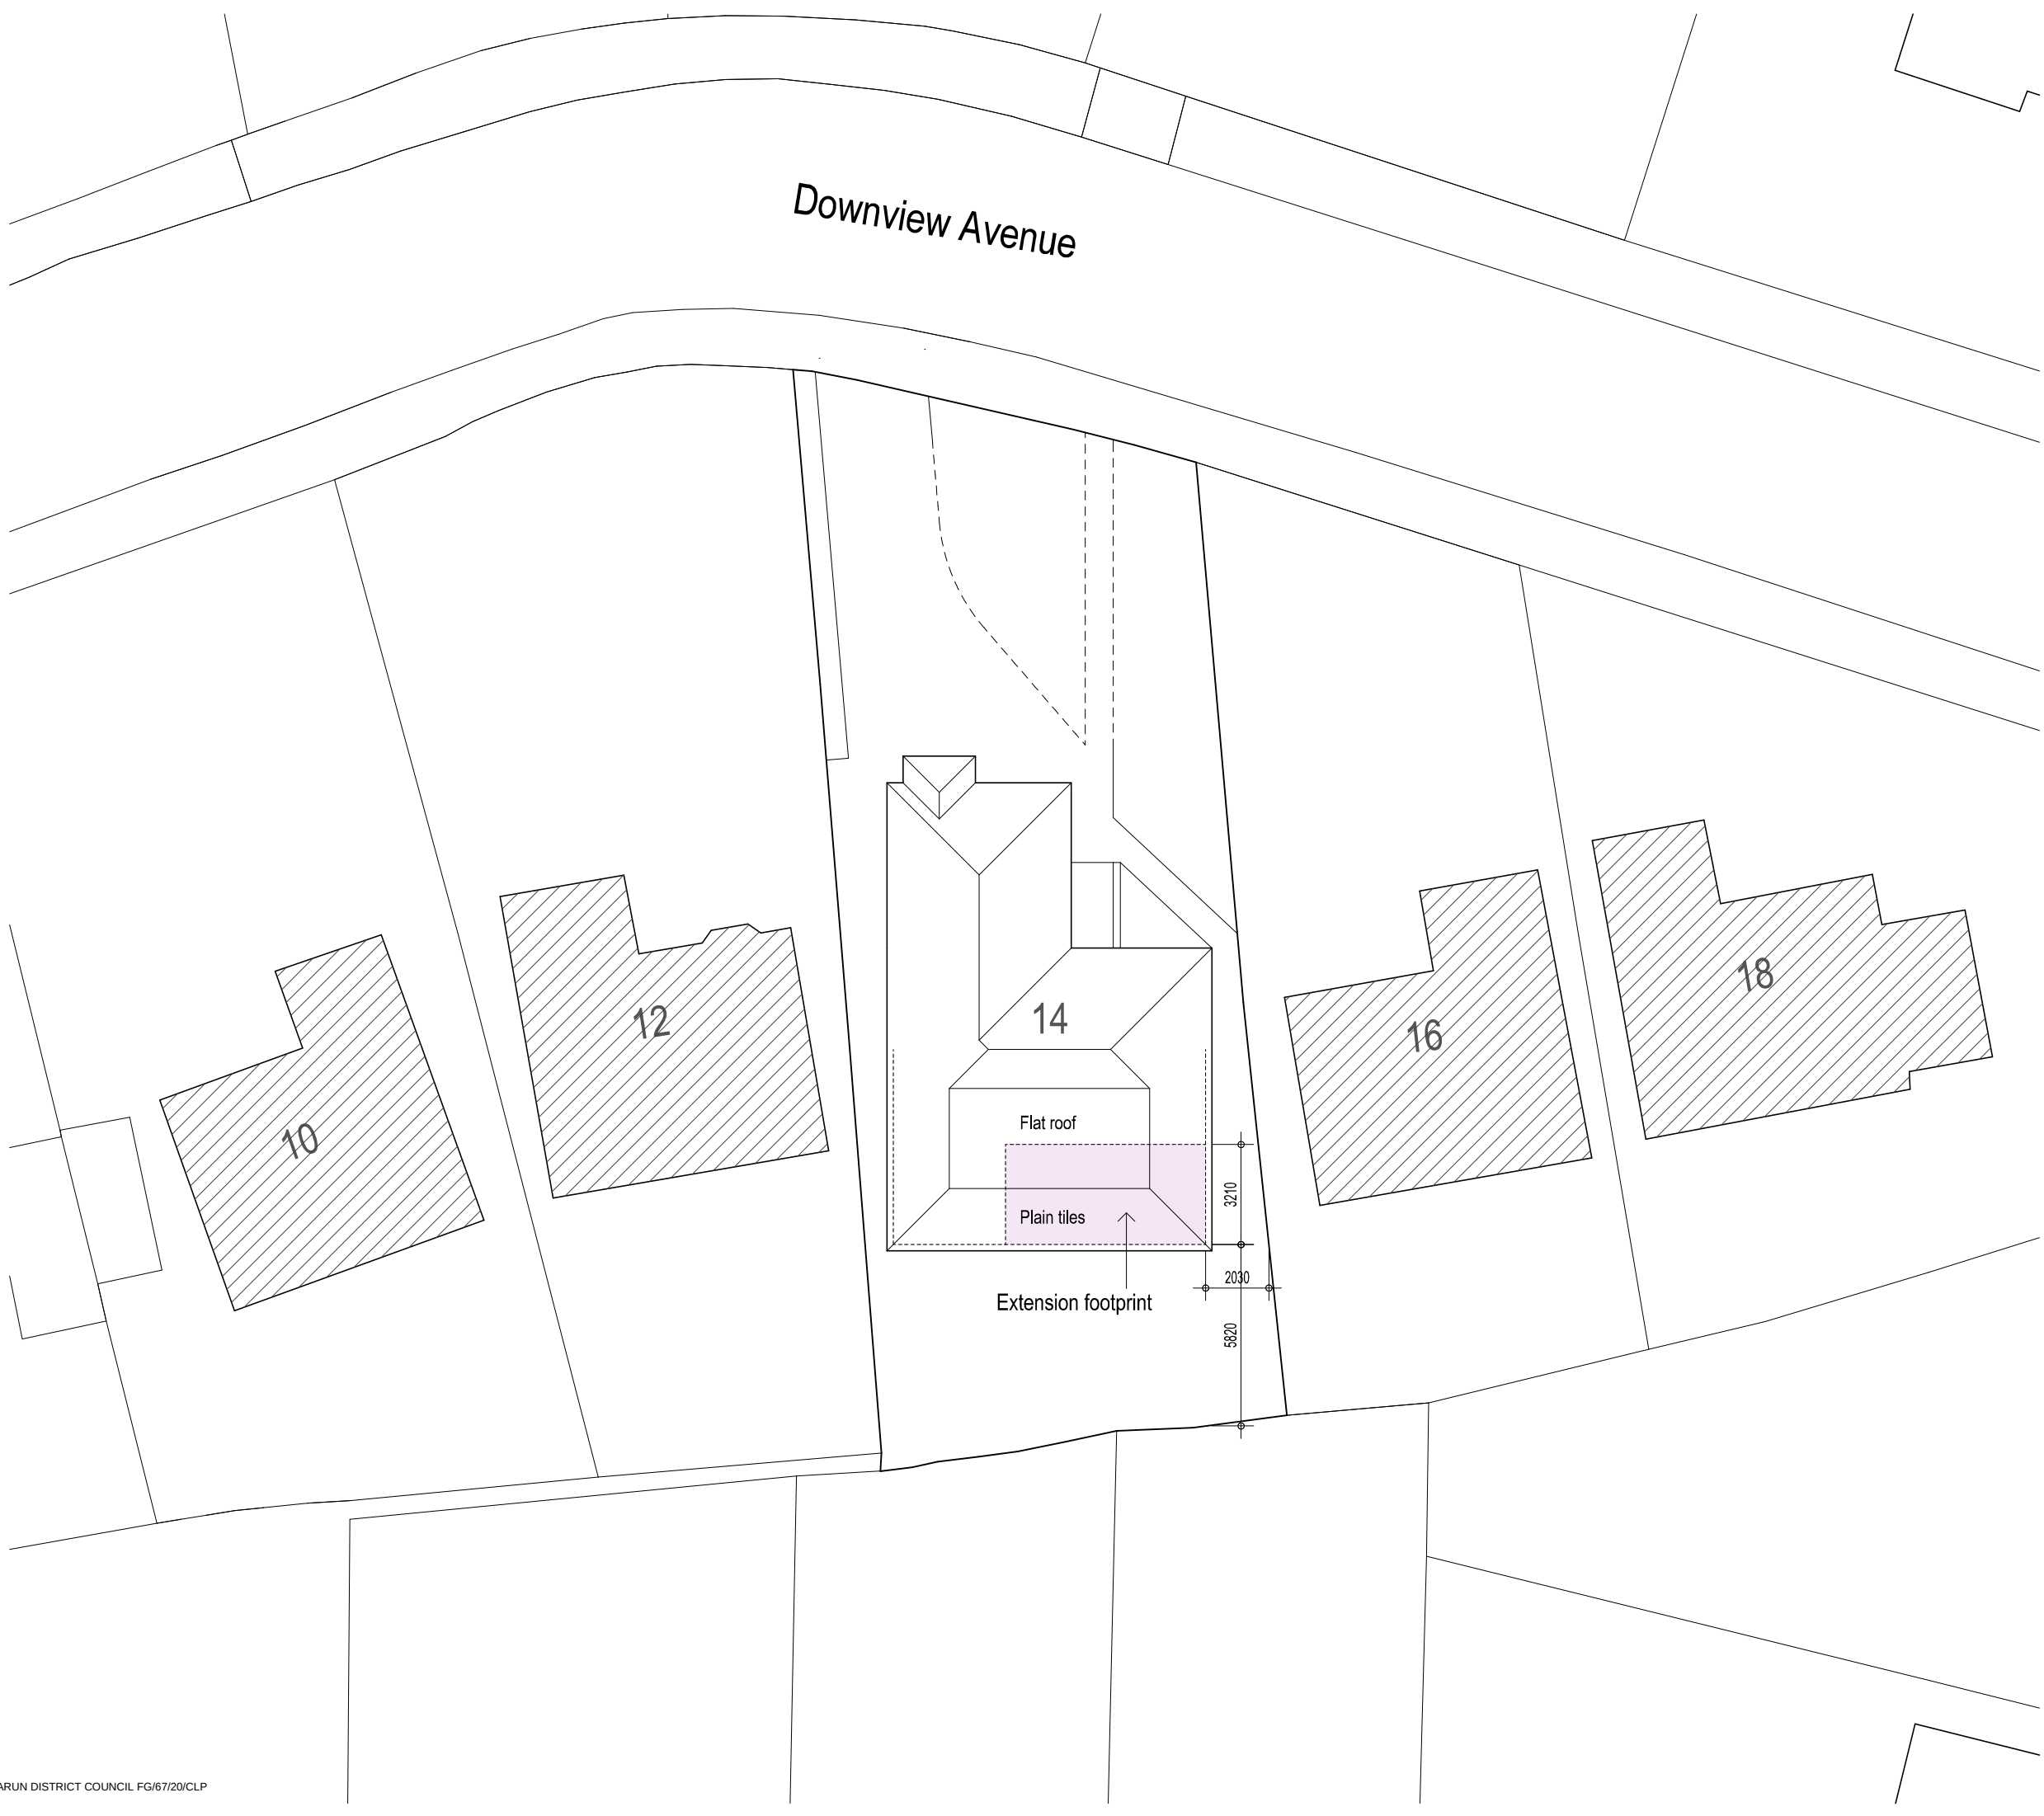


A	16/06/20	Dimensions to boundaries added.
Revisions		

PROJECT

Proposed Rear Extension 14 Downview Avenue Ferring

DRAWING

Site / Block / Roof Plan as Proposed

SCALE	DATE	DRG No
1:200@A3	June 2020	2005/C01A

Glenn Curran MCIAT

ARCHITECTURAL DESIGN + TECHNOLOGY
THE STUDIO 19 UPPER WEST DRIVE FERRING WEST SUSSEX BN12 5RG
T 01903 248787 M 07905 306375 E INFO@GLENNCURRAN.CO.UK