


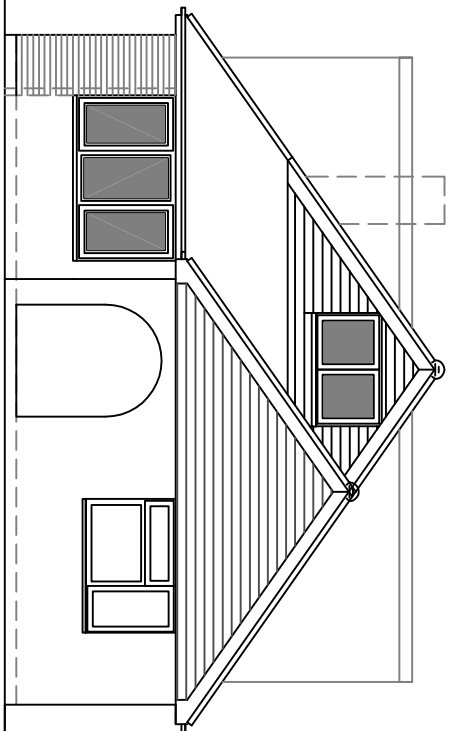
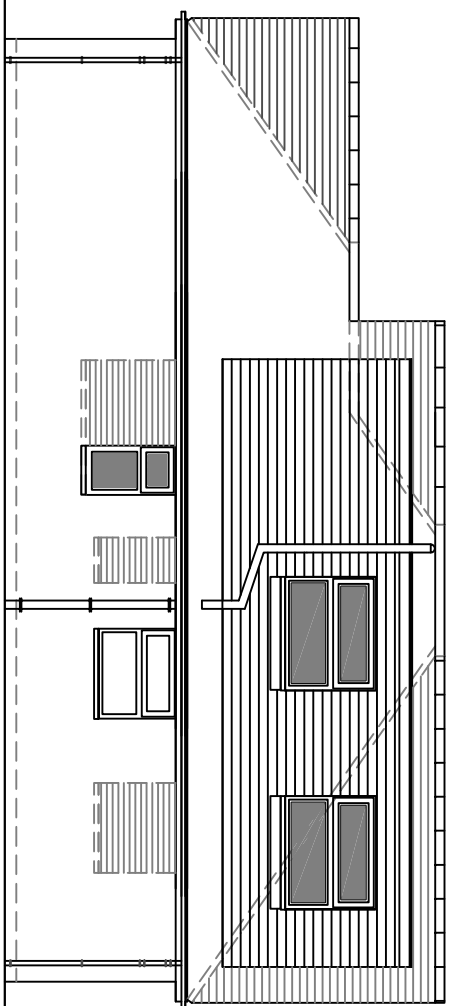


 



8 North facing (front) Elevation

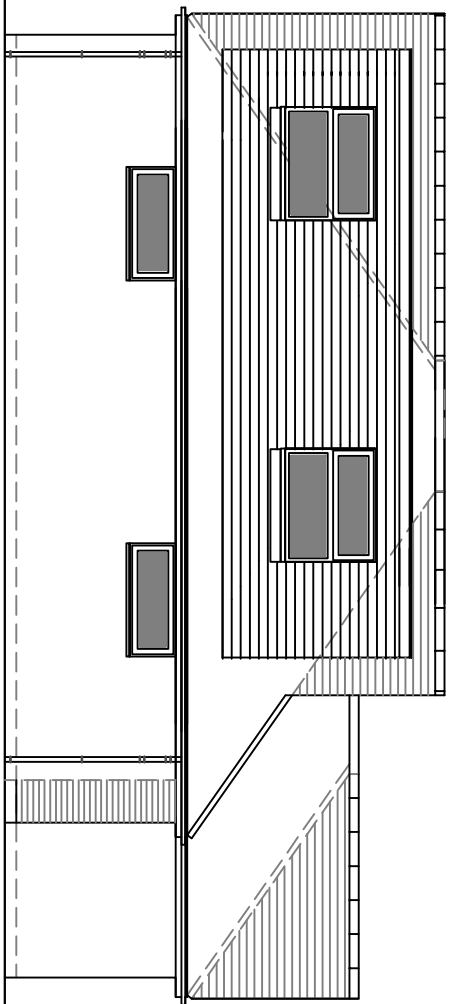



9 West facing side Elevation

 



10 East facing side Elevation

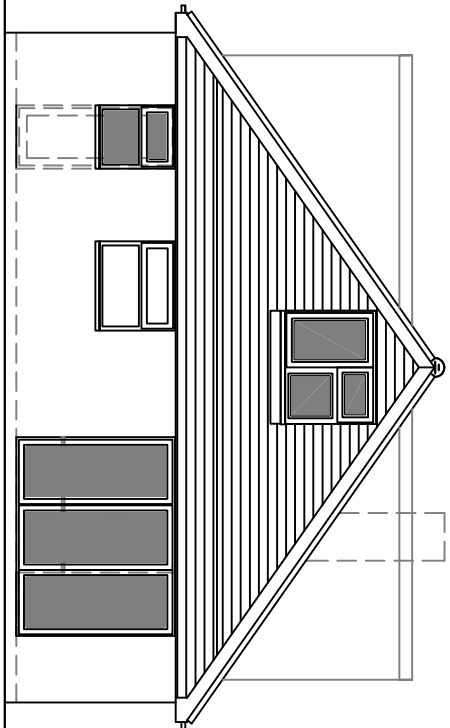 




11 South facing rear Elevation

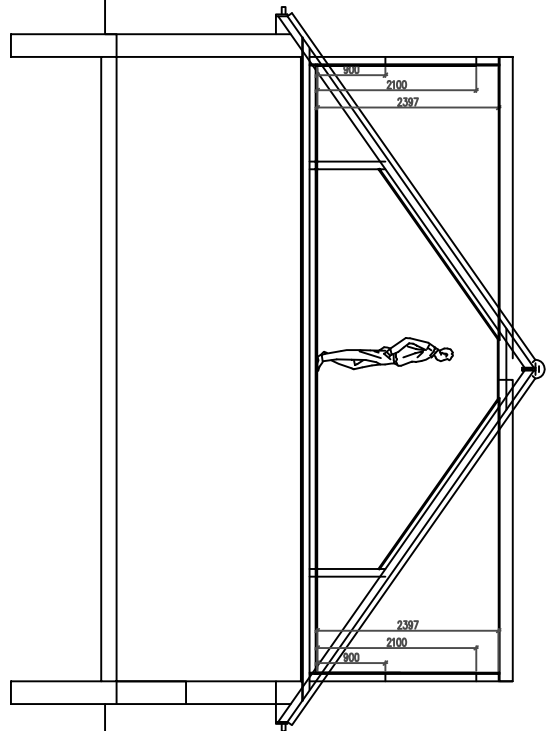 



12 SECTION AA

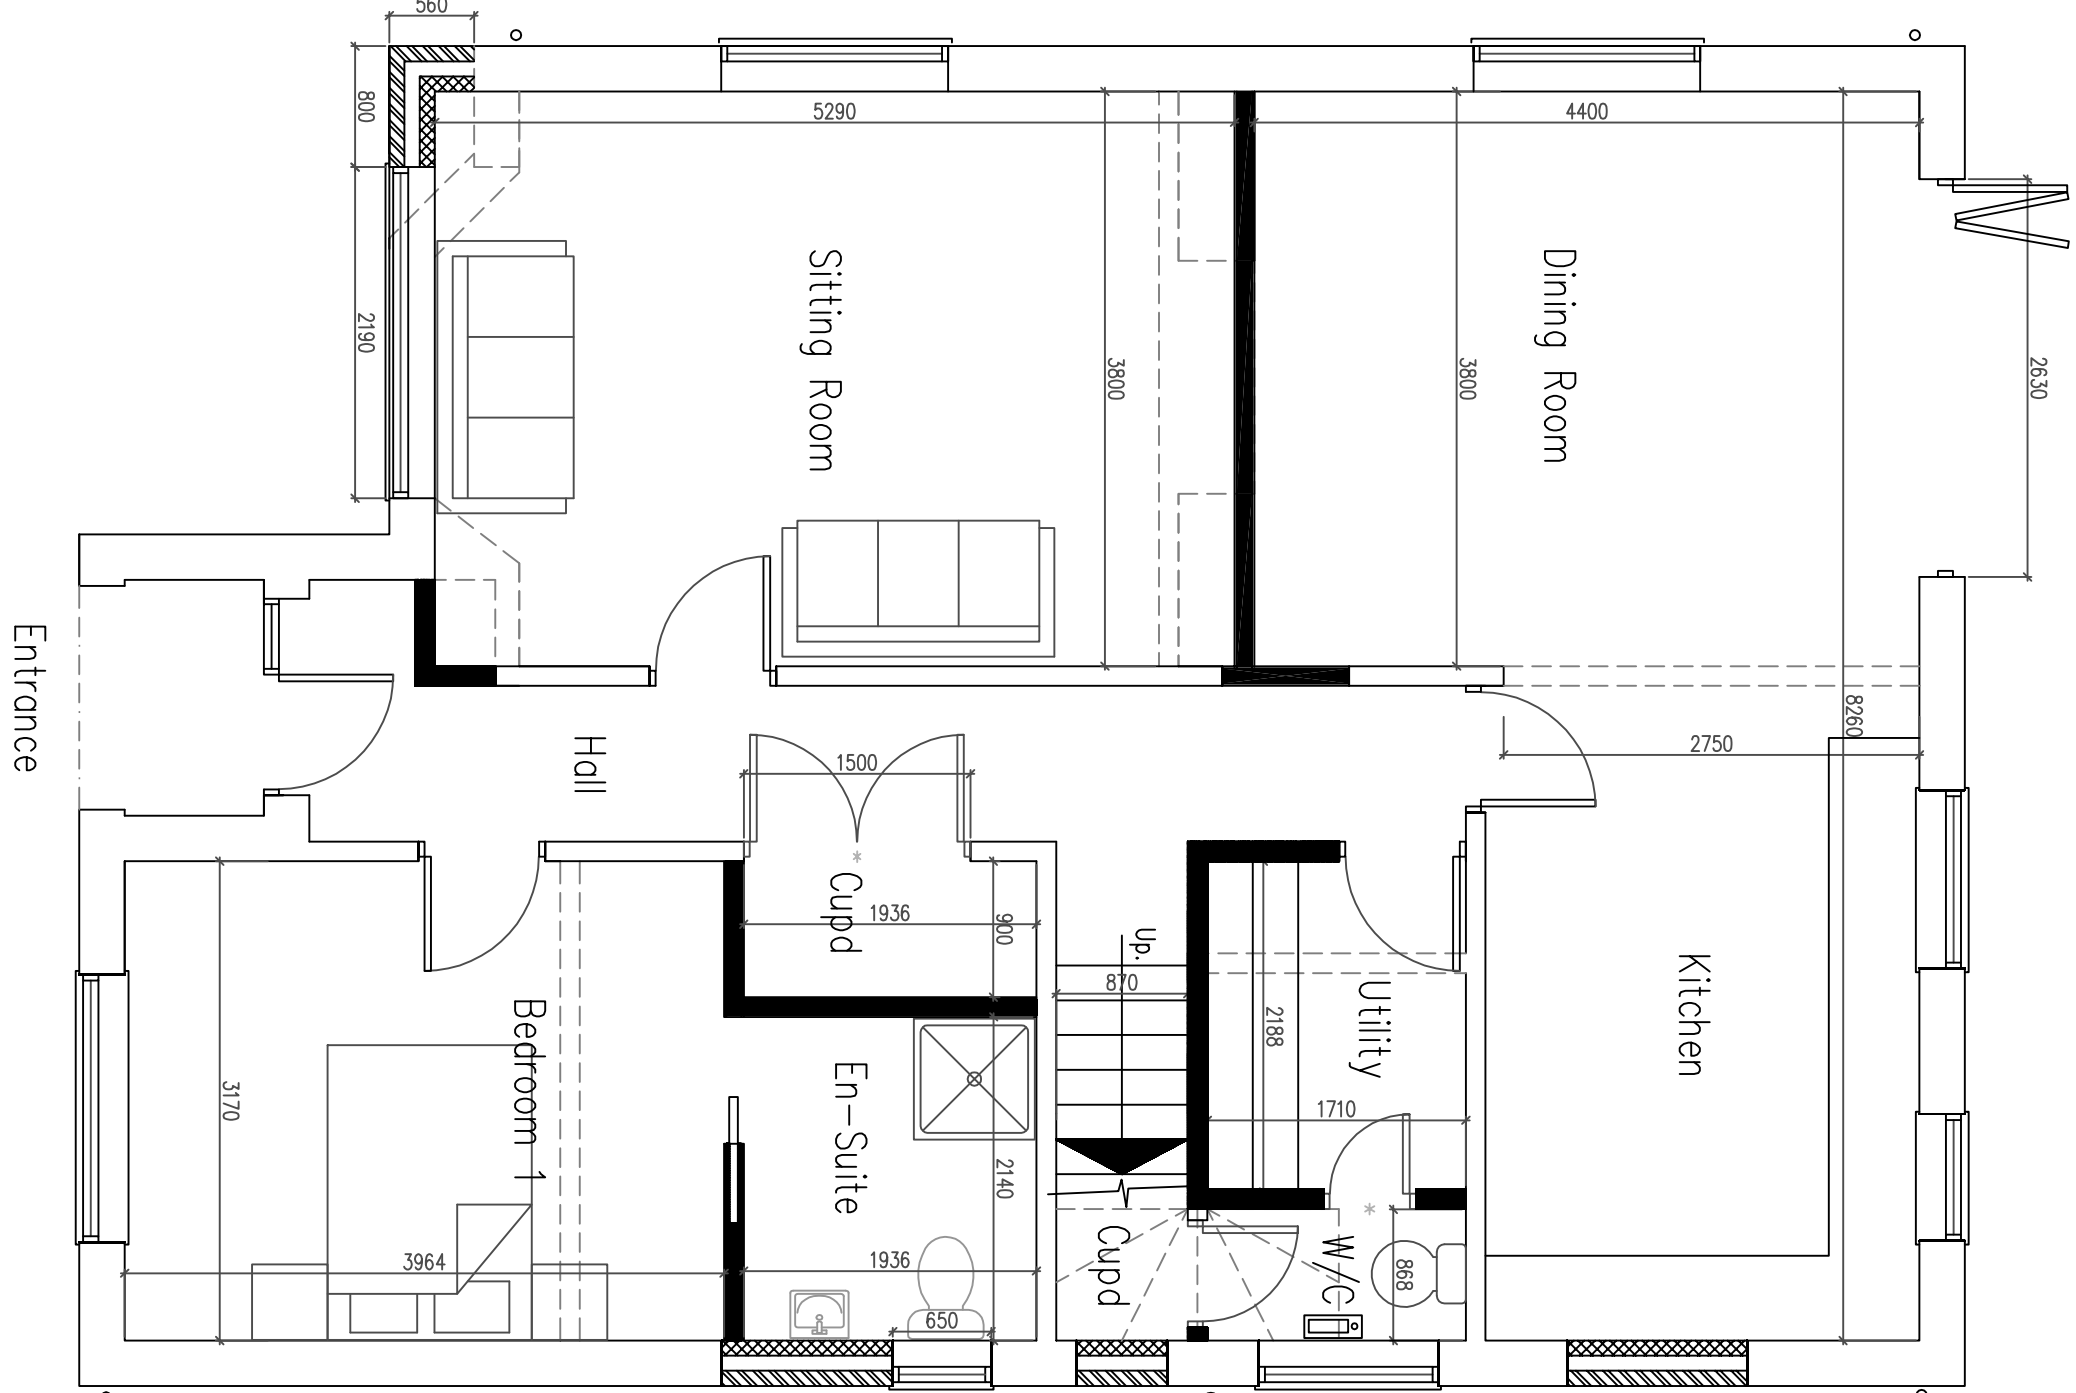 

6 Ground Floor Plan

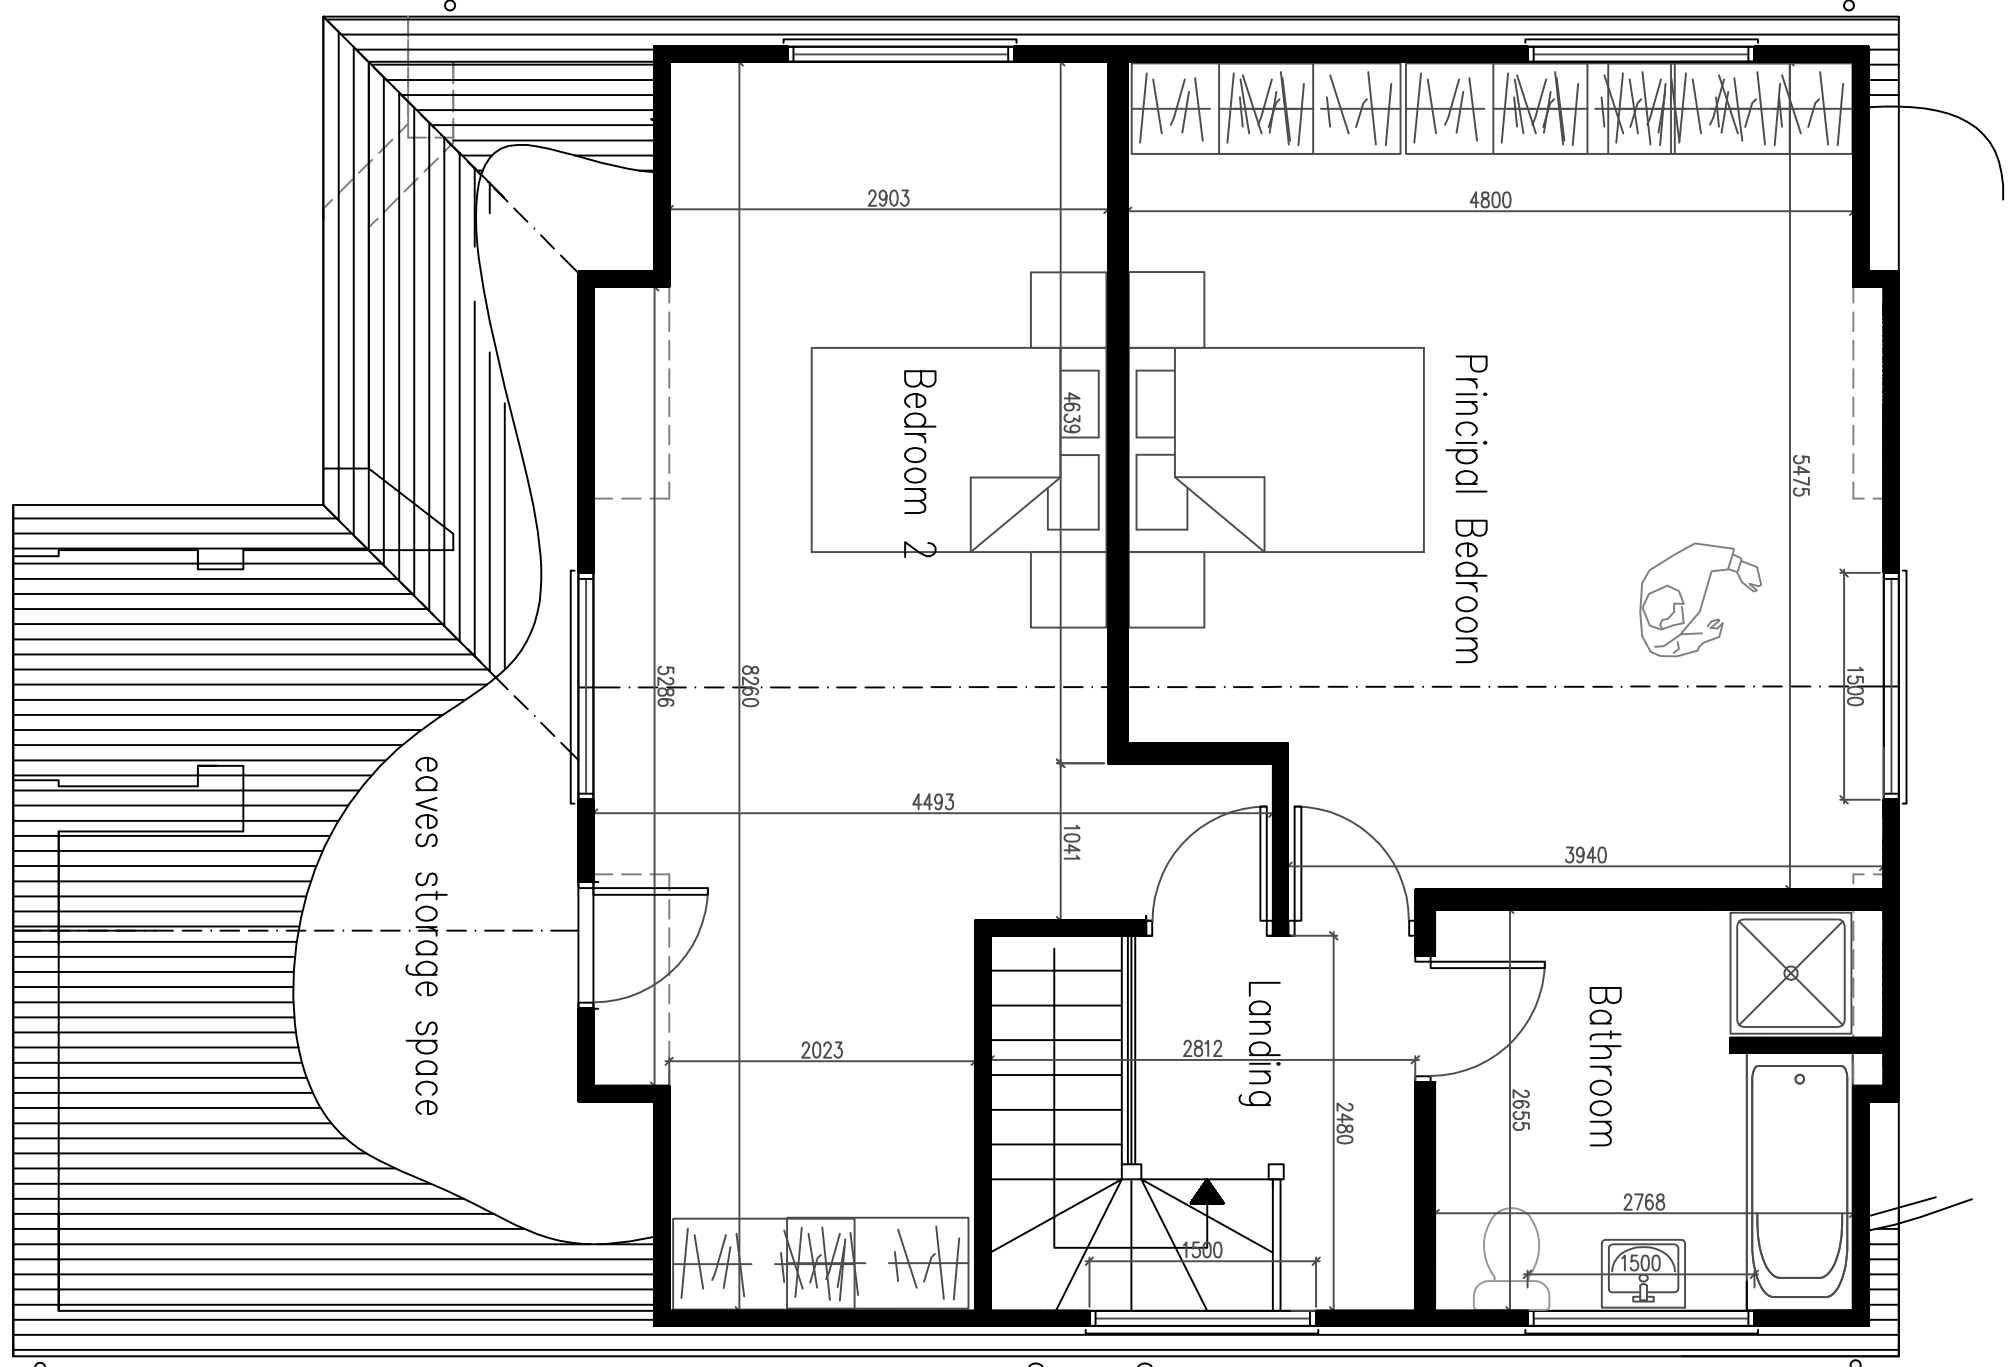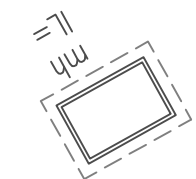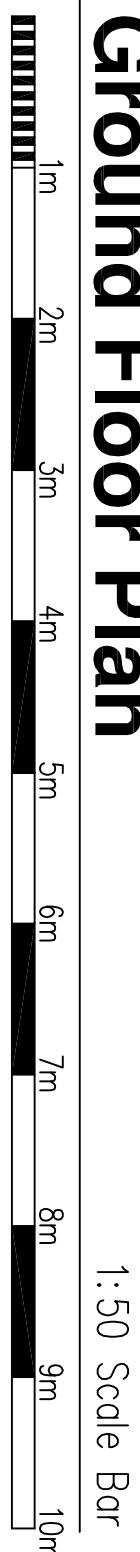

7 First Floor Plan

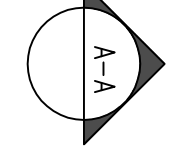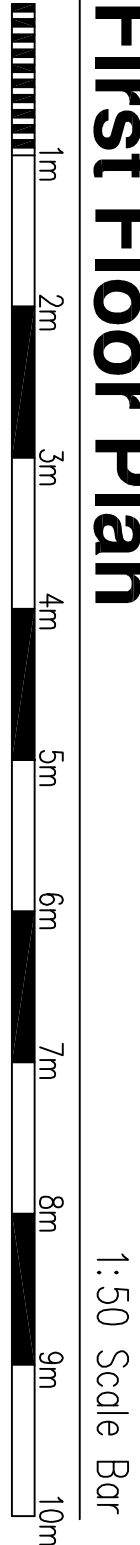

Services Key

- SAT – Satellite television aerial point
 - CATS – data point
 - Denotes pull cord
 - 2 – Denotes light switch (2 way)
 - Denotes light switch (timer)
 - Denotes telephone
 - Denotes television aerial points
 - Denotes double socket
 - Denotes double socket (floor level)
 - Denotes cooker point
 - Denotes spur
 - Denotes external water tap
 - Denotes radiator
 - Denotes PIR detector
 - Denotes extractor fan
 - Denotes smoke detector
 - Denotes heat detector
 - Denotes meter
 - Denotes wall light
 - Denotes ceiling rose
 - Denotes spotlight
 - Denotes fluorescent tube
- Notes:
- Final number of sockets, lights, radiators, positions etc to be agreed with the Client.
 - Contractor to assess existing electrical system and meter/distribution board and advise of any additional work required due to new works.
 - Structural Engineer to confirm all beam layouts and sizes

DO NOT SCALE FROM THIS DRAWING EXCEPT FOR PLANNING AS PHOTOCOPIES WILL BE SUBJECT TO DISTORTION DRAWINGS TO BE READ IN CONJUNCTION WITH ALL OTHER ARCHITECTS' & STRUCTURAL ENGINEER'S CONTRACT DRAWINGS & SPECIFICATIONS. ANY DISCREPANCIES MUST BE BROUGHT TO THE ATTENTION OF THE ARCHITECT IMMEDIATELY. THE CONTRACTOR MUST VERIFY ALL DIMENSIONS BY SITE MEASUREMENTS. MANUFACTURING MATERIALS OR SUBSTITUTE MATERIALS & PRODUCTS TO THOSE NAMED WILL BE ACCEPTABLE IF PROVEN TO BE OF EQUAL OR HIGHER PERFORMANCE AND NOT IN CONFLICT WITH OTHER ELEMENTS.

Project:

Proposed
roof conversion
& Internal Alterations At:
19 Singleton Crescent
Ferring
West Sussex
BN12 5DE

Drawing title:

Plans & Elevations As Proposed

Client:

Simon & Karen Bromwell

© Copyright of:

Architectural & Planning Services
7 Elmington Road
Stoverham By Sea
West Sussex
BN43 5NQ

BJW

01273 441009
01273 593011
e-mail: benw@bjwarchitectural.co.uk
website: bjwarchitectural.co.uk

Scale:

1:50 1:100

Paper size

A1

Date:

21.3.2022

Drawn:

BJW

Dwg. No.

02

Rev'n

C

NOTE: All dimensions to be checked on site.