




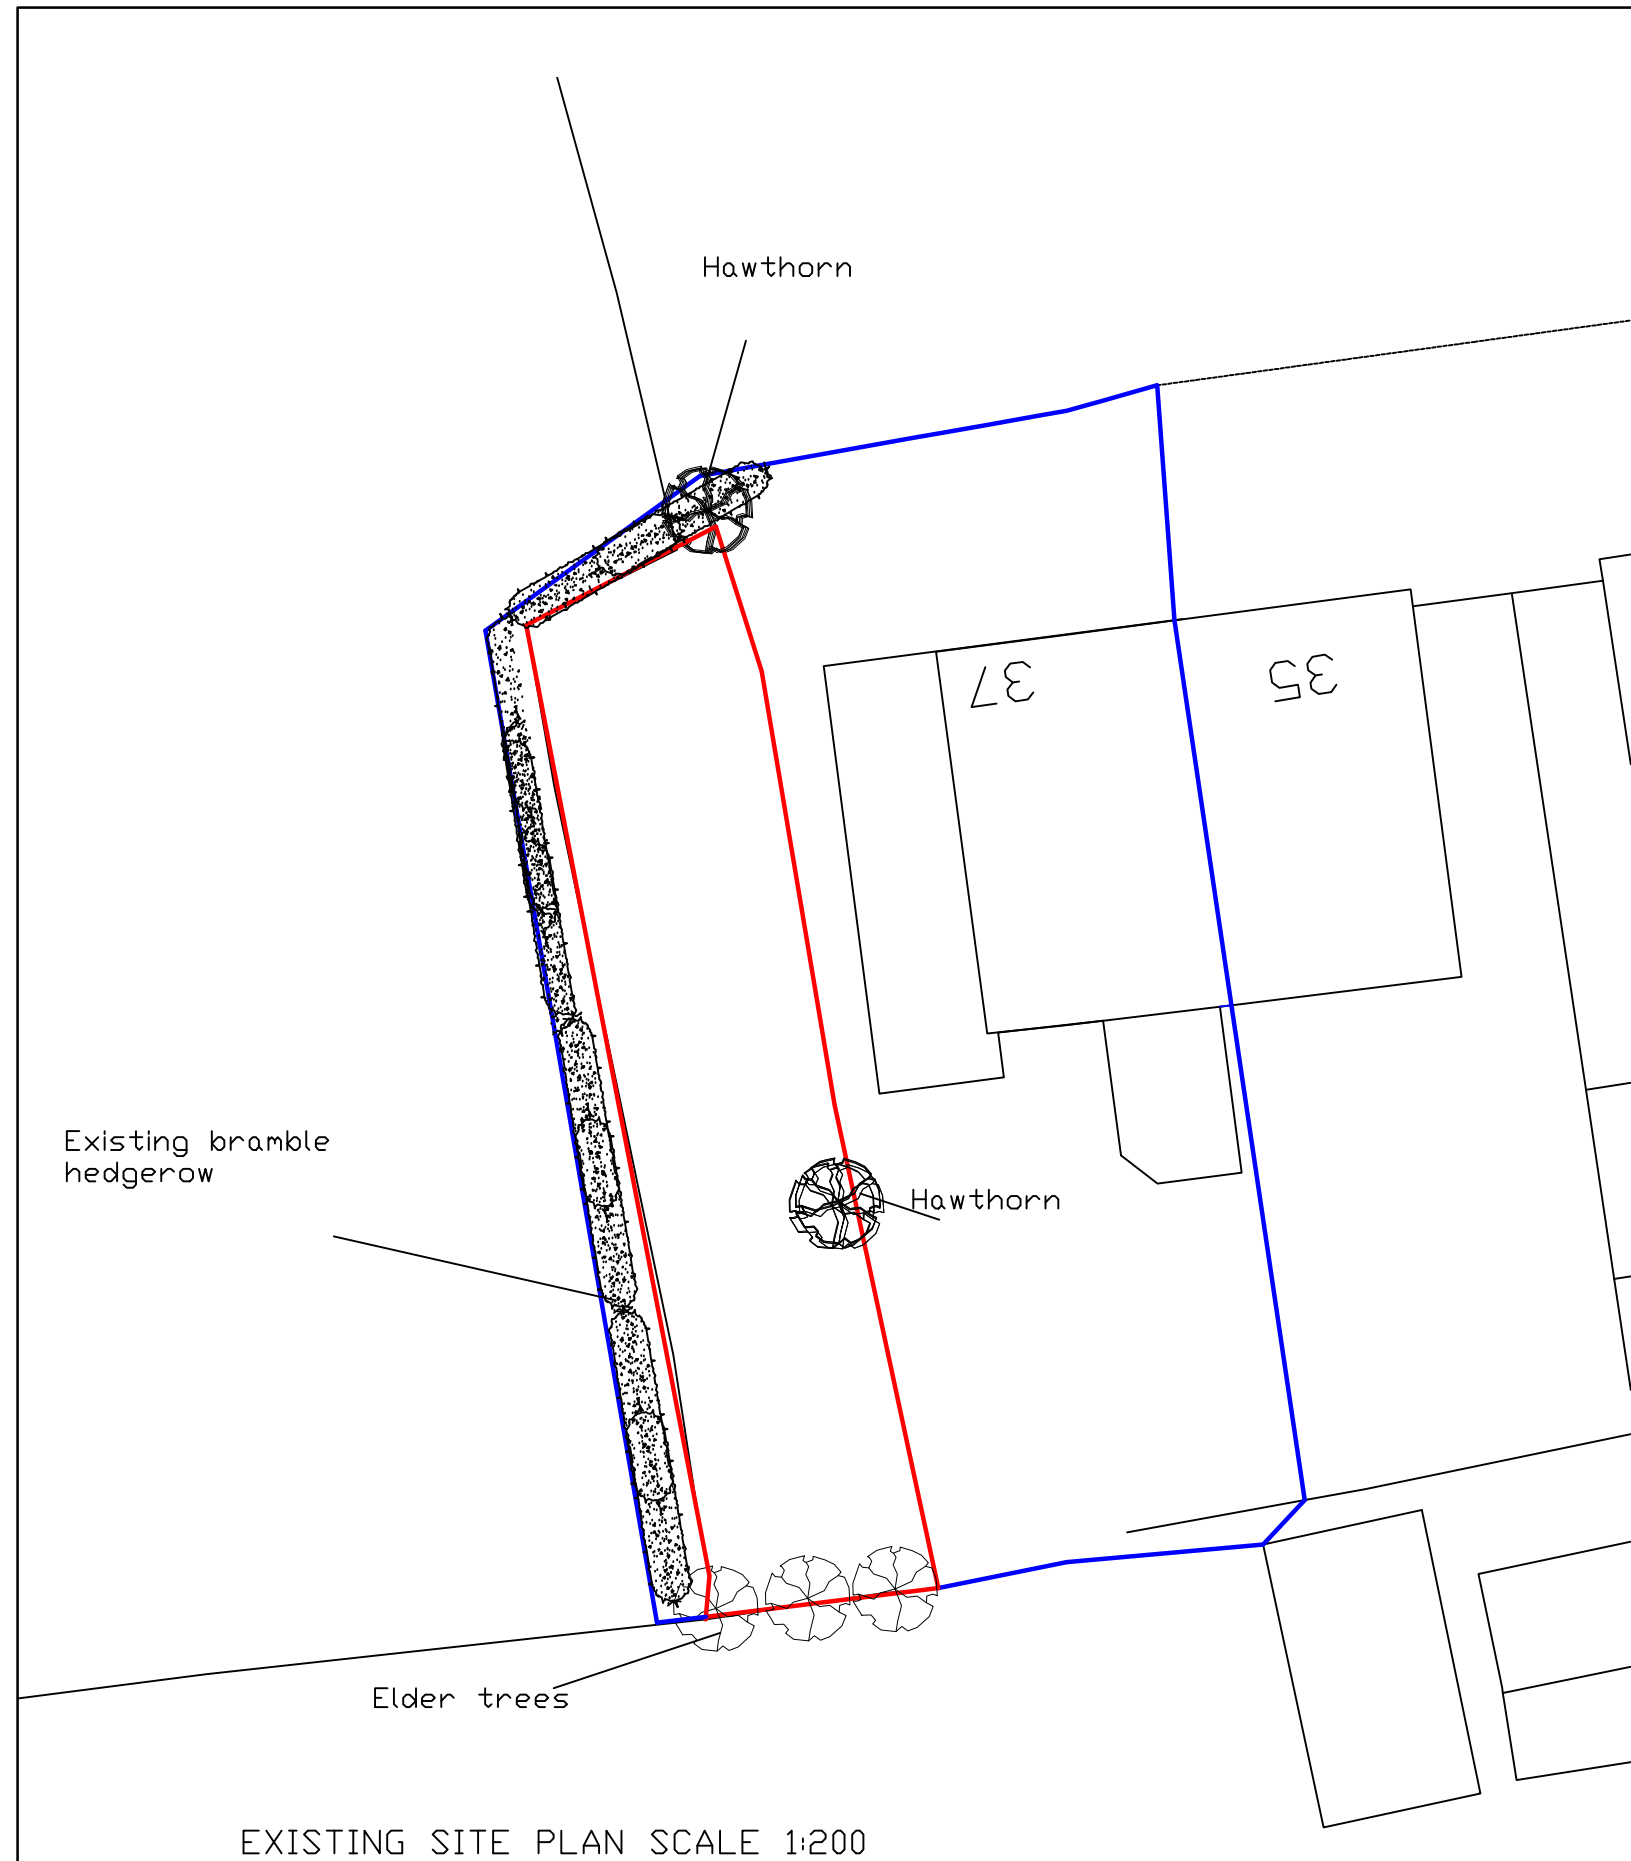


EXISTING SITE PLAN SCALE 1:200

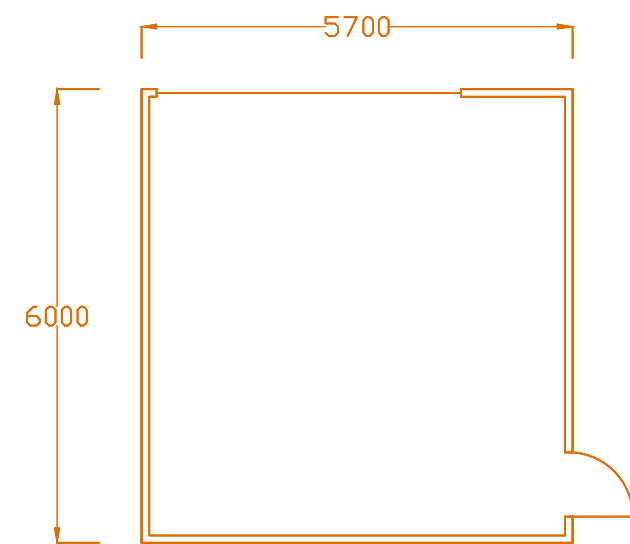

Garage Plan - 1:100
Elevations & height
dimensions supplied by
manufacturer

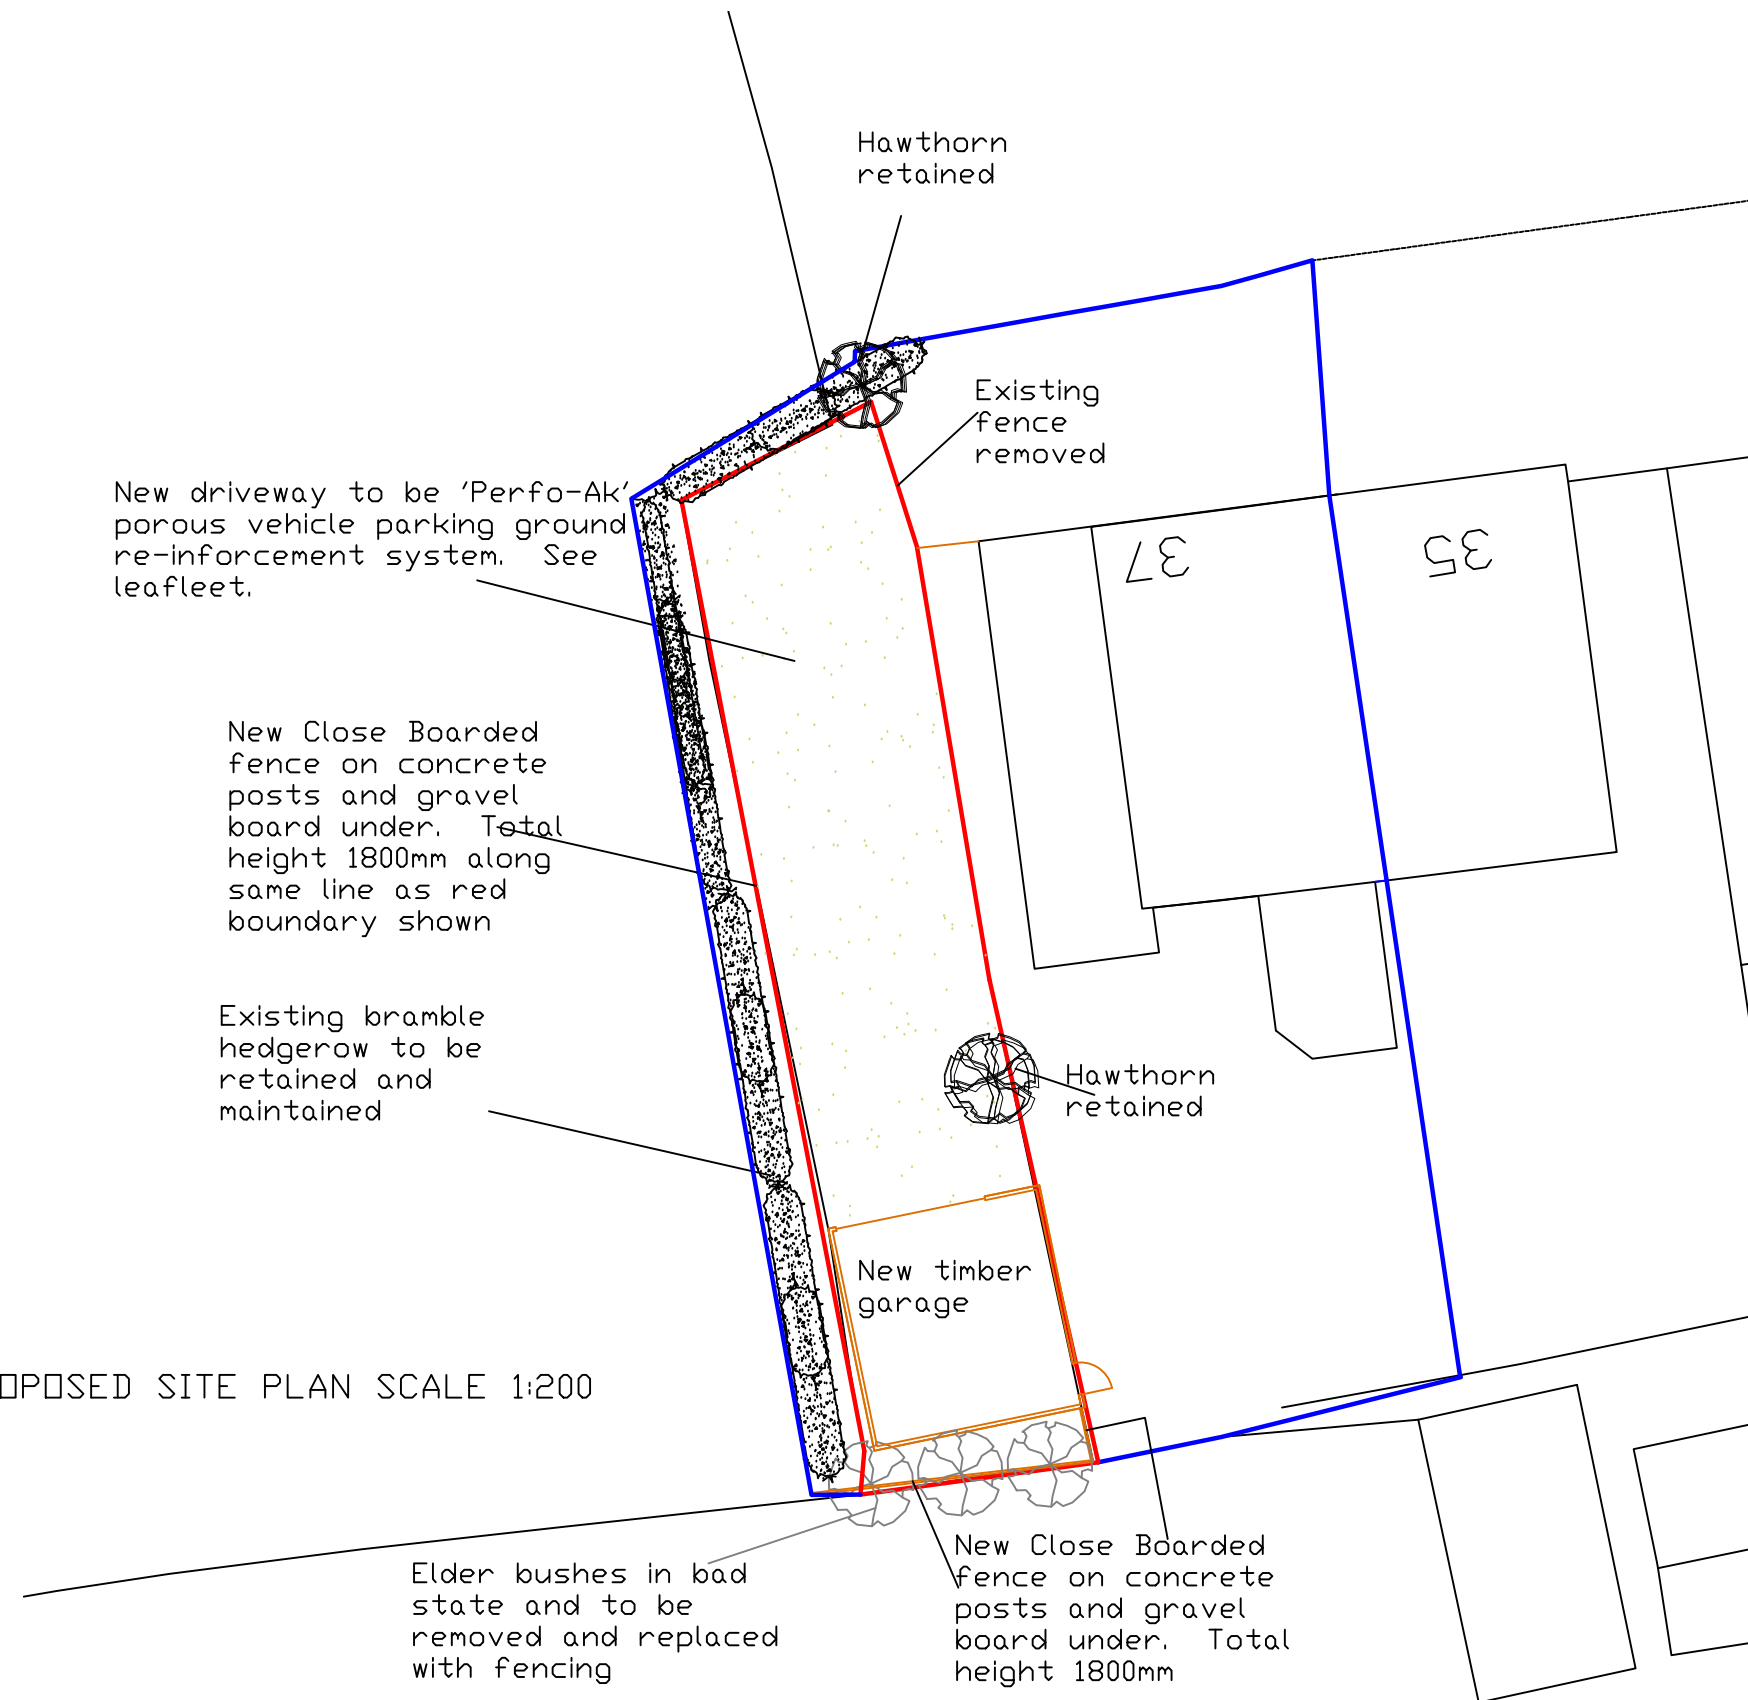

PROPOSED SITE PLAN SCALE 1:200

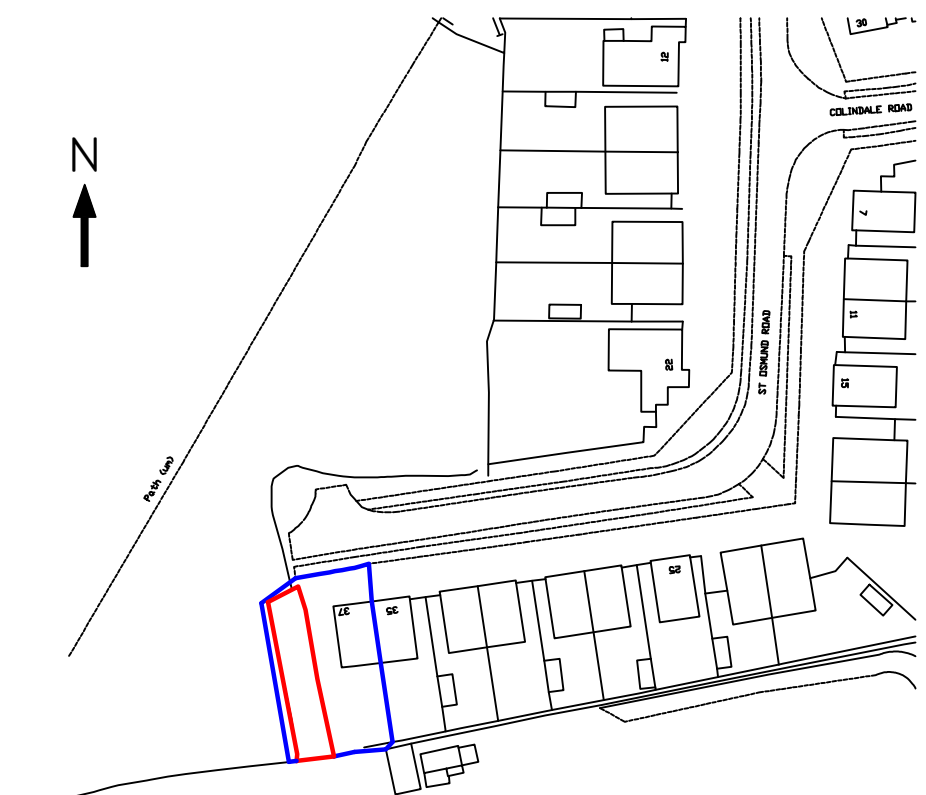

Drainage Survey (c) Crown Copyright 2011.
All rights reserved. Licence number 100020449

LOCATION 1:1250

All dimensions to be checked on site prior to commencement of work, except for planning purposes.

This drawing is the copyright of
CALDOTEC LTD
and may not be copied, altered or reproduced
in any way without written authority.

CALDOTEC LTD
41 WILLOWHAYNE AVE
EAST PRESTON
WEST SUSSEX
BN16 1PL
Telephone
01903 859176

LOCATION, EXISTING & PROPOSED
BLOCK, FLOOR PLAN FOR NEW GARAGE
at
Paddocks End
37 Osmund Road
Ferring
BN12 5LA

CLIENT Mr & Mrs Kirby

Issue	Details	By	Date
SCALE	AS SHOWN on A2		
DATE	15/05/12		
DRAWING NUMBER	11050/01		