




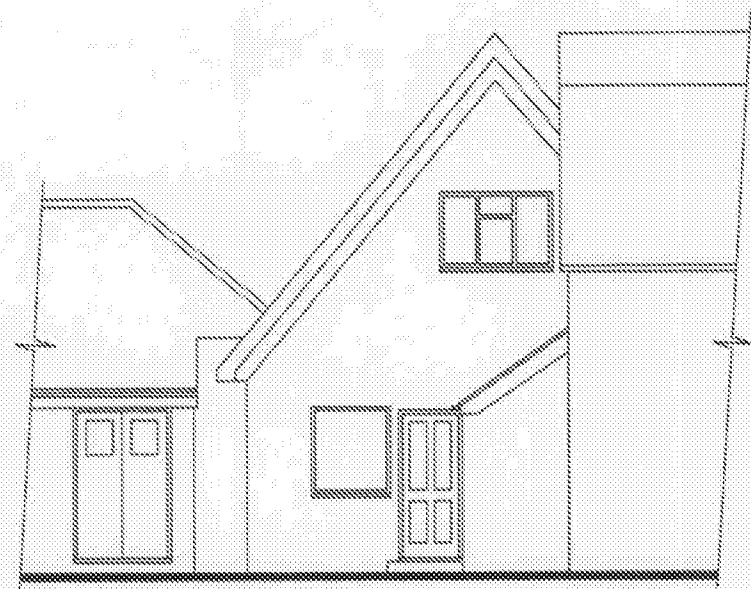


REAR
EXISTING ELEVATIONS
Scale 1:100

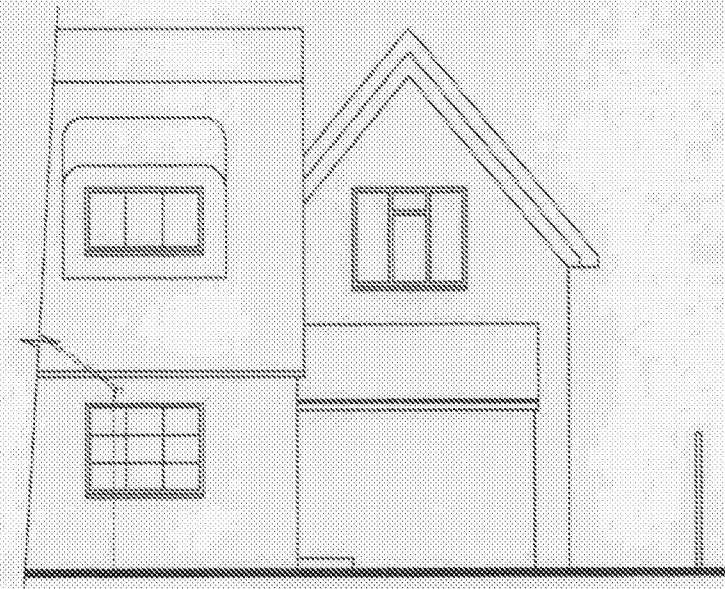

SIDE


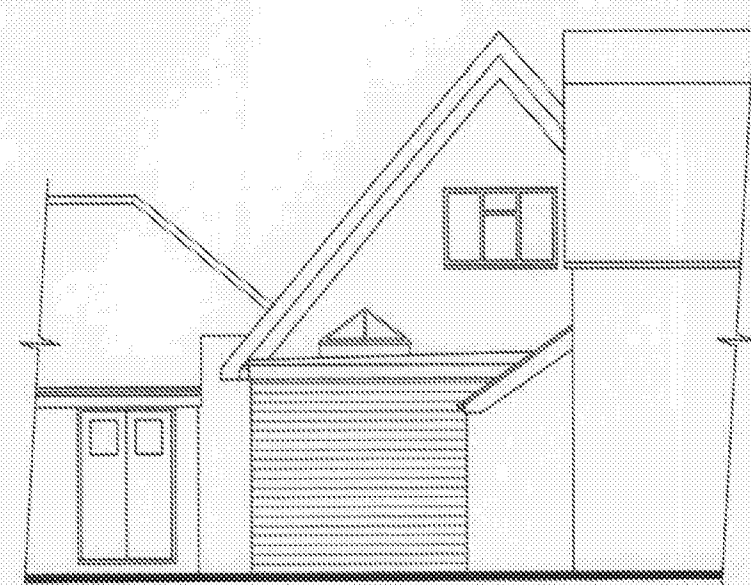


REAR
PROPOSED ELEVATIONS
Scale 1:100

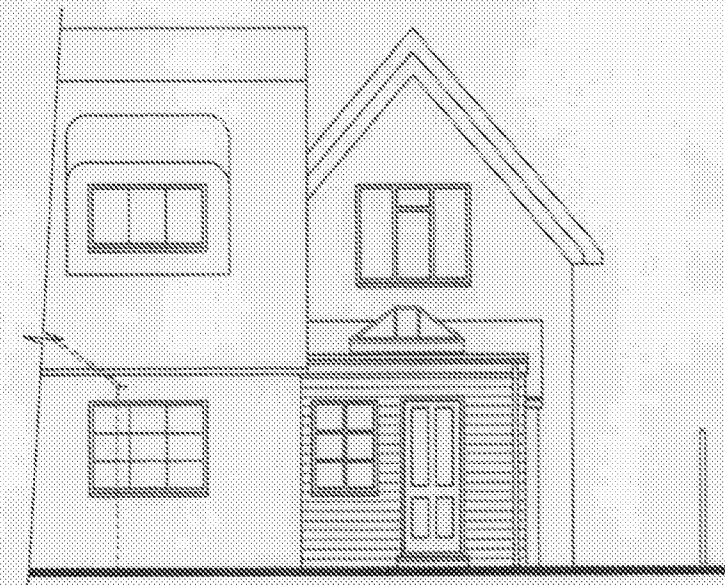

SIDE

SCHEDULE OF MATERIALS
WALLS - NEW TIMBER SHIPLAP BOARDING COLOUR WHITE
ROOF - FLAT ROOF
ROOF LANTERN - PVCu COLOUR WHITE
WINDOWS & DOORS - ALUMINIUM COLOUR WHITE
RAINWATER GOODS - PVCu COLOUR BLACK

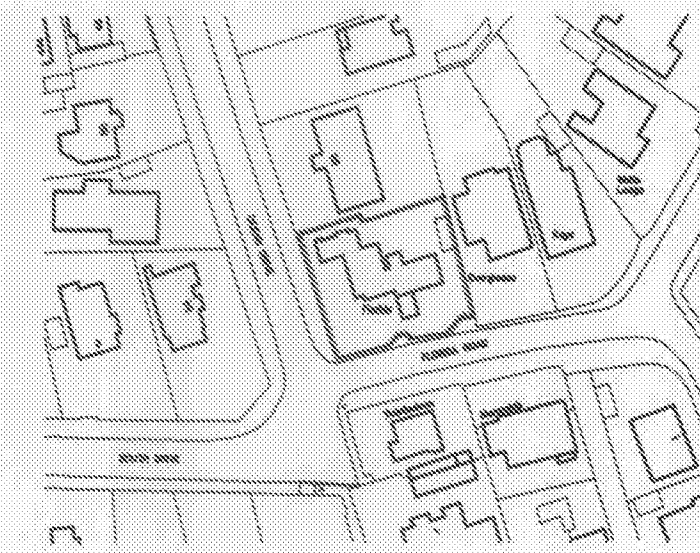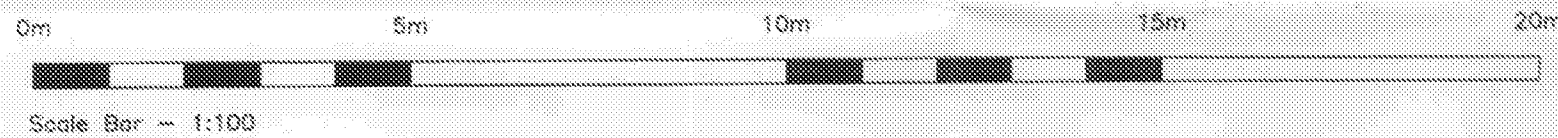


LOCATION PLAN

Scale 1:1250




Information supplied based on Promap.
All dimensions and distances subject to
an accurate site survey being undertaken.


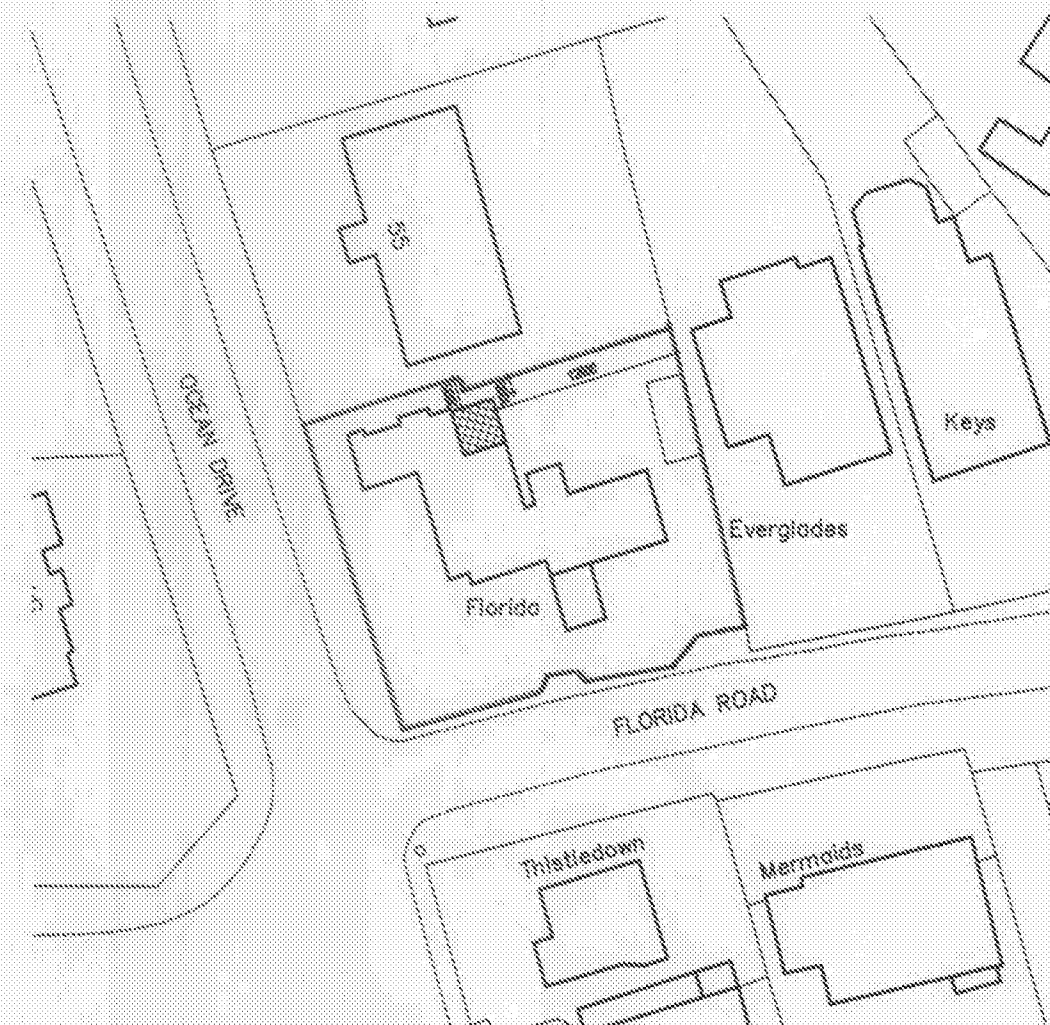


BLOCK PLAN

Scale 1:500

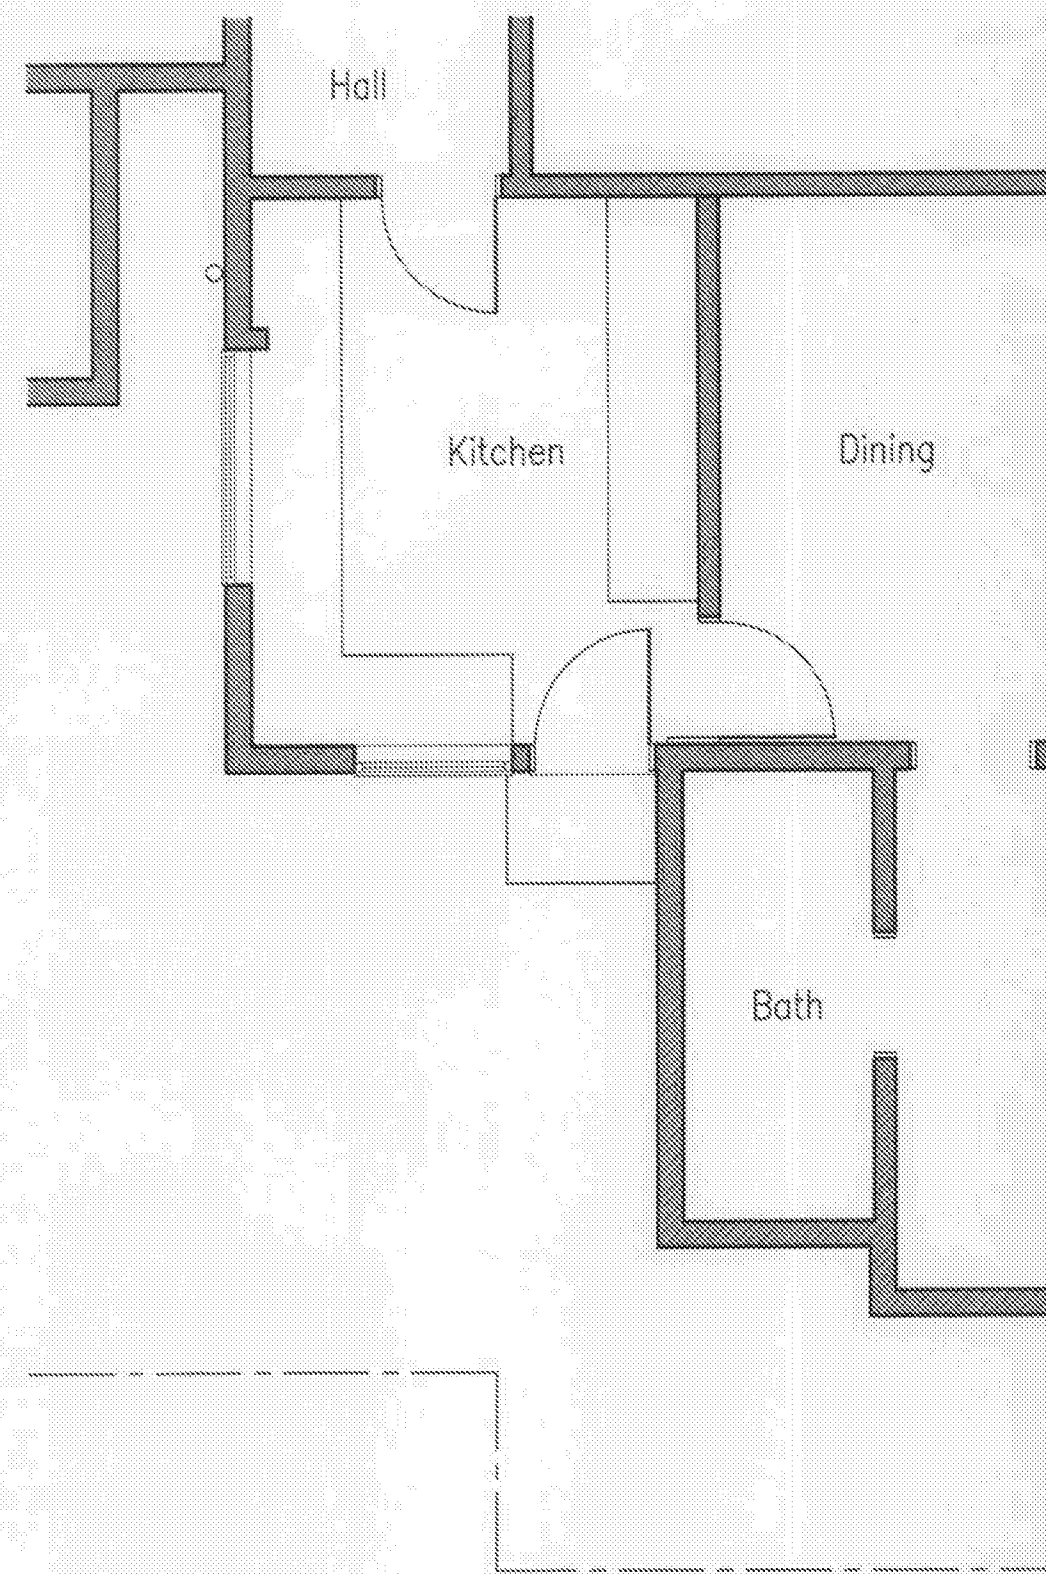

EXISTING GROUND FLOOR
Scale 1:50

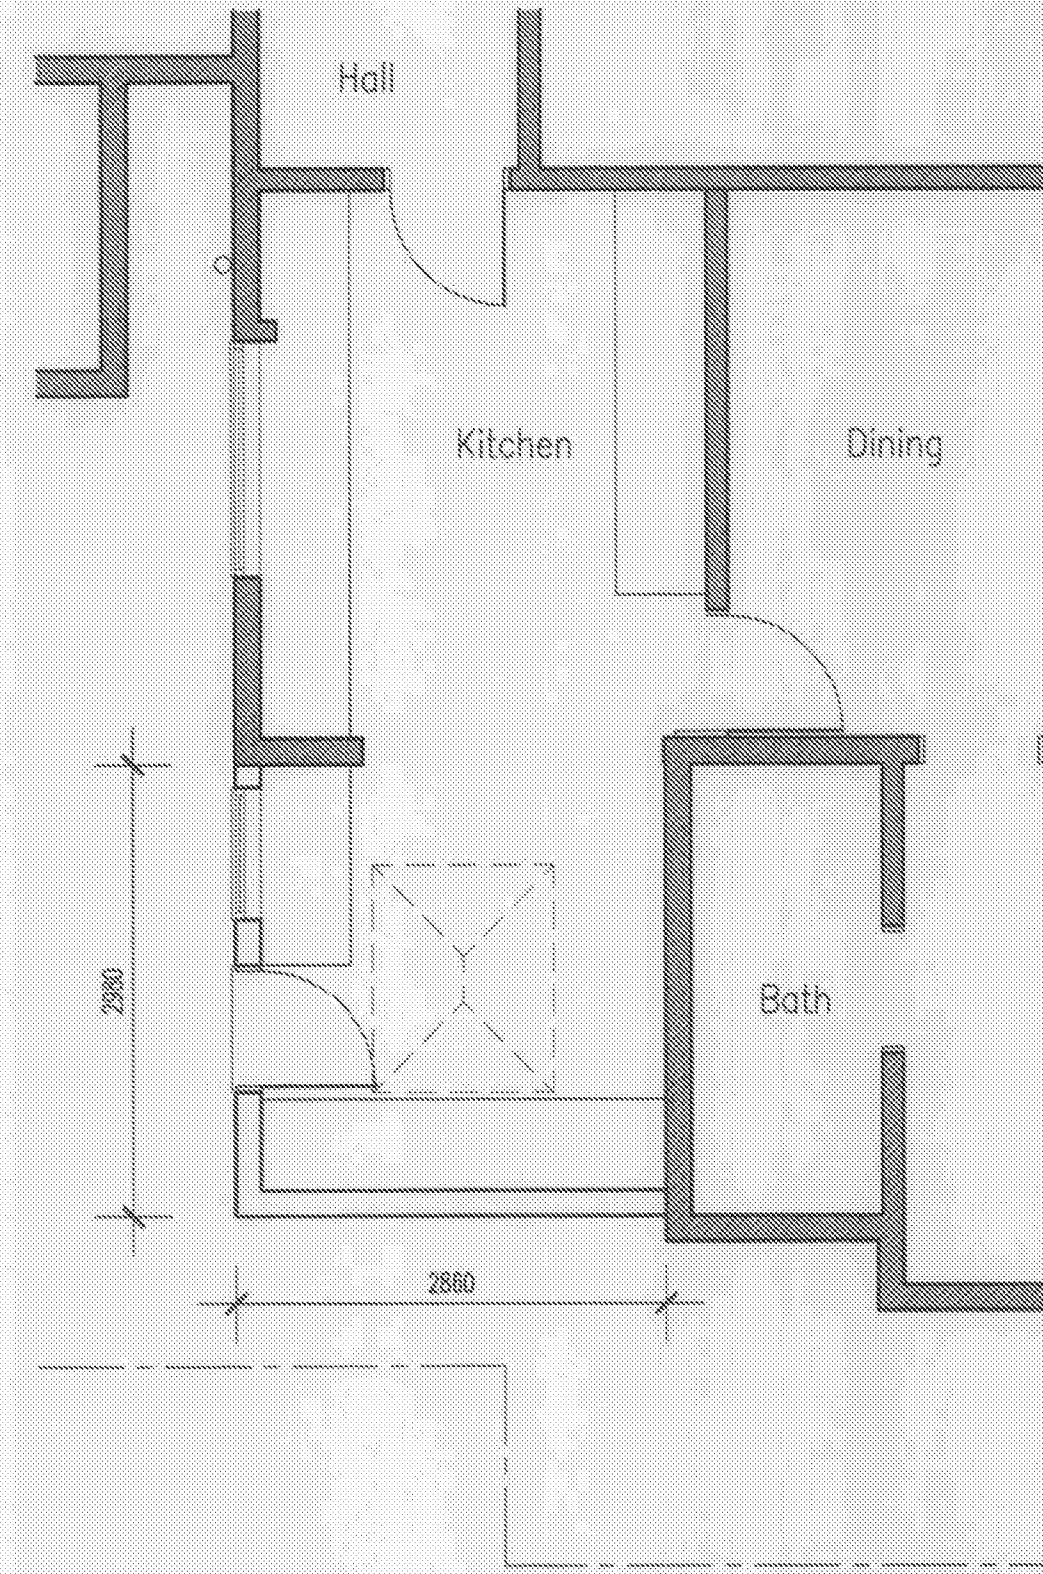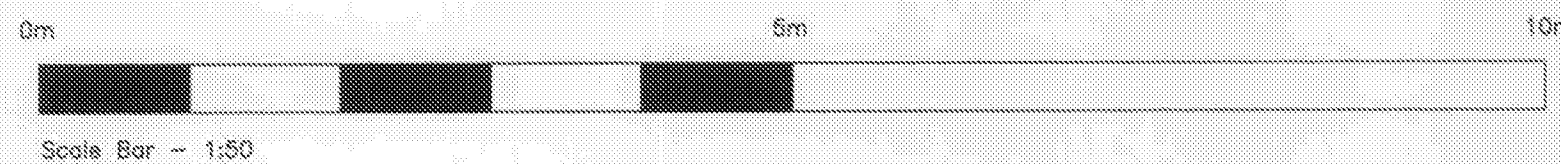

PROPOSED GROUND FLOOR
Scale 1:50

ADCS

Computer Services

30 Foxley Lane
Worthing
West Sussex
BN13 3AD
Tel: 01903 280701

Client

MR G. COOPER

Project PROPOSED REAR EXTENSION
FLORIDA, FLORIDA ROAD
FERRING
WEST SUSSEX BN12 5PE

Drawing

EXISTING AND PROPOSED
FLOOR PLANS & ELEVATIONS

Scale 1:50 & 1:100 @ A1 Date 07.04.15 Drawn TP

Drawing No. Revision

1305/P01 A