



01 NORTH ELEVATION
002




02 SOUTH ELEVATION
002

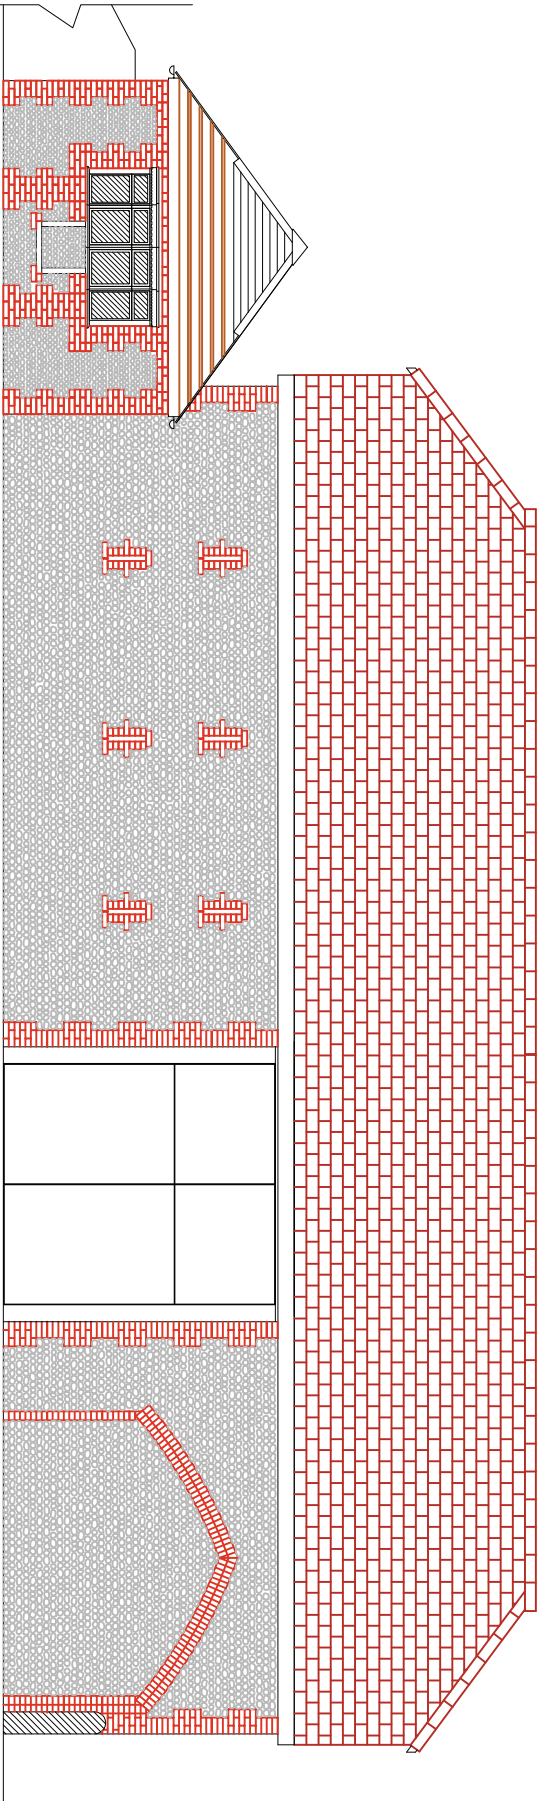

03 EAST ELEVATION
002

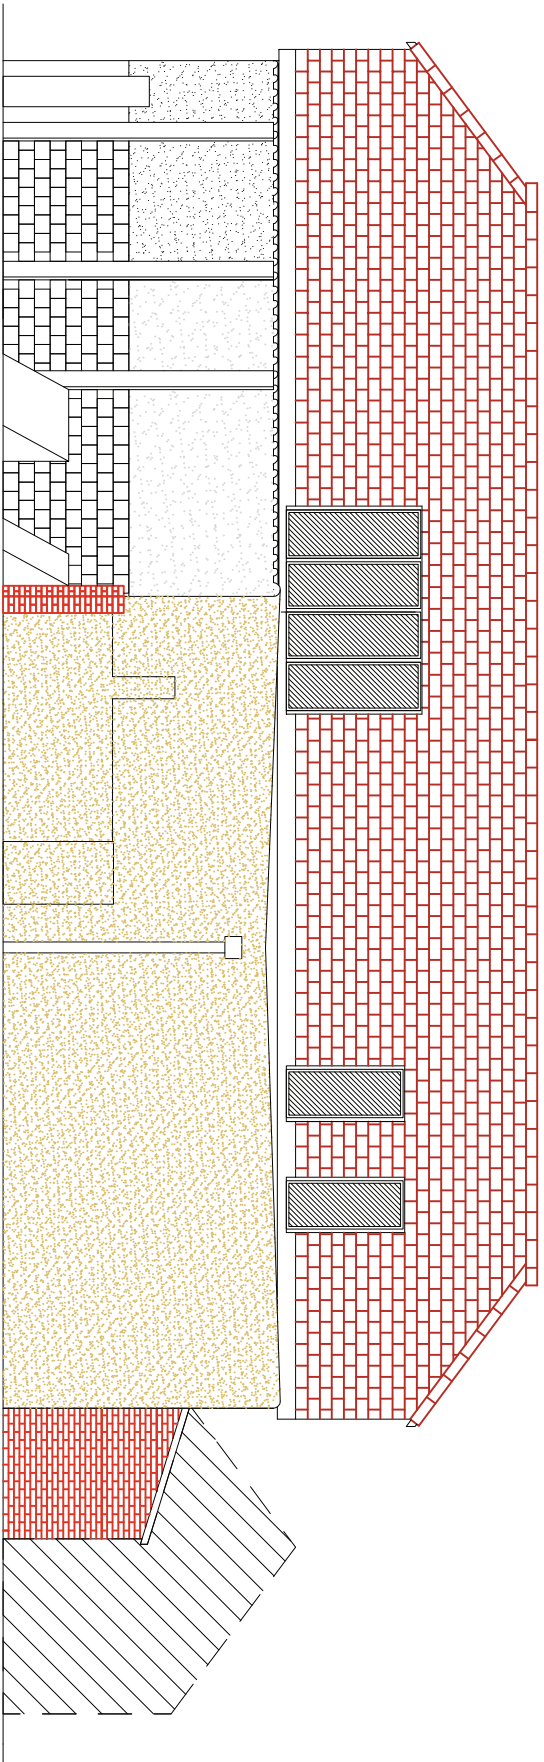

04 WEST ELEVATION
002

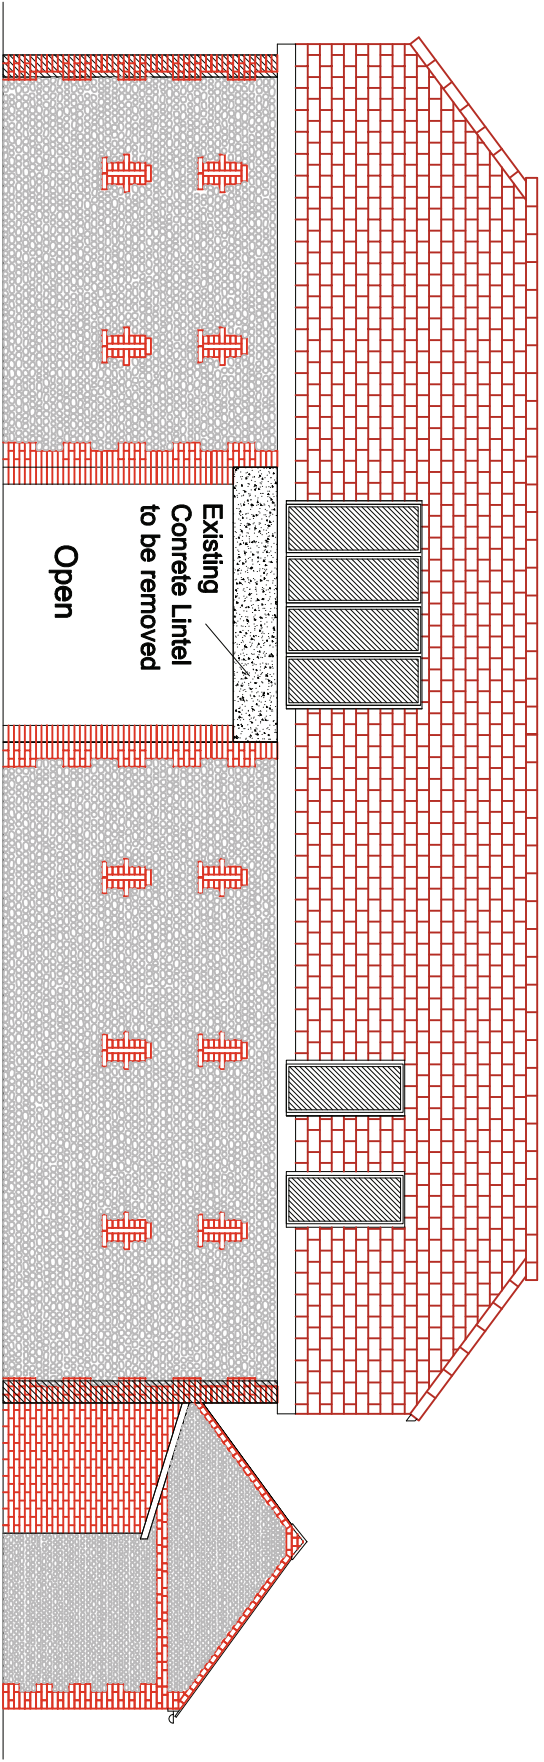

05 PARTIAL WEST ELEVATION
002

PLANNING
ISSUE

NOTES :

DATE	REV.	COMMENTS
17-01-11	A	Issued for planning
19-01-12	B	Annex West Elevation Added

febbo
designs

1 Foxcombe - South Haring - Penfold Q191 p1.
tel: 01783 82 88 88
email: info@febbo.co.uk

Bolrush Developments - The Old Barn - Ferriing
Existing Elevations

DRAWING NO. 3214-003 DRAWN AF SCALE 1:100 A1 DATE Jan. 2012 REV. B

This scheme is subject to town planning and all other necessary consents. The drawings are prepared on the basis of the information provided and subject to site survey. All dimensions are to be checked on site. Any discrepancies are to be reported to the architect/supervising officer. Figured dimensions only are to be taken from this drawing. This drawing is to be read in conjunction with all relevant consultants' and variations are to be notified to the architect/supervising officer before the affected work commences.