
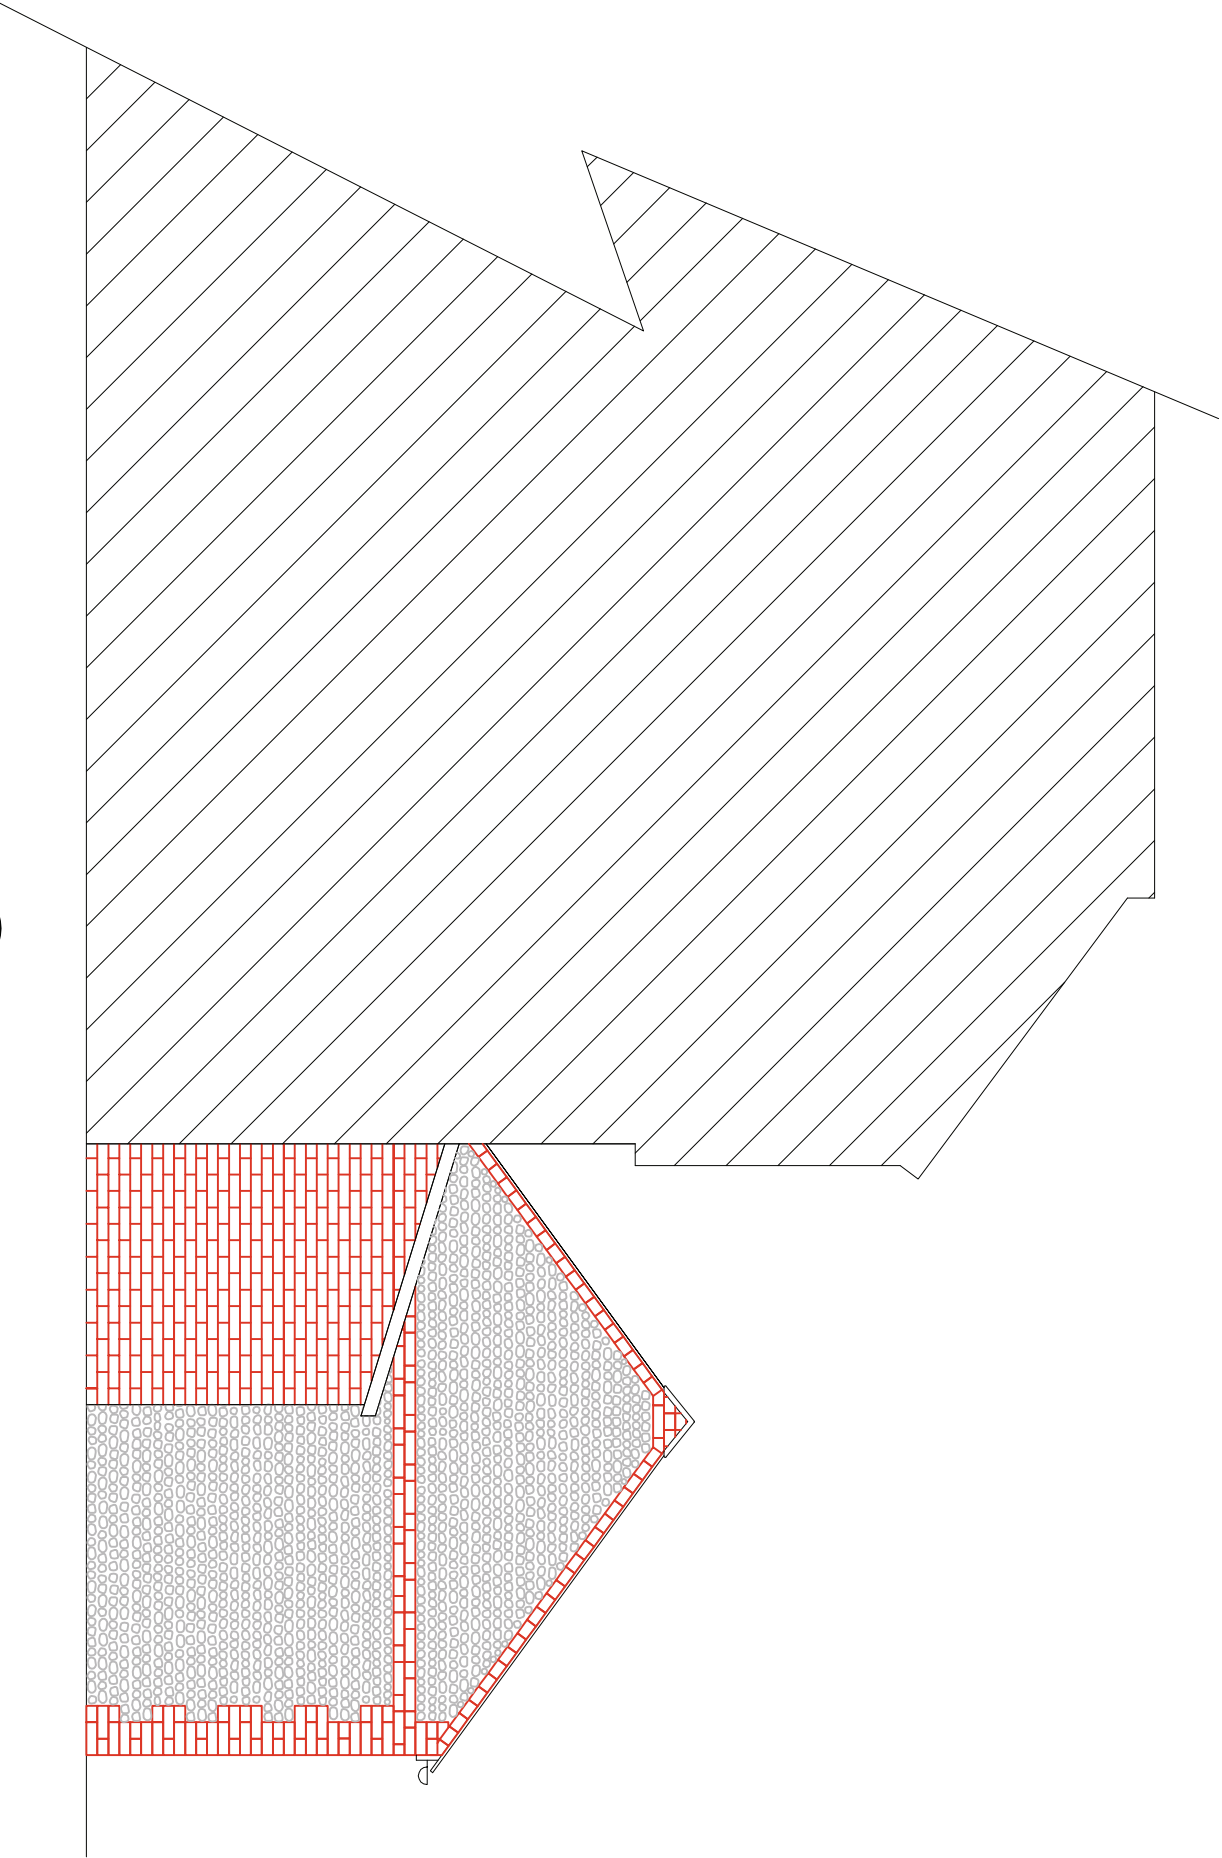
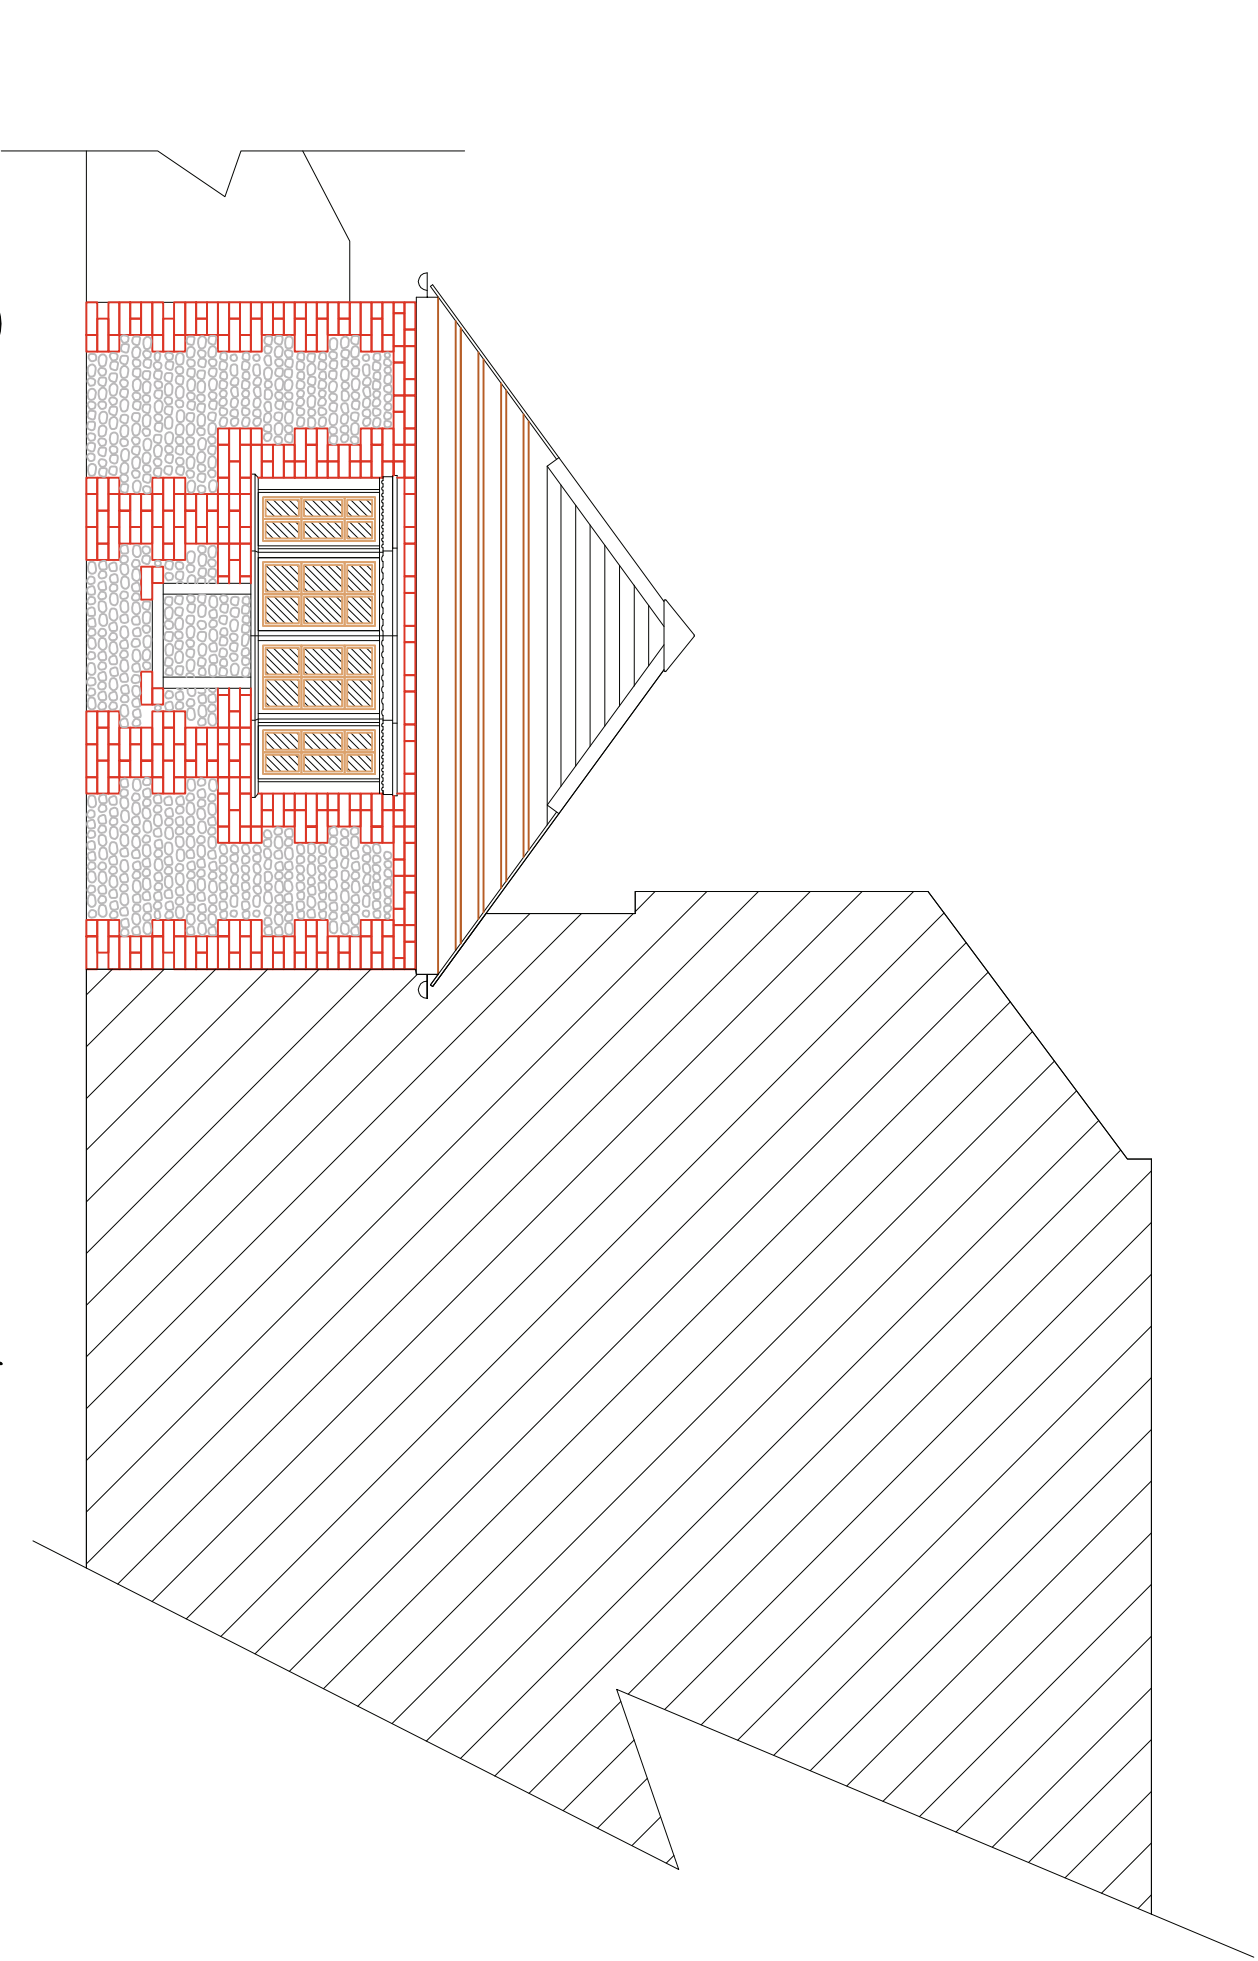
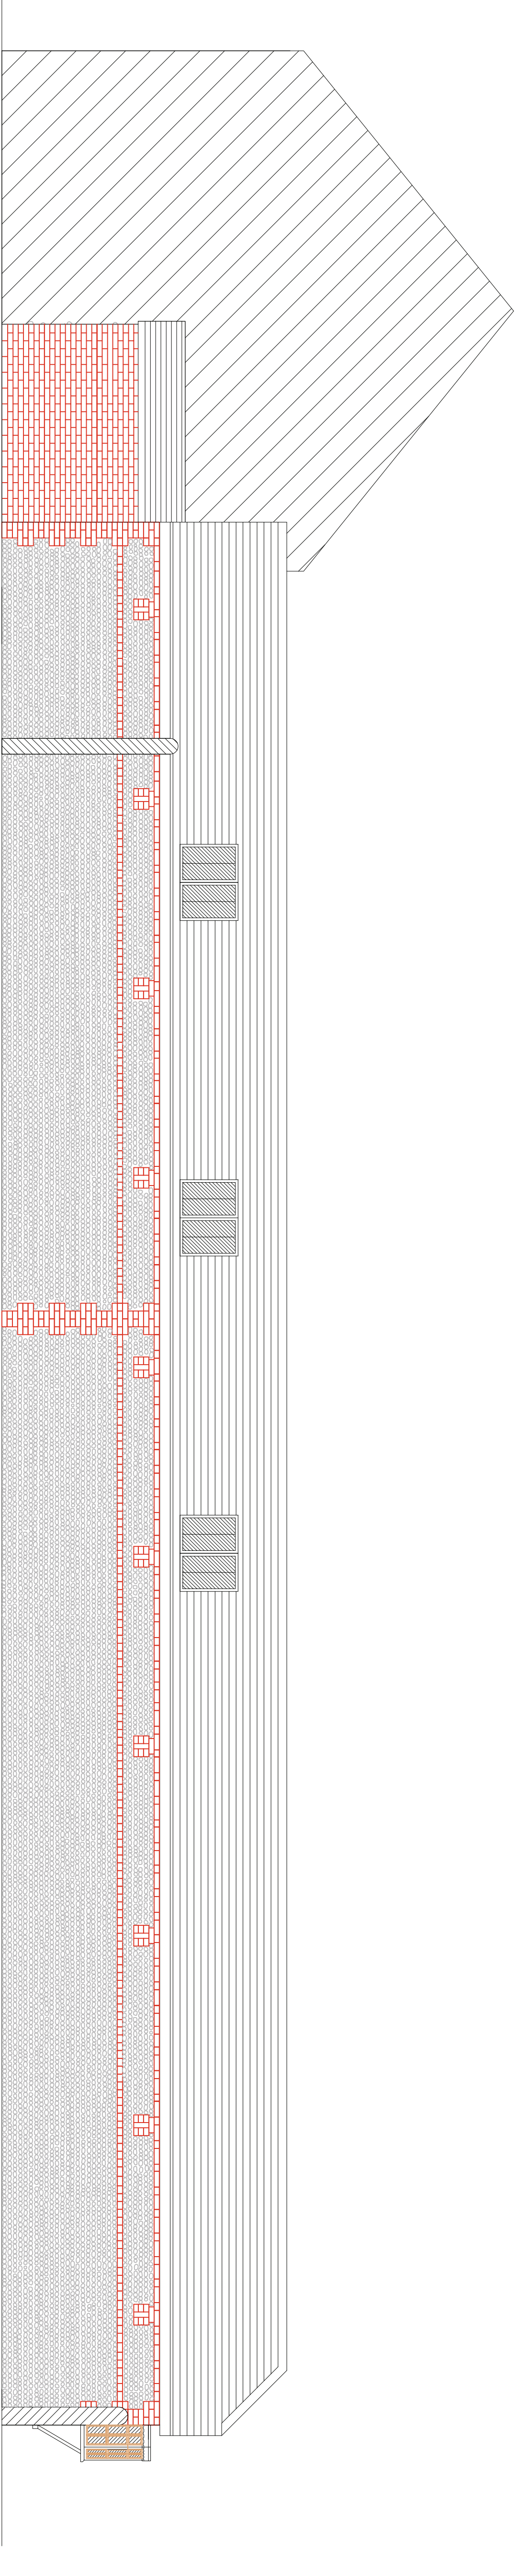


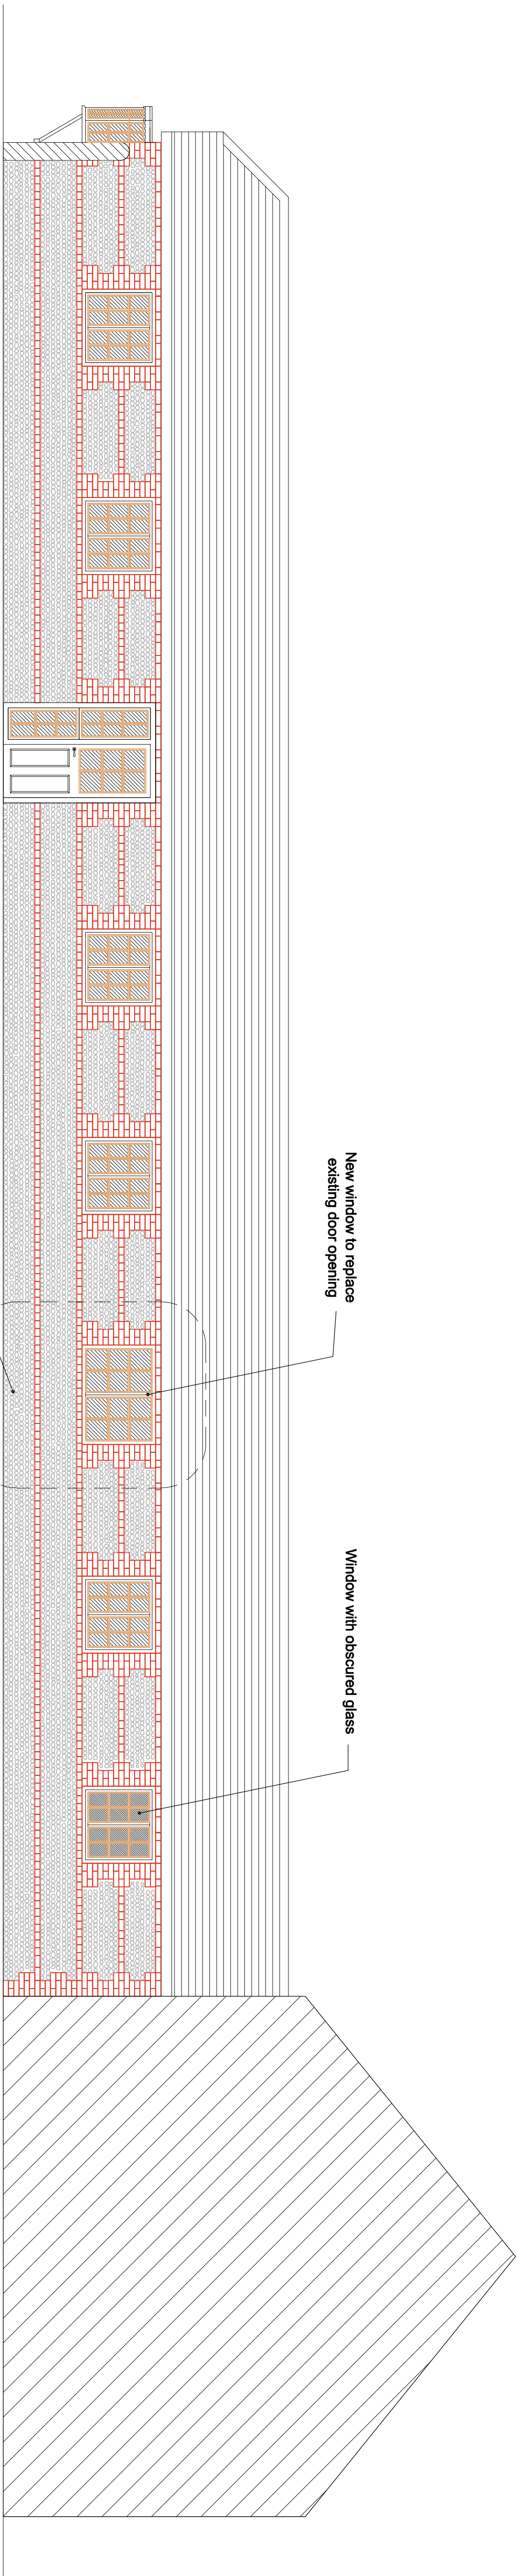

PLANNING
ISSUE

feb
o designs

1 Foxcombe, South Haring, Penrith GU27 9PL
t: 01733 12 88 88
email: hobbesj@febdesign.com
Bolrush Developments - The Old Barn - Fering
The Annex - Proposed Elevations

DRAWING NO. 3214-008 DRAWN AF SCALE 1:50 A1 DATE Jan. 2012 REV. B

This scheme is subject to town planning and all other necessary consents. The drawings are for illustrative purposes only and are not to be used for construction. Any discrepancies are to be reported to the architect/supervising officer. Figured dimensions only are to be taken from this drawing. This drawing is to be read in conjunction with all relevant consultants' and variations are to be notified to the architect/supervising officer before the affected work commences.

NOTES :

DATE	REV.	COMMENTS
16-01-12	A	Planning Issue
19-01-12	B	West Elevation Added