




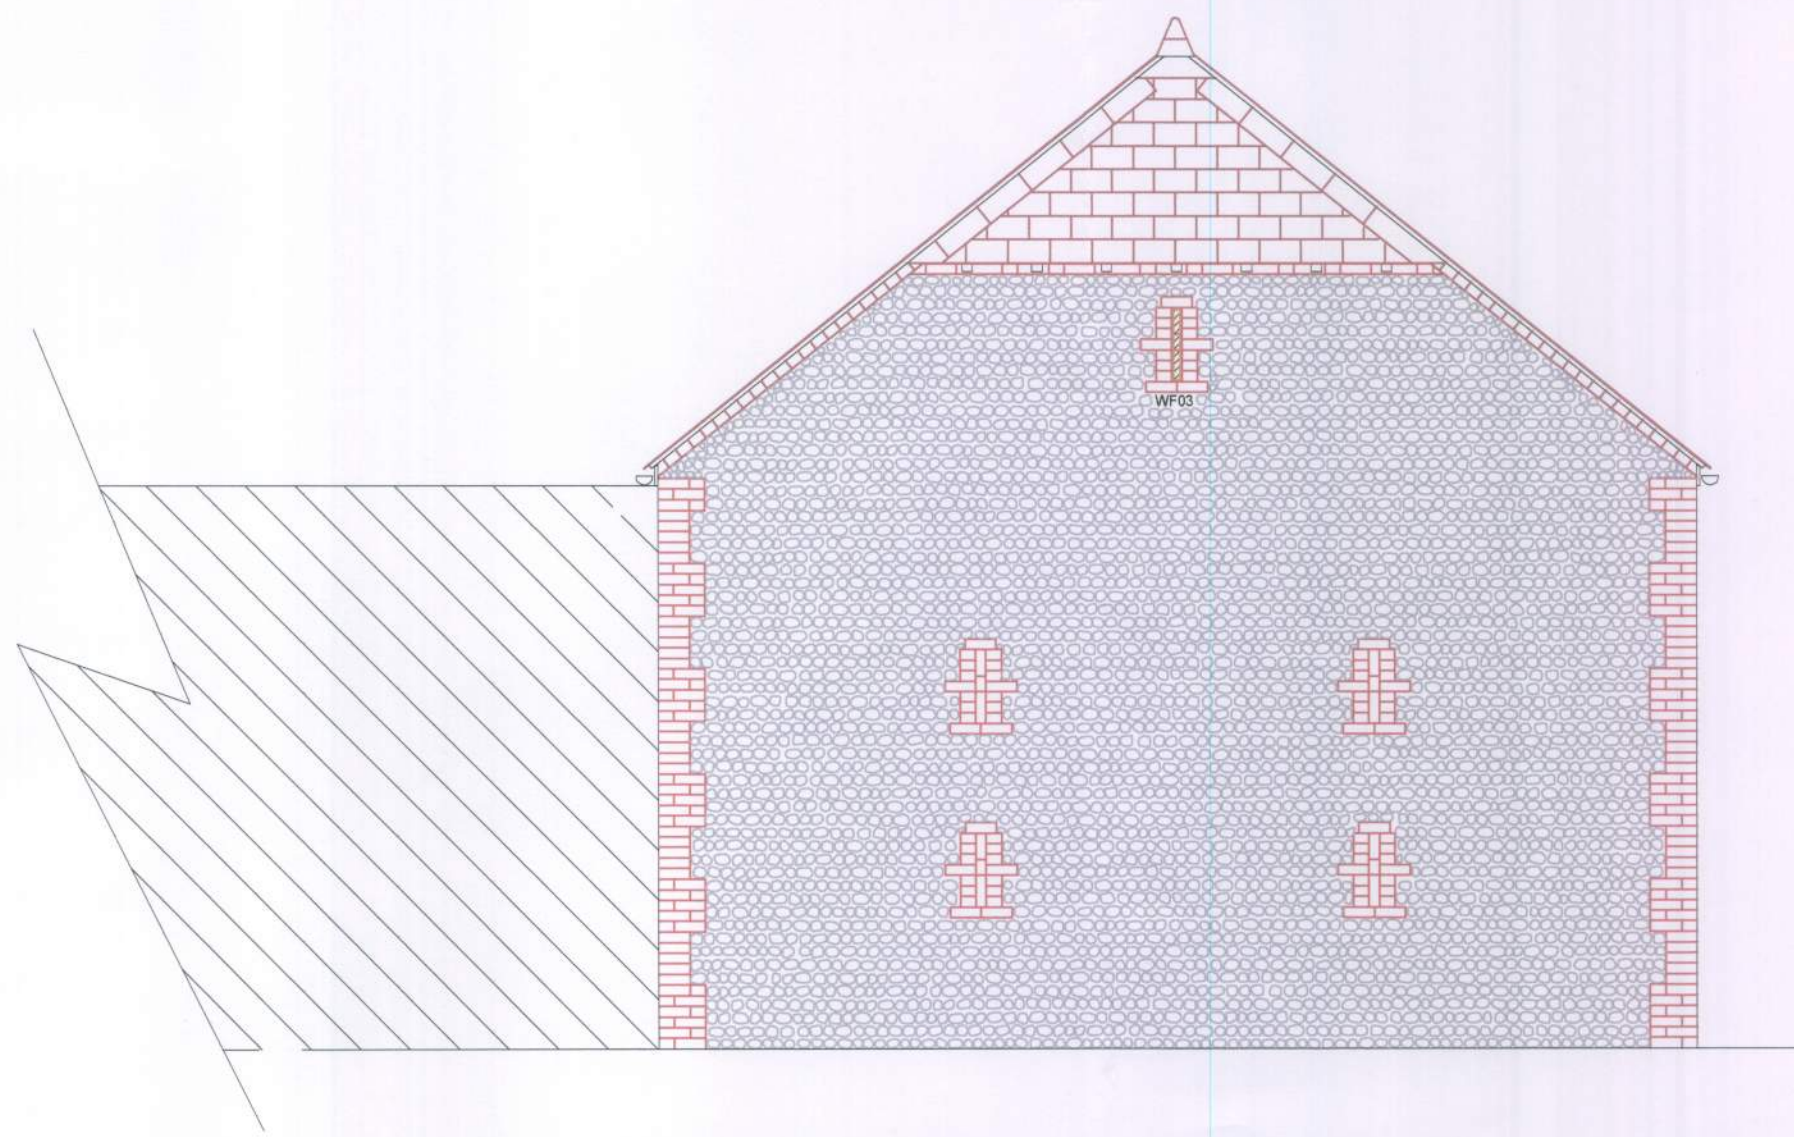


05 PROPOSED NORTH ELEVATION

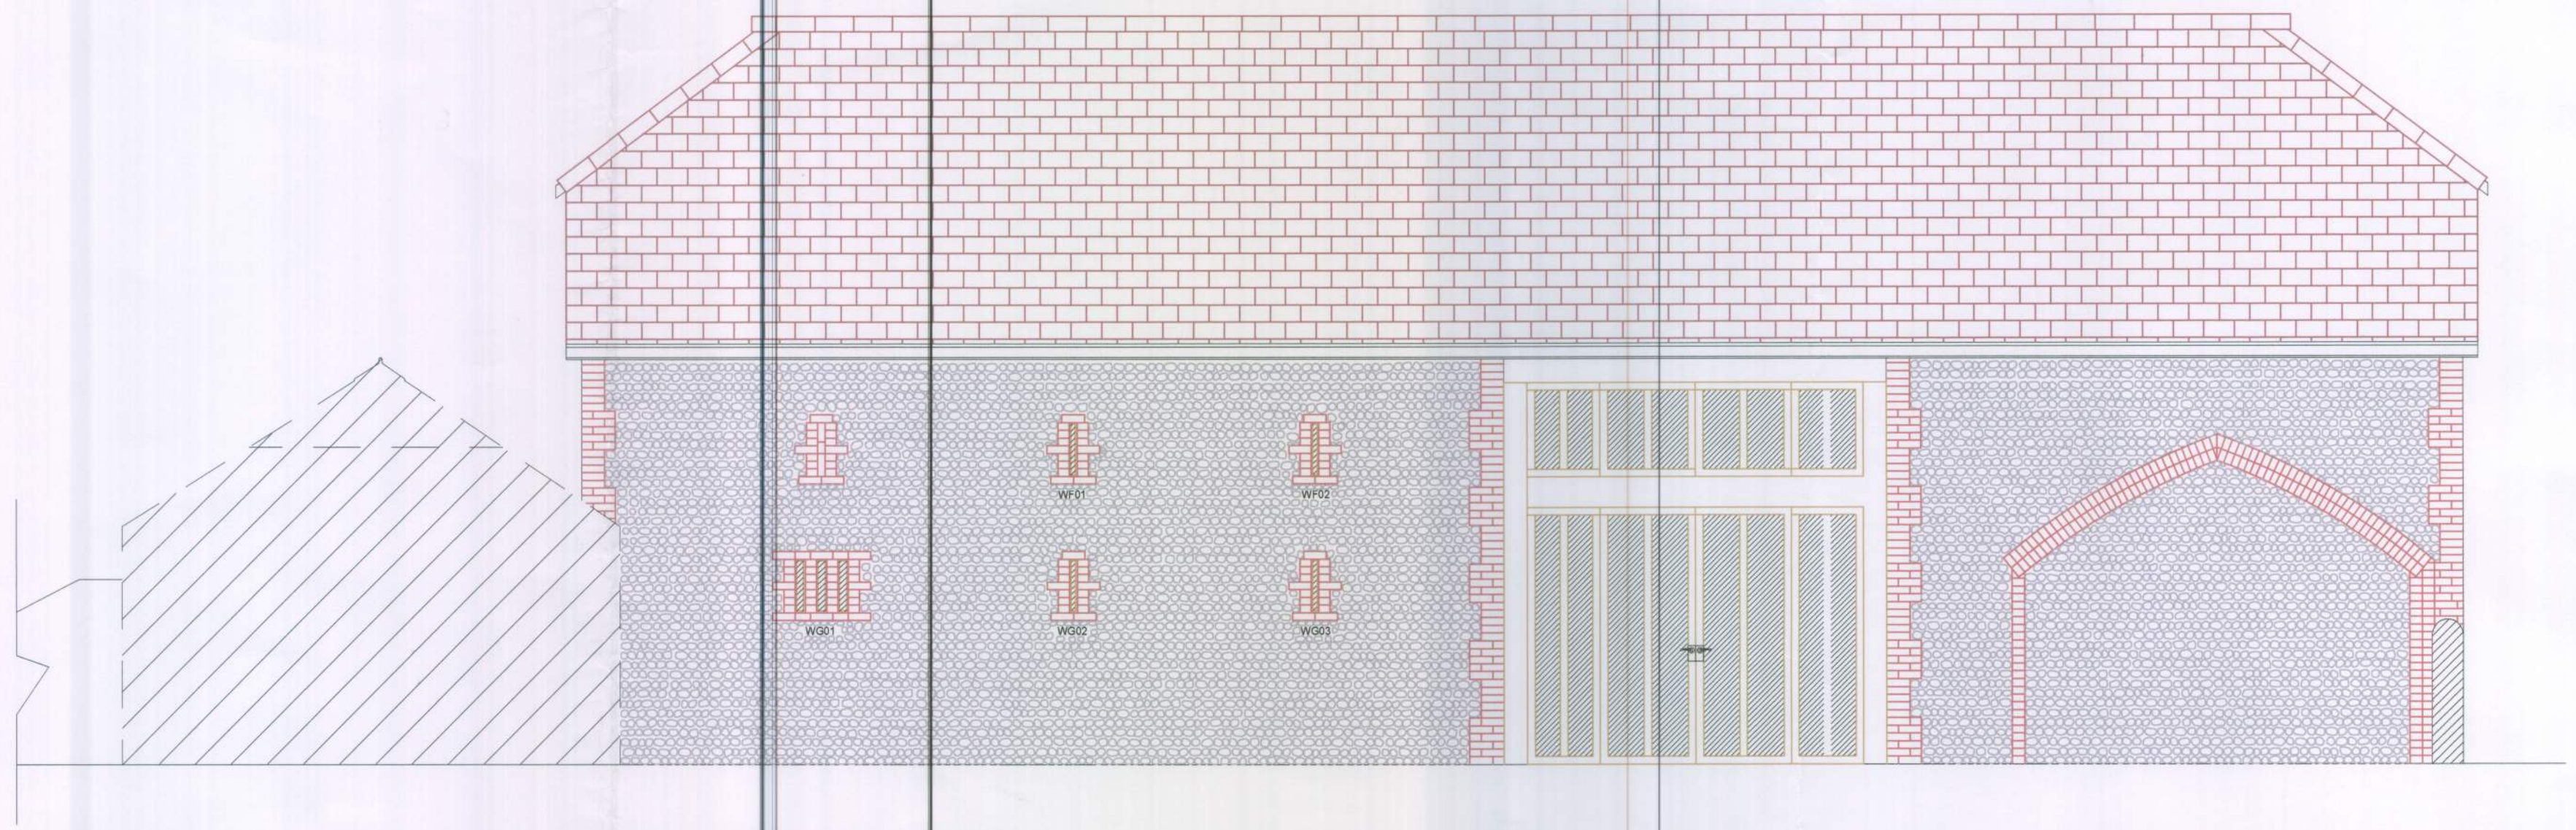

06 PROPOSED EAST ELEVATION


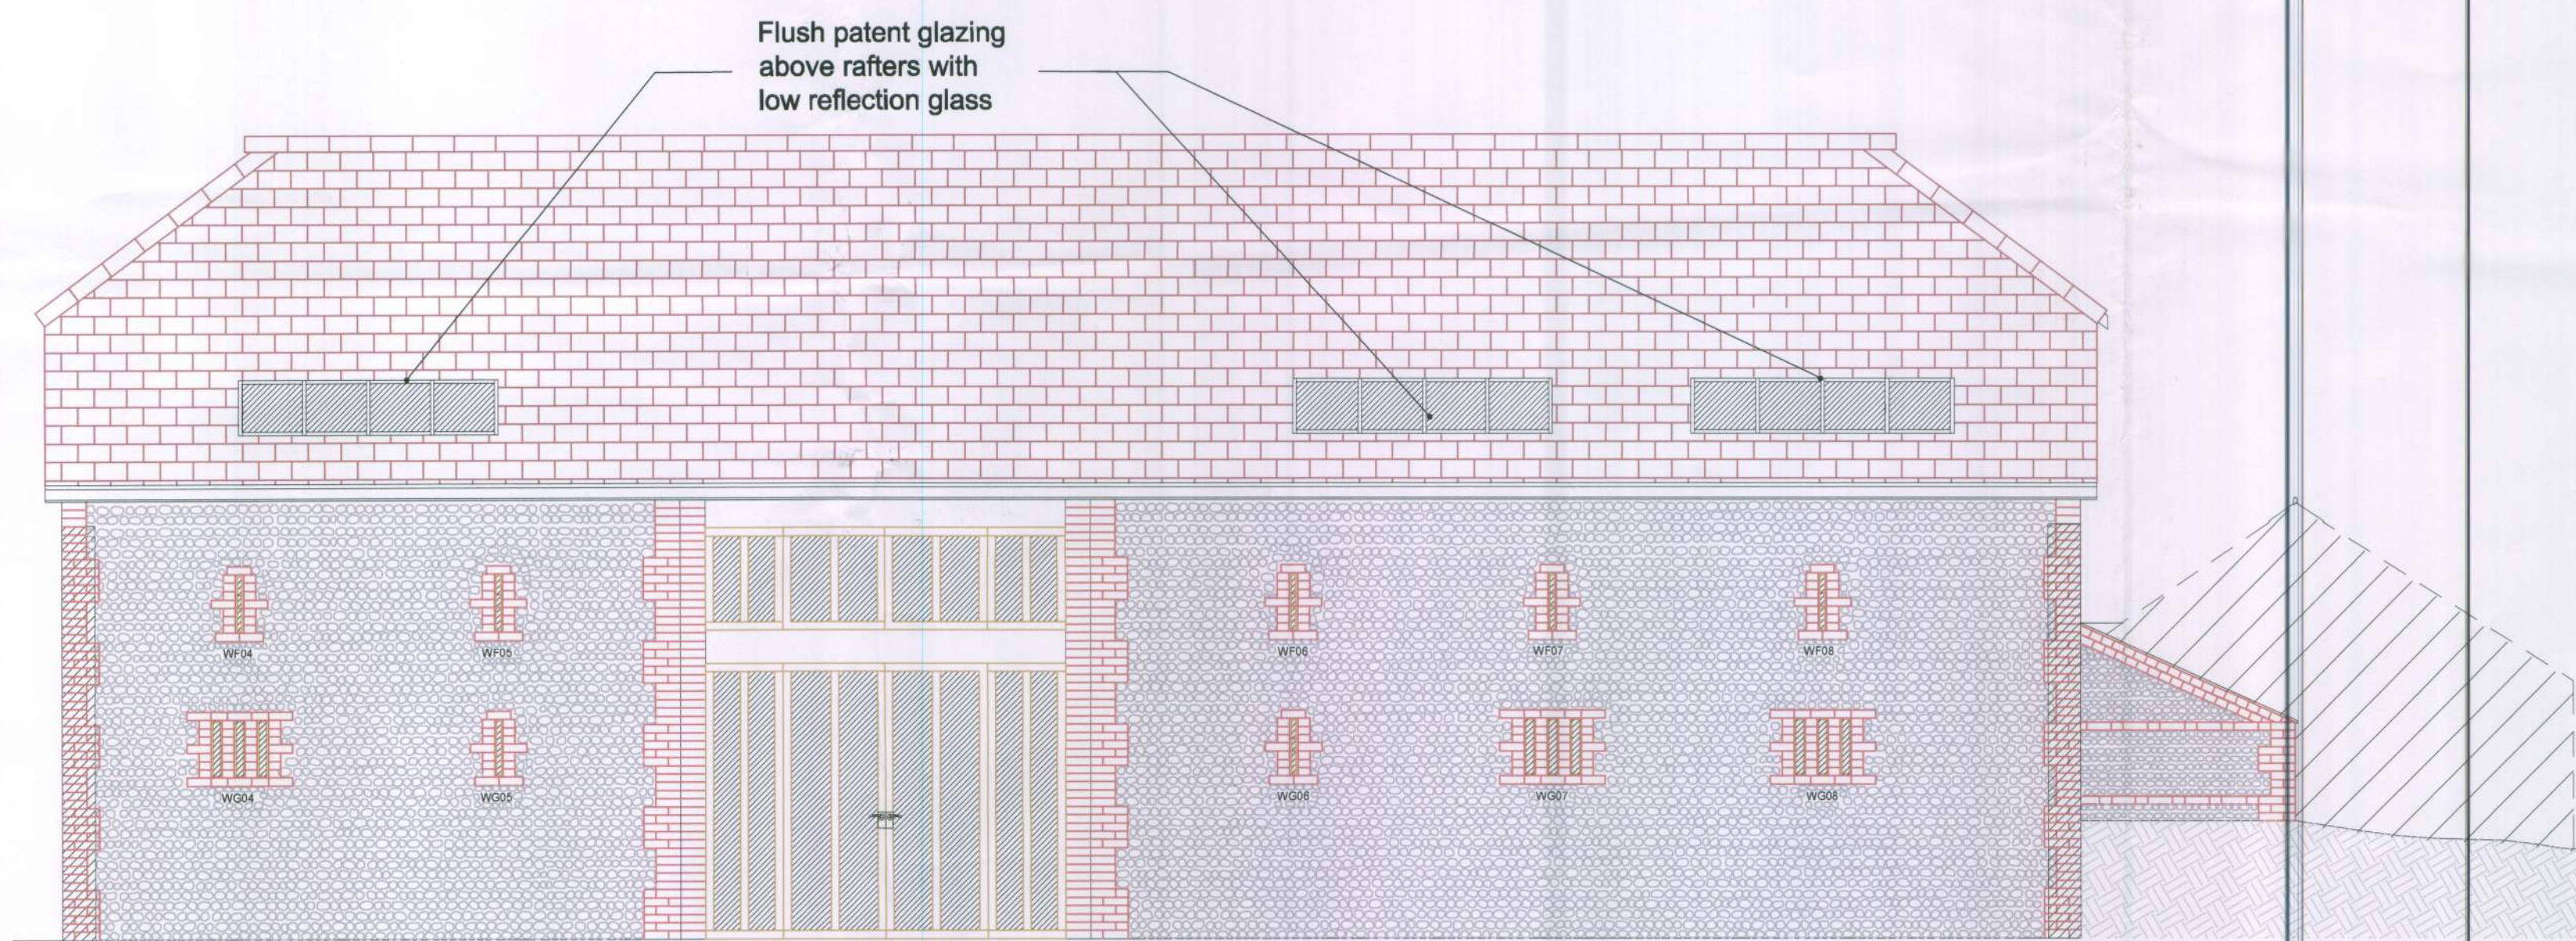


04 PROPOSED PARTIAL WEST ELEVATION

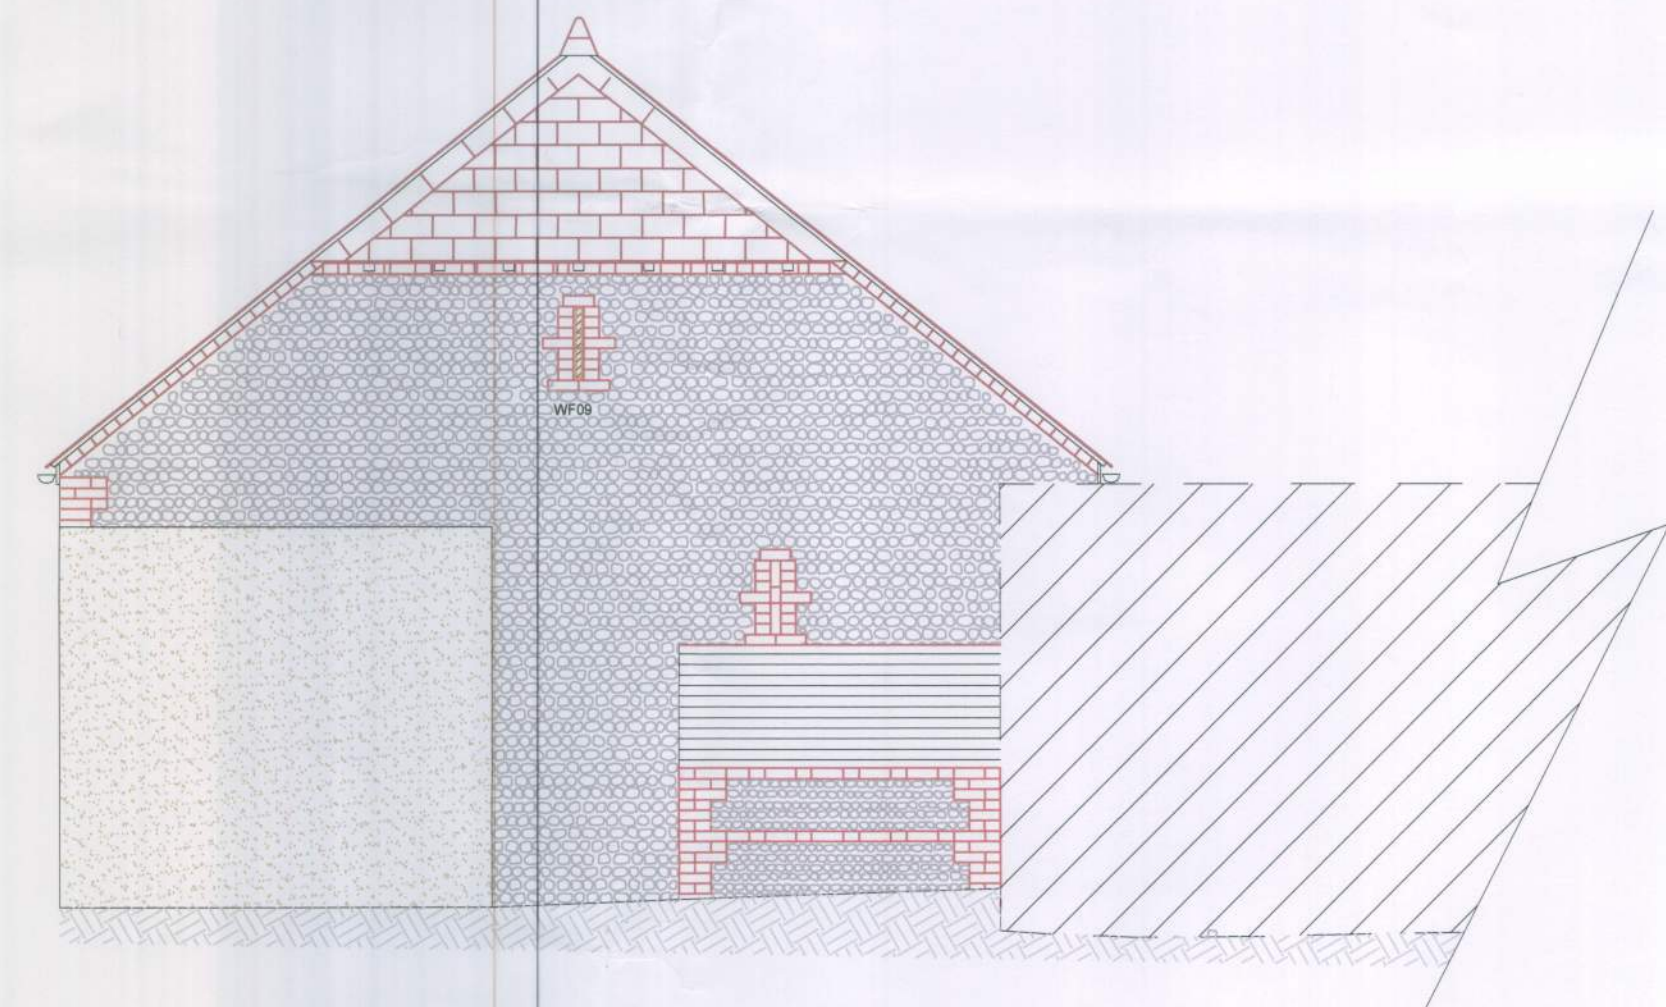

07 SOUTH ELEVATION

PROPOSED ELEVATIONS

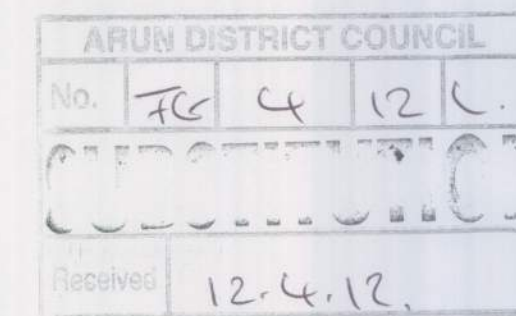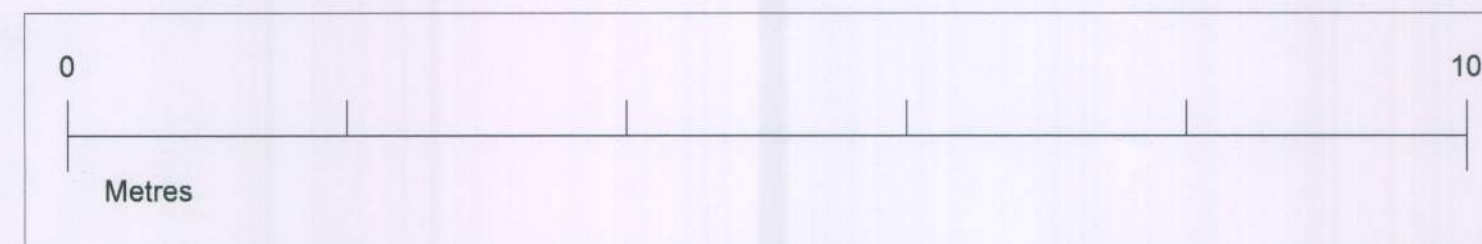

PLANNING
ISSUE

NOTES:		
DATE	REV.	COMMENTS
16-01-12	A	Planning Issue
25-01-12	B	Proposed fenestration revised
21-03-12	C	Proposed fenestration revised
27-03-12	D	Elevations revised
11-04-12	E	Patent Glazing over west entrance removed

febo
designs

1 Foxcombe - South Hurling - Petersfield GU31 5PL
tel: 01730 82 66 88
email: febo@febo.com

Bolrush Developments - The Old Barn - Ferring
The Old Barn - Proposed Elevations

DRAWING NO. 3214-010 DRAWN AF SCALE 1:50 A1 DATE April/12 REV. E

This scheme is subject to town planning and all other necessary consents. Dimensions, areas and levels where given are only approximate and subject to site survey. All dimensions are to be checked on site. Any discrepancies are to be reported to the architect/supervising officer before work commences. Figured dimensions only are to be taken from this drawing. This drawing is to be read in conjunction with all relevant consultants' and/or specialists' drawings/documents and any discrepancies or variations are to be notified to the architect/supervising officer before the affected work commences.