

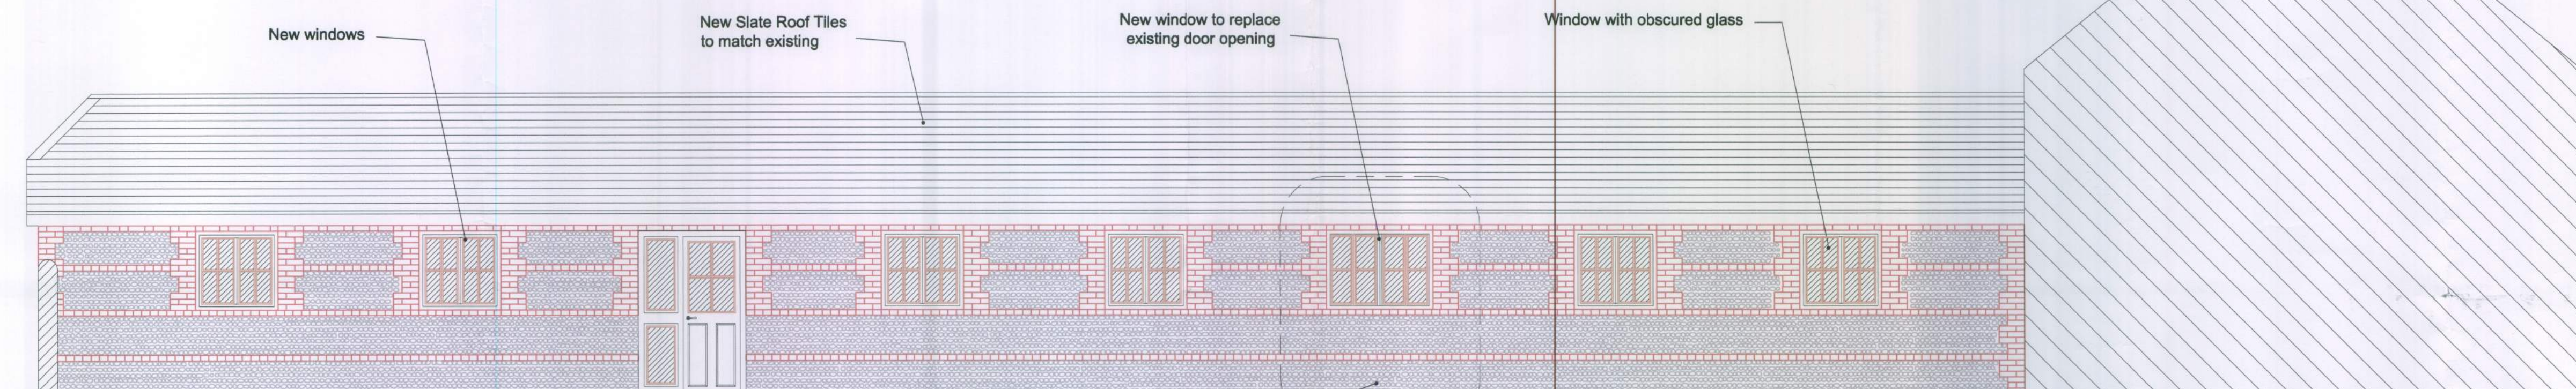



FC 4 12 L
CUDSTATION
RECEIVED 28.3.12

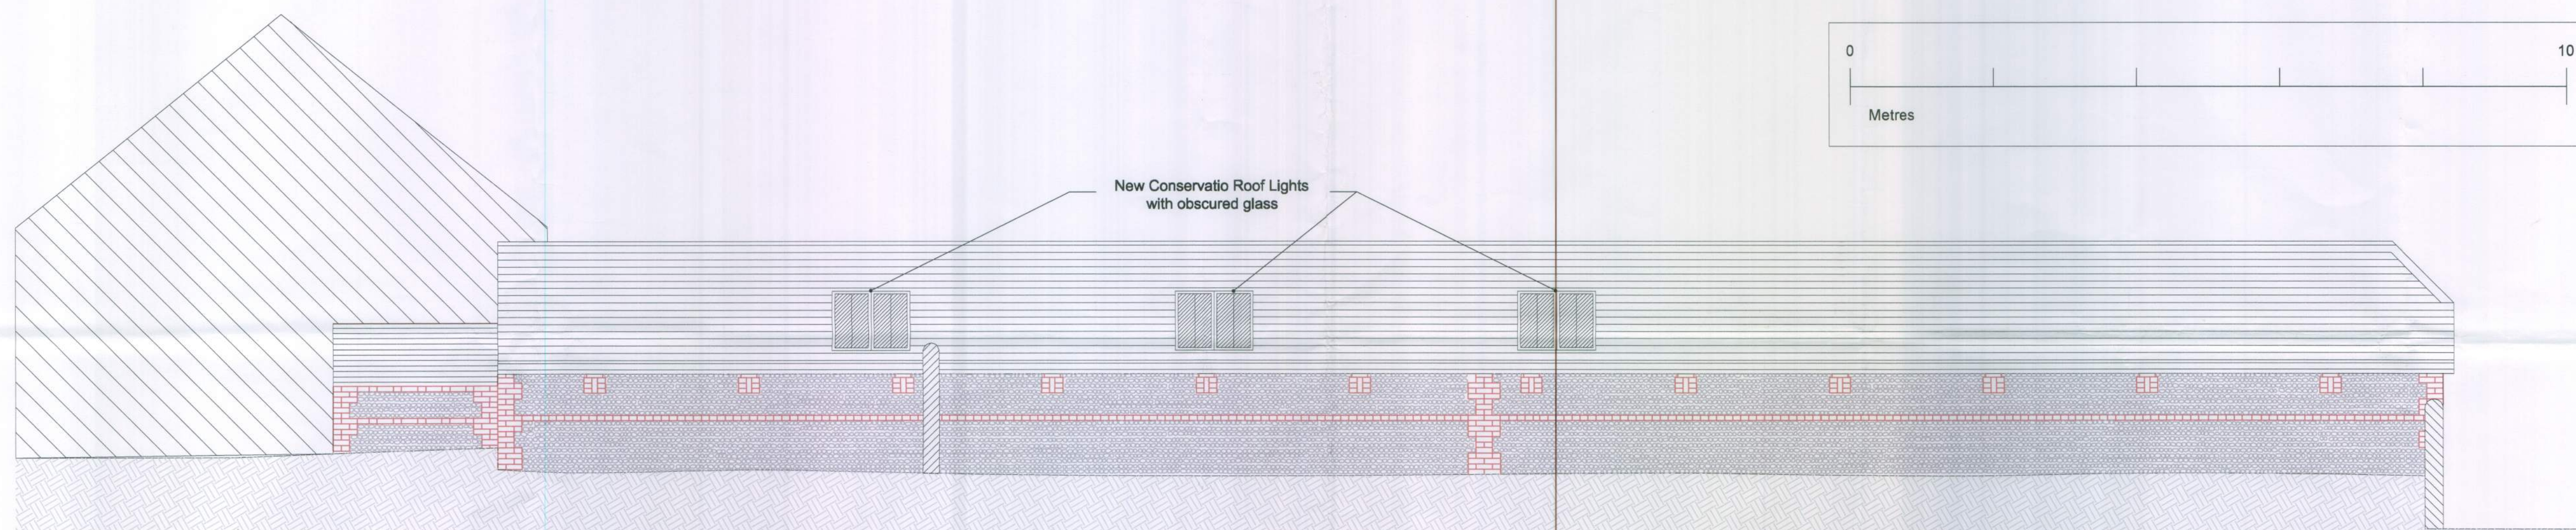

03
006 PROPOSED NORTH ELEVATION

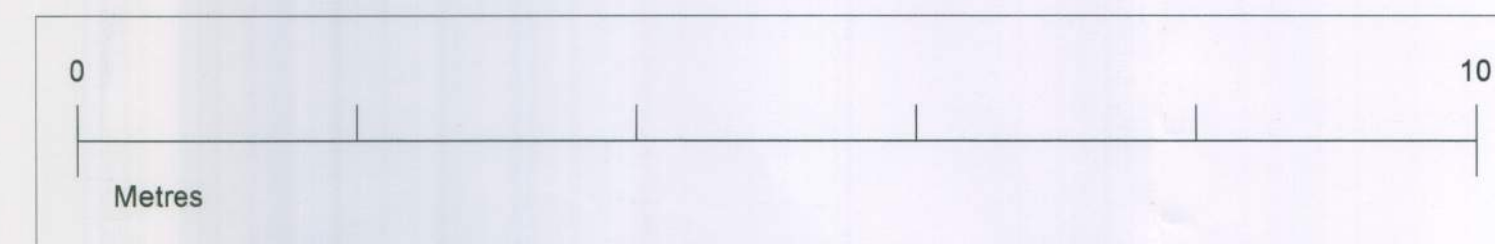

02
006 PROPOSED SOUTH ELEVATION

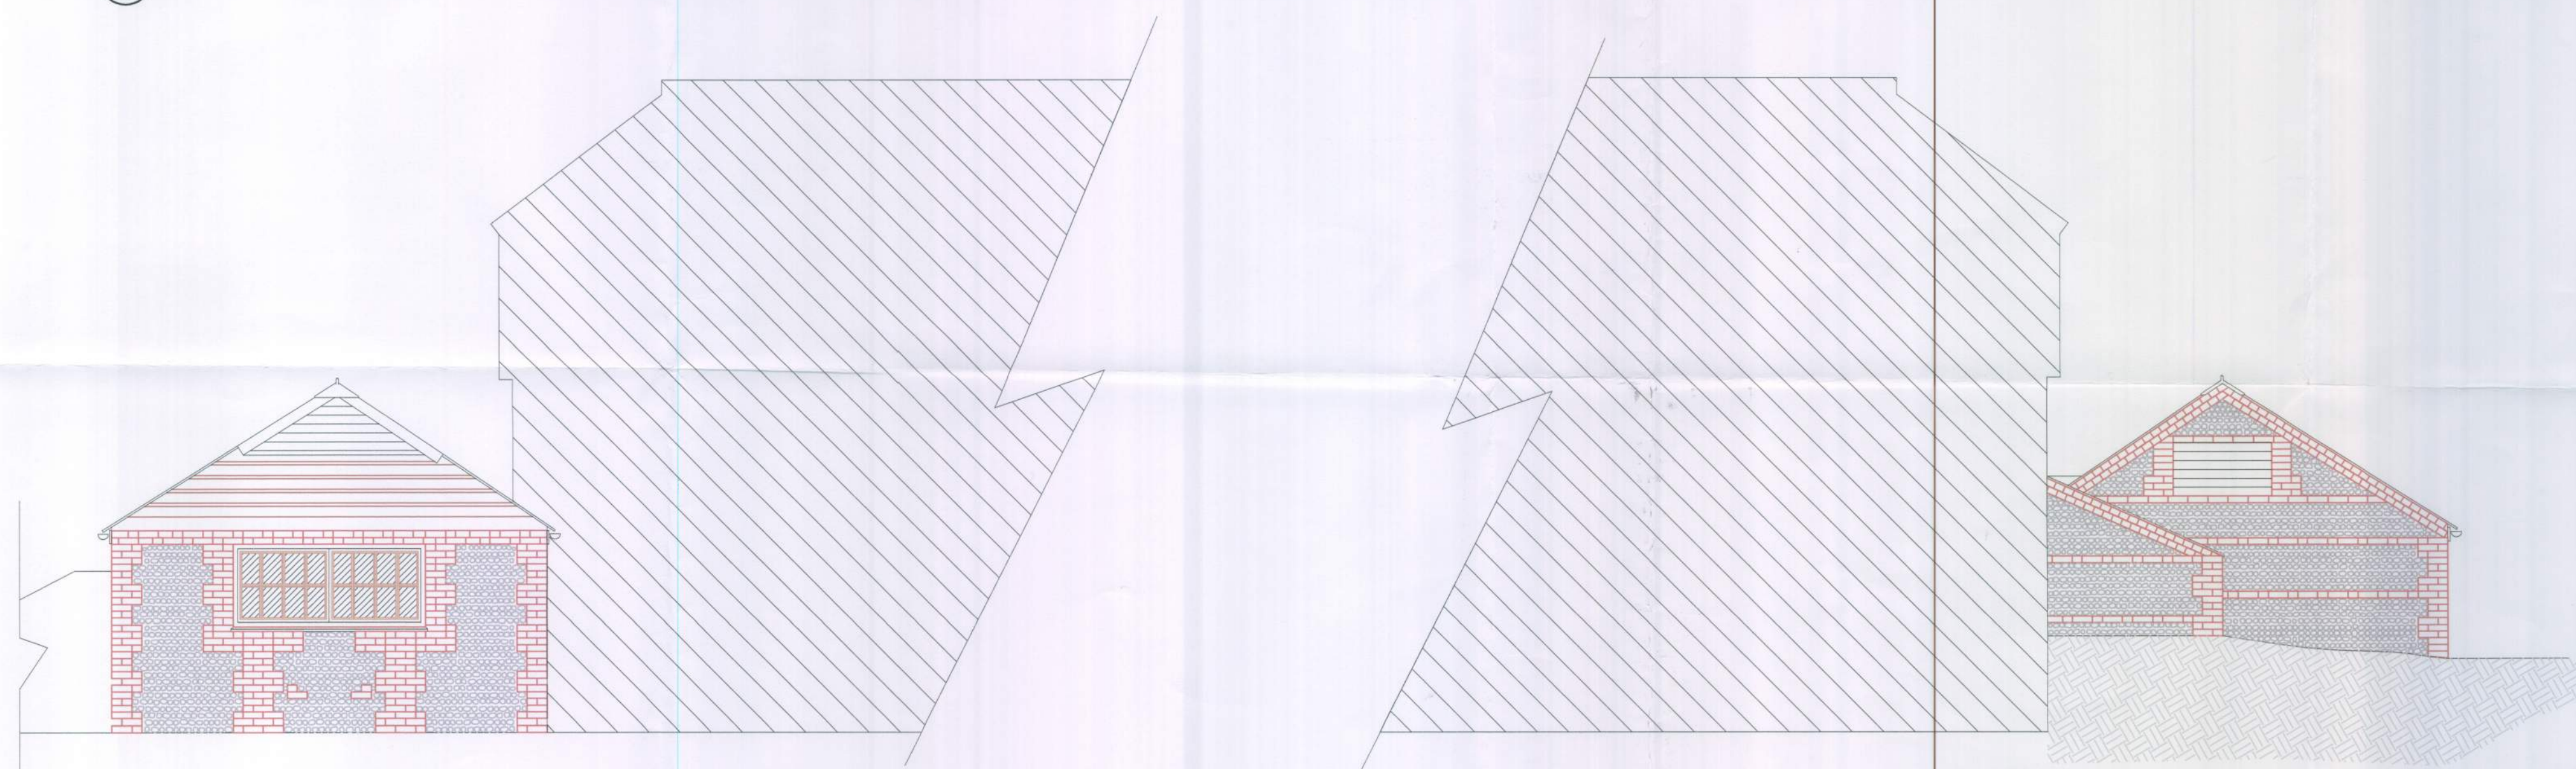

01
006 PROPOSED EAST ELEVATION

01
006 PROPOSED WEST ELEVATION

NOTES :

DATE	REV.	COMMENTS
16-01-12	A	Planning Issue
19-01-12	B	West Elevation Added
27-03-12	C	Elevations revised

febo
designs

1 Foxcombe - South Harding - Petersfield GU31 5PL
tel: 01730 82 66 88
email: febo@febo.com

Bolrush Developments - The Old Barn - Ferring

The Annex - Proposed Elevations

DRAWING NO. 3214-008 DRAWN AF SCALE 1:50 A1 DATE March/12 REV. C

This scheme is subject to town planning and all other necessary consents. Dimensions, areas and levels where given are only approximate and subject to site survey. All dimensions are to be checked on site. Any discrepancies are to be reported to the architect/supervising officer before work commences. Figured dimensions only are to be taken from this drawing. This drawing is to be read in conjunction with all relevant consultants' and/or specialists' drawings/documents and any discrepancies or variations are to be notified to the architect/supervising officer before the affected work commences.

PLANNING
ISSUE