




ARCHITECTURAL
No. FC 4 12 L.
SUBSTITUTION
RECEIVED 28.3.12.

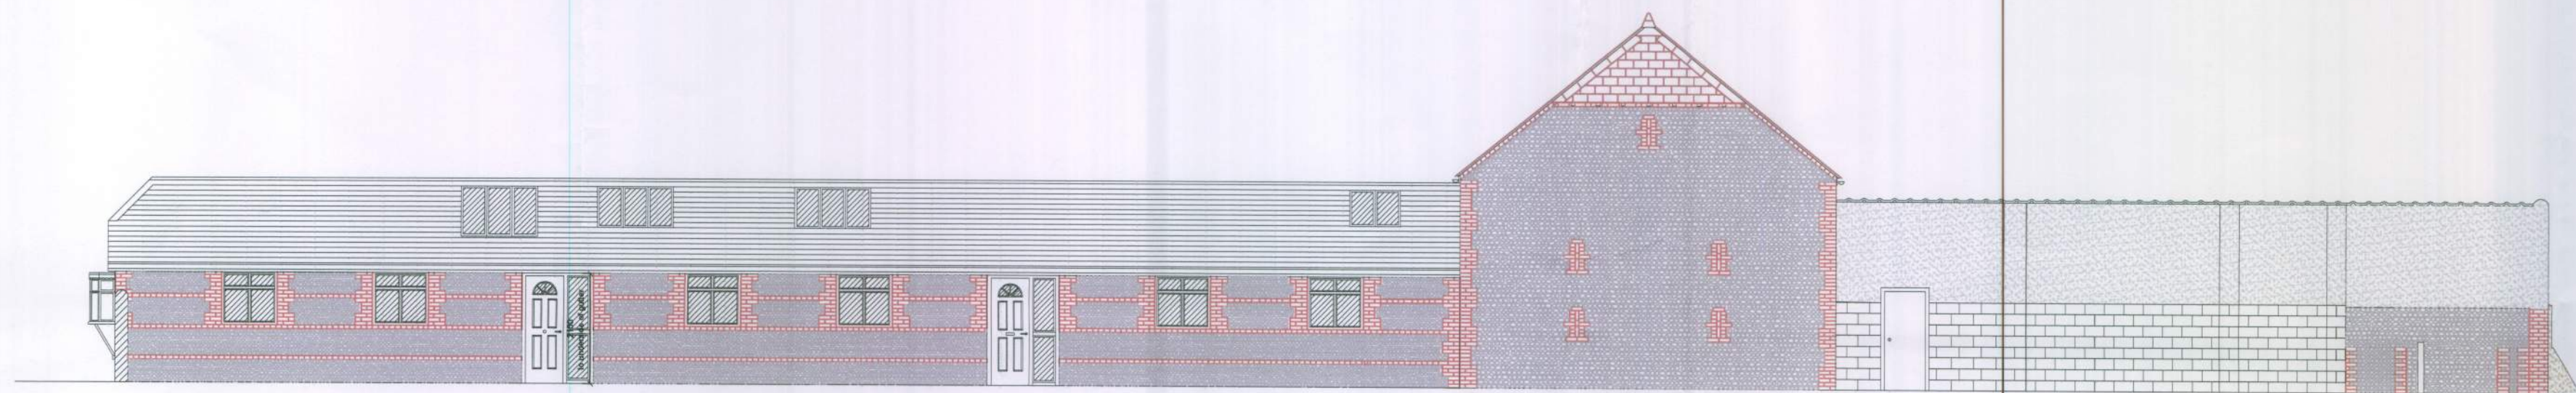

01
002 NORTH ELEVATION

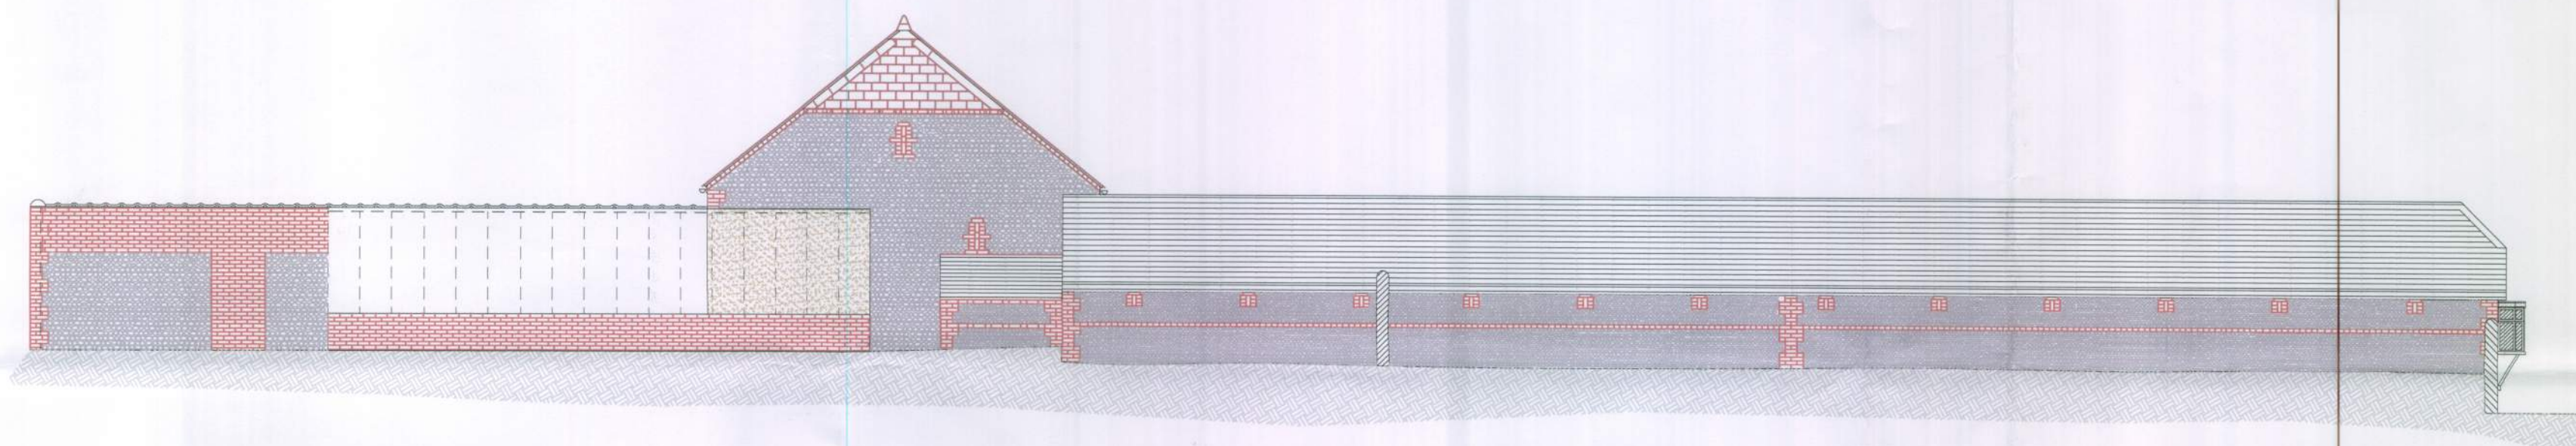


02
002 SOUTH ELEVATION

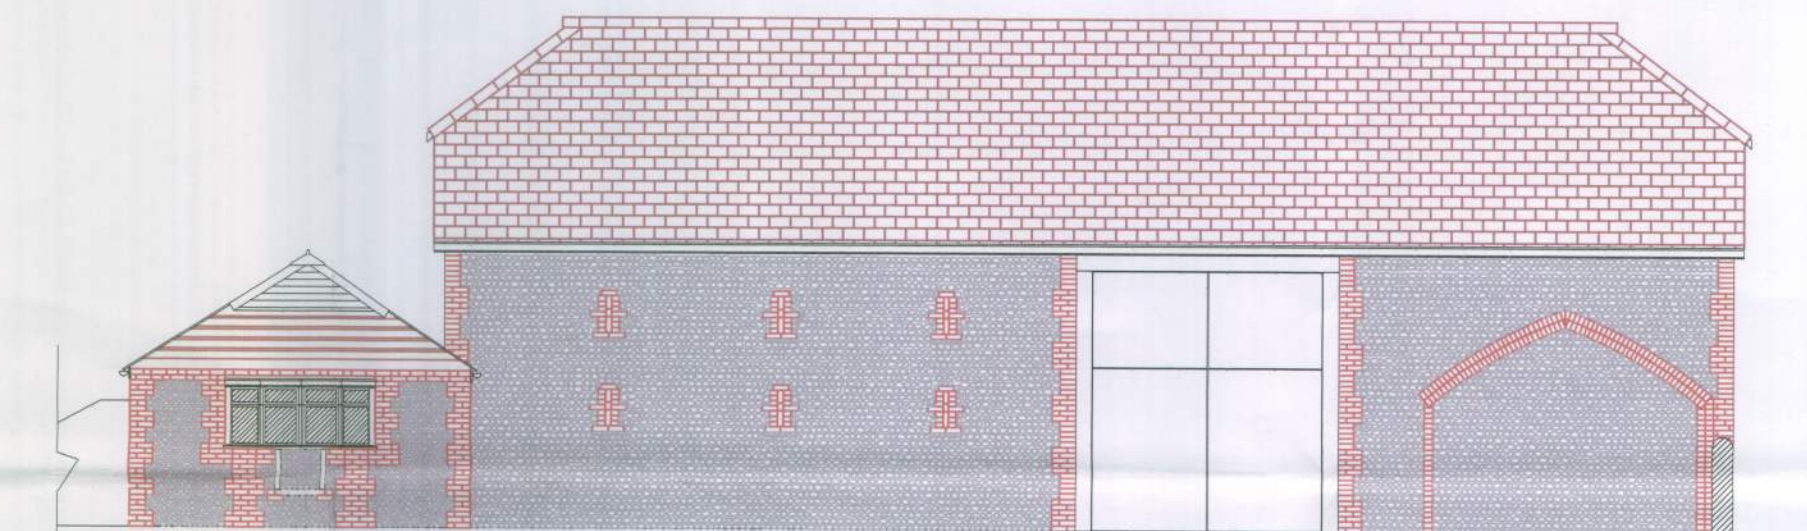


03
002 EAST ELEVATION

PLANNING
ISSUE

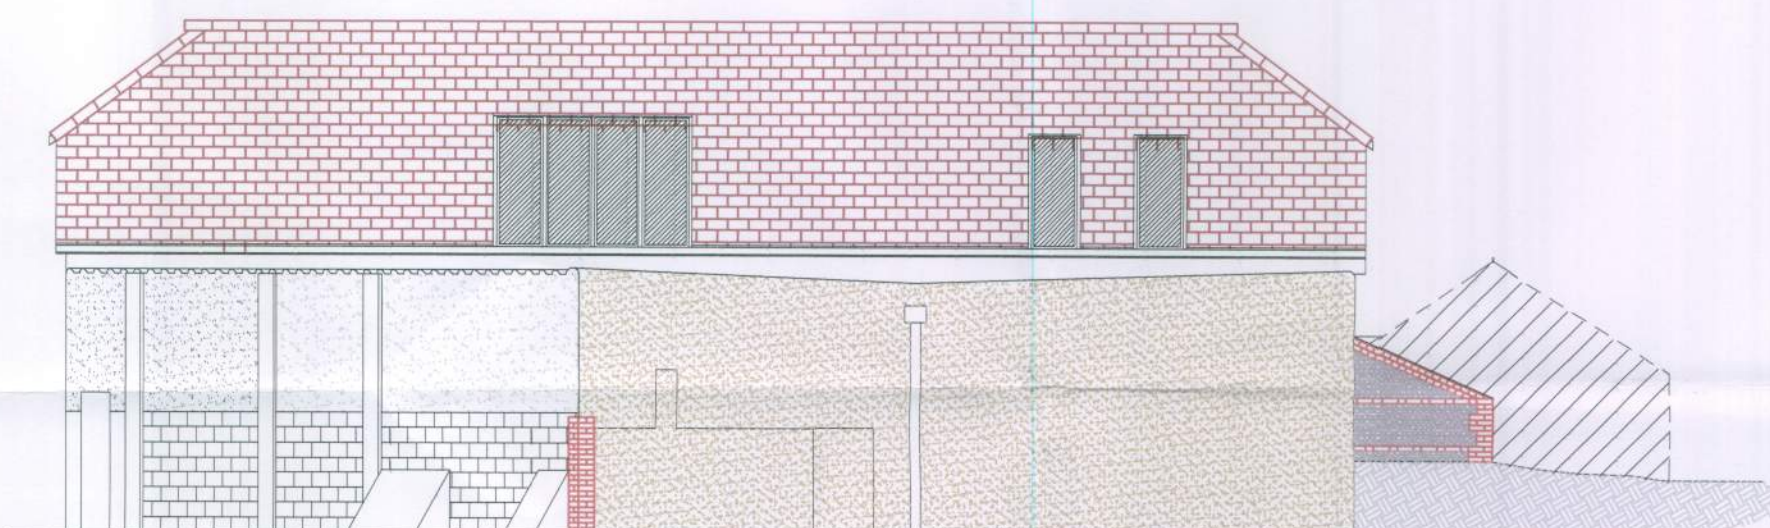

04
002 WEST ELEVATION

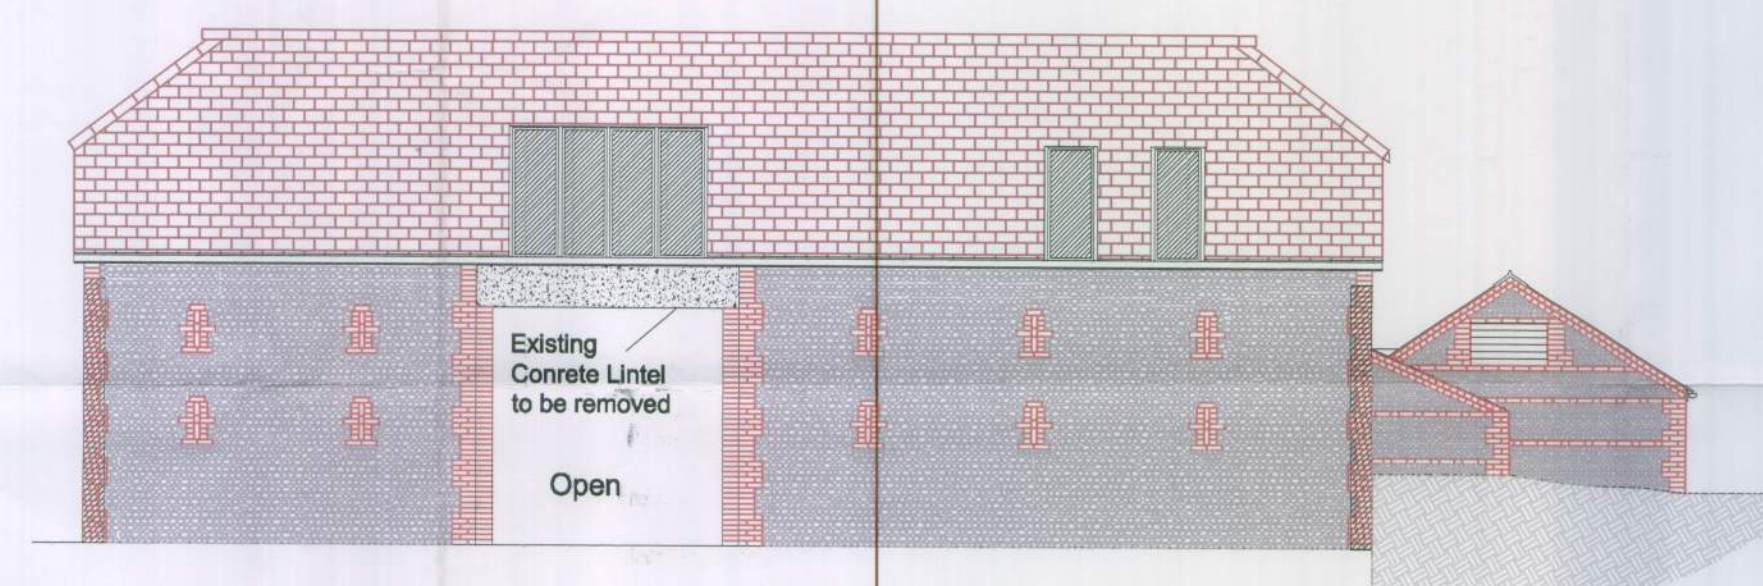

05
002 PARTIAL WEST ELEVATION

NOTES :

DATE	REV.	COMMENTS
17-01-11	A	Issued for planning
19-01-12	B	Annex West Elevation Added
27-03-12	C	West & East Elevations Revised

febo
designs

1 Foxcombe - South Harding - Petersfield GU31 5PL
tel: 01730 82 66 88
email: febo@febo-designs.co.uk

Bolrush Developments - The Old Barn - Ferring

Existing Elevations

DRAWING NO.	DRAWN	SCALE	DATE	REV.
3214-003	AF	1:100 A1	March/12	C

This scheme is subject to town planning and all other necessary consents. Dimensions, areas and levels where given are only approximate and subject to site survey. All dimensions are to be checked on site. Any discrepancies are to be reported to the architect/supervising officer before work commences. Figured dimensions only are to be taken from this drawing. This drawing is to be read in conjunction with all relevant consultants' and/or specialists' drawings/documents and any discrepancies or variations are to be notified to the architect/supervising officer before the affected work commences.