




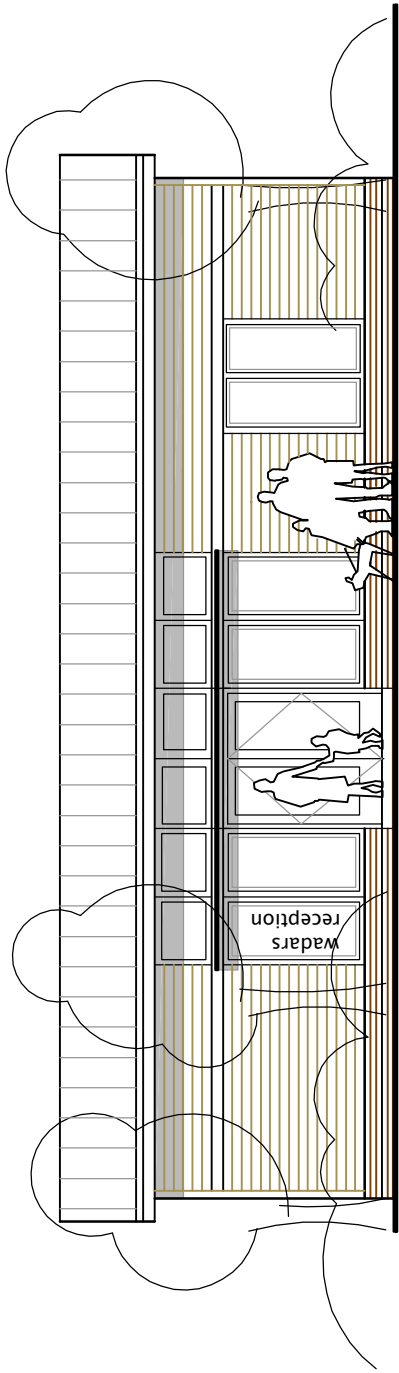


MAIN RECEPTION
Proposed West Elevation 1:100

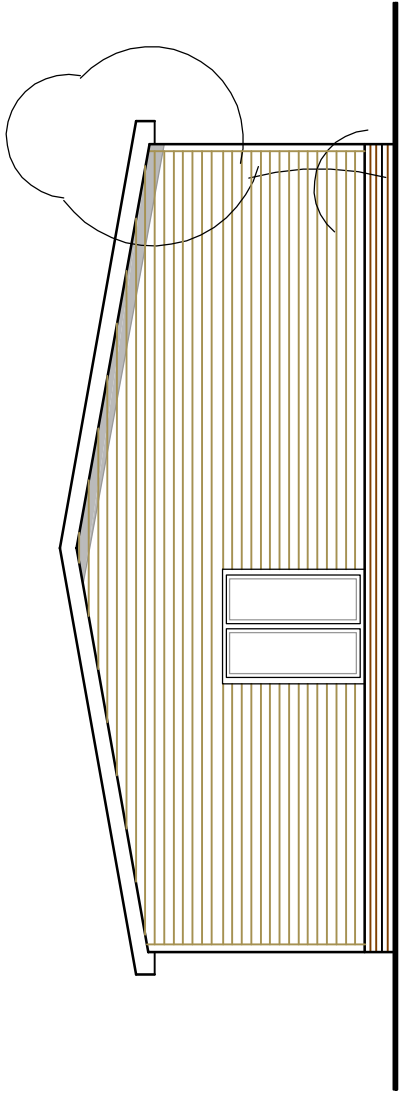

Proposed South Elevation 1:100

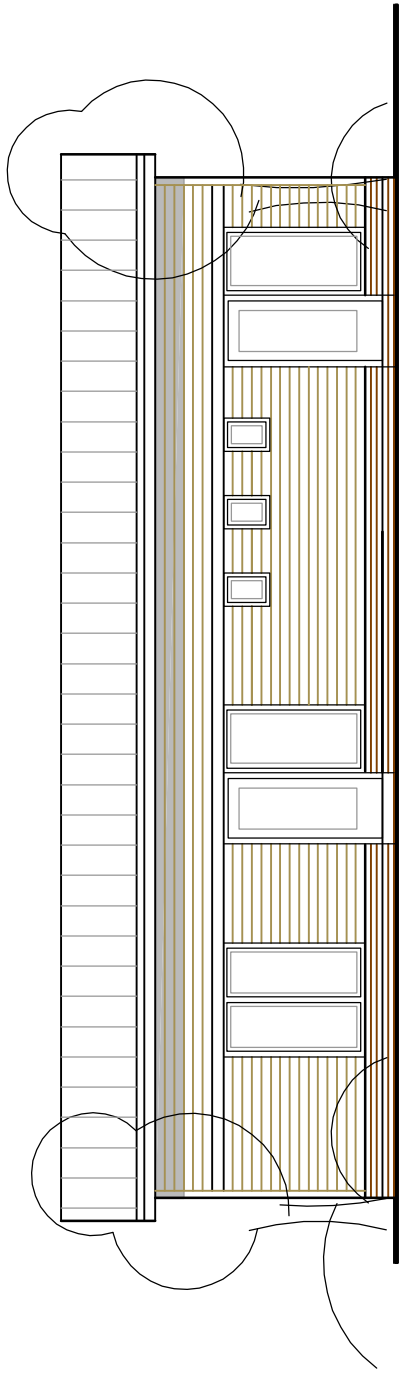

Proposed East Elevation 1:100

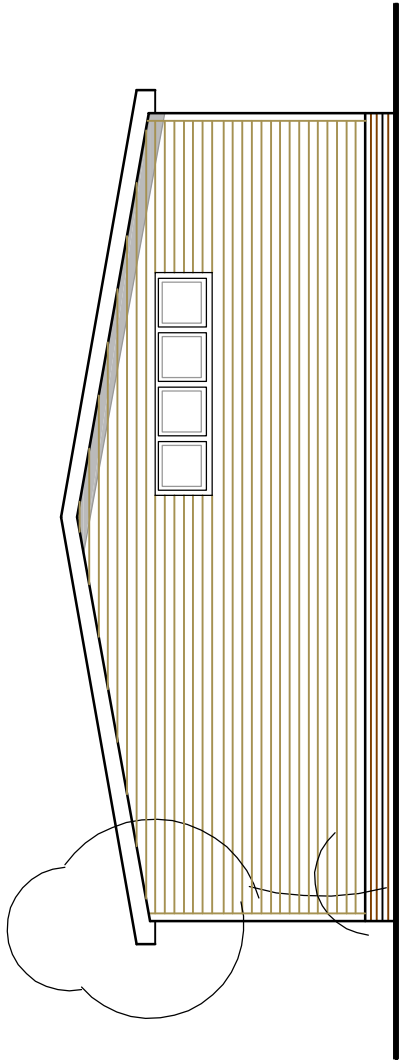

Proposed North Elevation 1:100

Amdesign

ARCHITECTURE DESIGN DEVELOPMENT
leeza Aldis-Hobbs ARB RIBA SPAB
/mob: 07756 329400
e-mail: leeza@amdesignltd.co.uk

PROJECT
**WADARS
HANGLETON FARM
FERRING**

PROJECT STAGE
PI ANNING

DRAWING
**RECEPTION
ELEVATIONS**

DRAWING No
306/04

SCALE 1:100
DATE 11th Nov 2019

REVISION
DRAWN
CHECKED
LA

LETTER	REVISION	DATE
This scheme is subject to town planning and all other necessary consents. All dimensions and levels to be checked on site. This drawing is to be read in conjunction with other relevant drawings and documents. Report all discrepancies to the Architect before work commences.		