




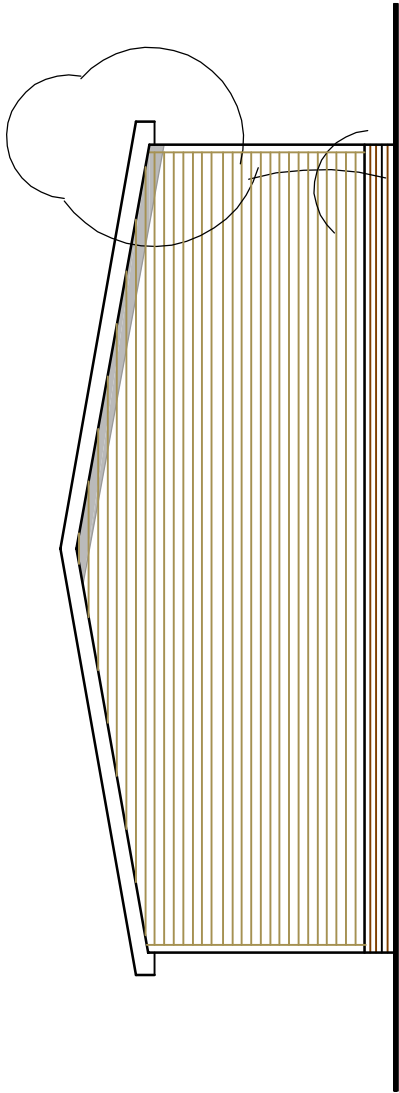


EDUCATION & TRAINING  
Proposed West Elevation 1:100

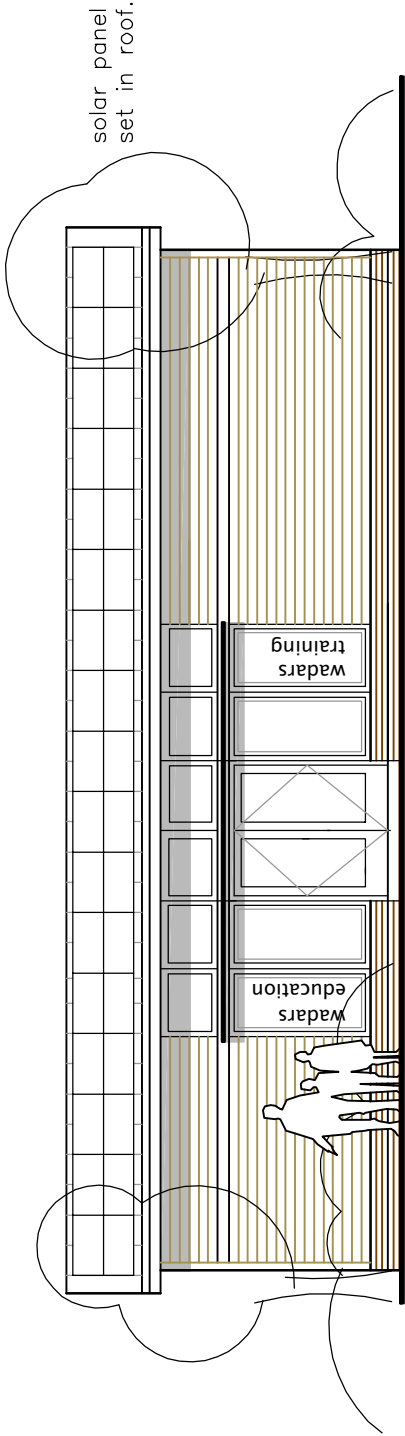

Proposed South Elevation 1:100

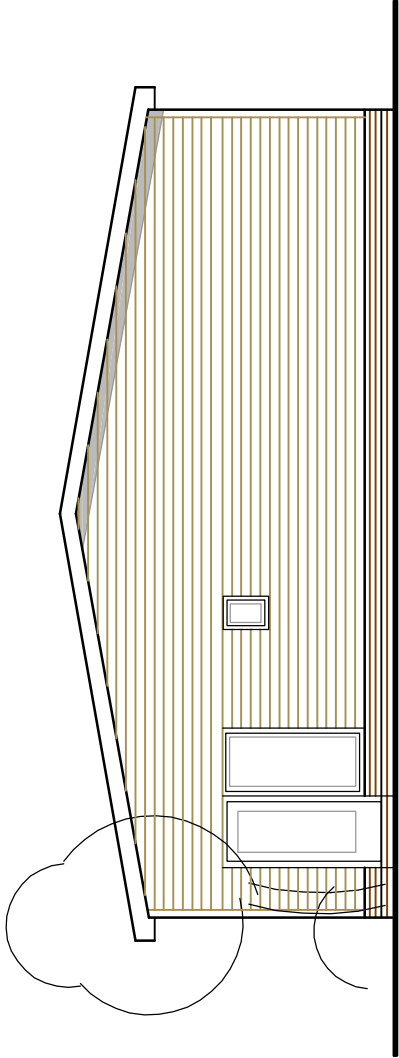

Proposed East Elevation 1:100

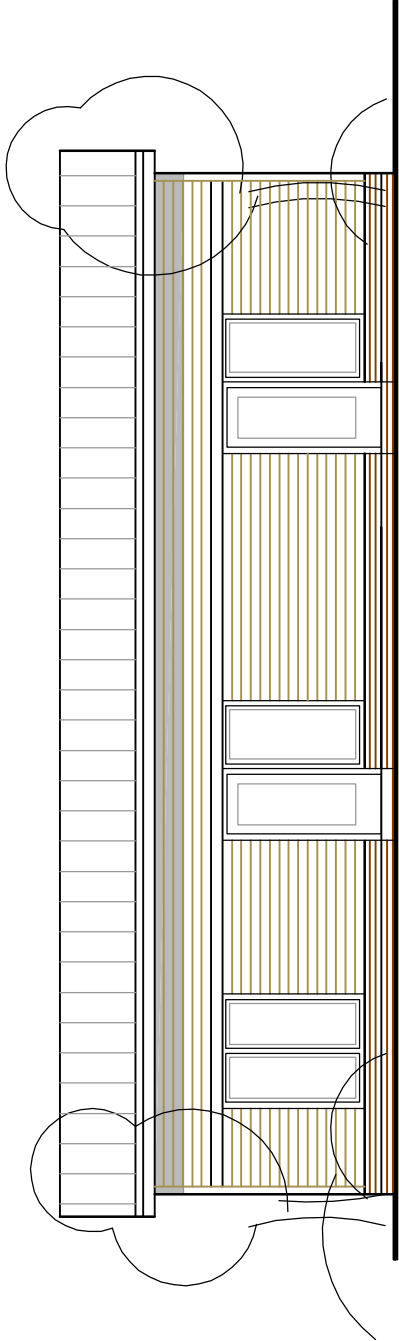

Proposed North Elevation 1:100

**Amdesign**

ARCHITECTURE DESIGN DEVELOPMENT  
leeza Aldis-Hobbs ARB RIBA SPAB

/mob: 07756 329400  
/-mail: leeza@amdesignltd.co.uk

PROJECT  
**WADARS  
HANGLETON LANE  
FERRING  
BN12 6PP**  
PROJECT STAGE  
**PI ANNING**

DRAWING  
**EDUCATION  
ELEVATIONS**  
DRAWING No  
**306/05**  
SCALE 1:100  
DATE 11.11.2010

REVISION  
DRAWN  
CHECKED  
LA

| LETTER | REVISION | DATE |
|--------|----------|------|
|        |          |      |
|        |          |      |
|        |          |      |

This scheme is subject to town planning and all other necessary consents. All dimensions and levels to be checked on site. This drawing is to be read in conjunction with other relevant drawings and documents. Report all discrepancies to the Architect before work commences.