




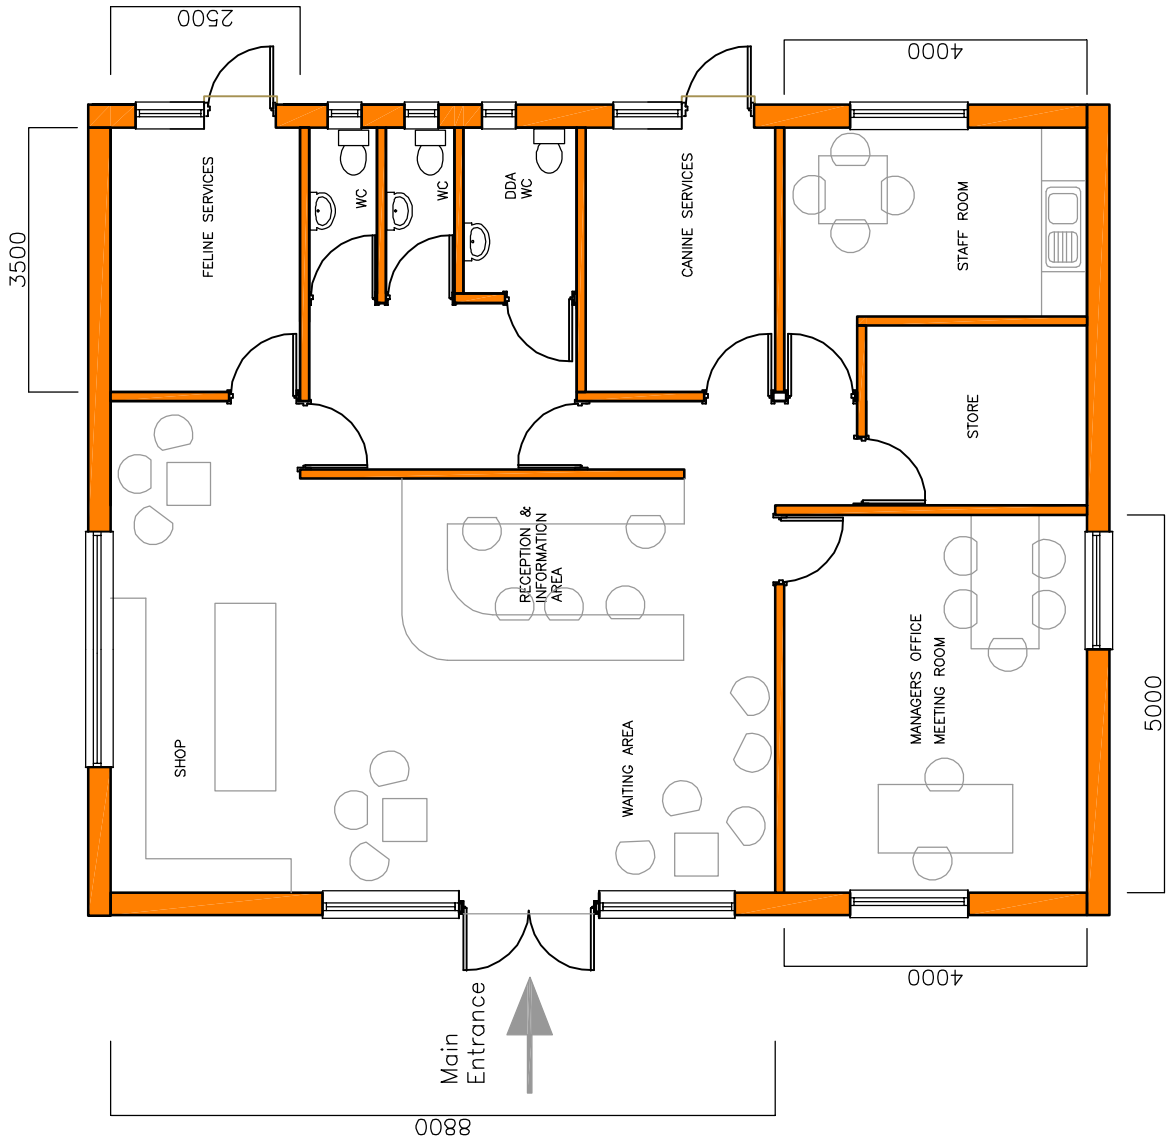

MAIN RECEPTION
Floor Plan 1:100

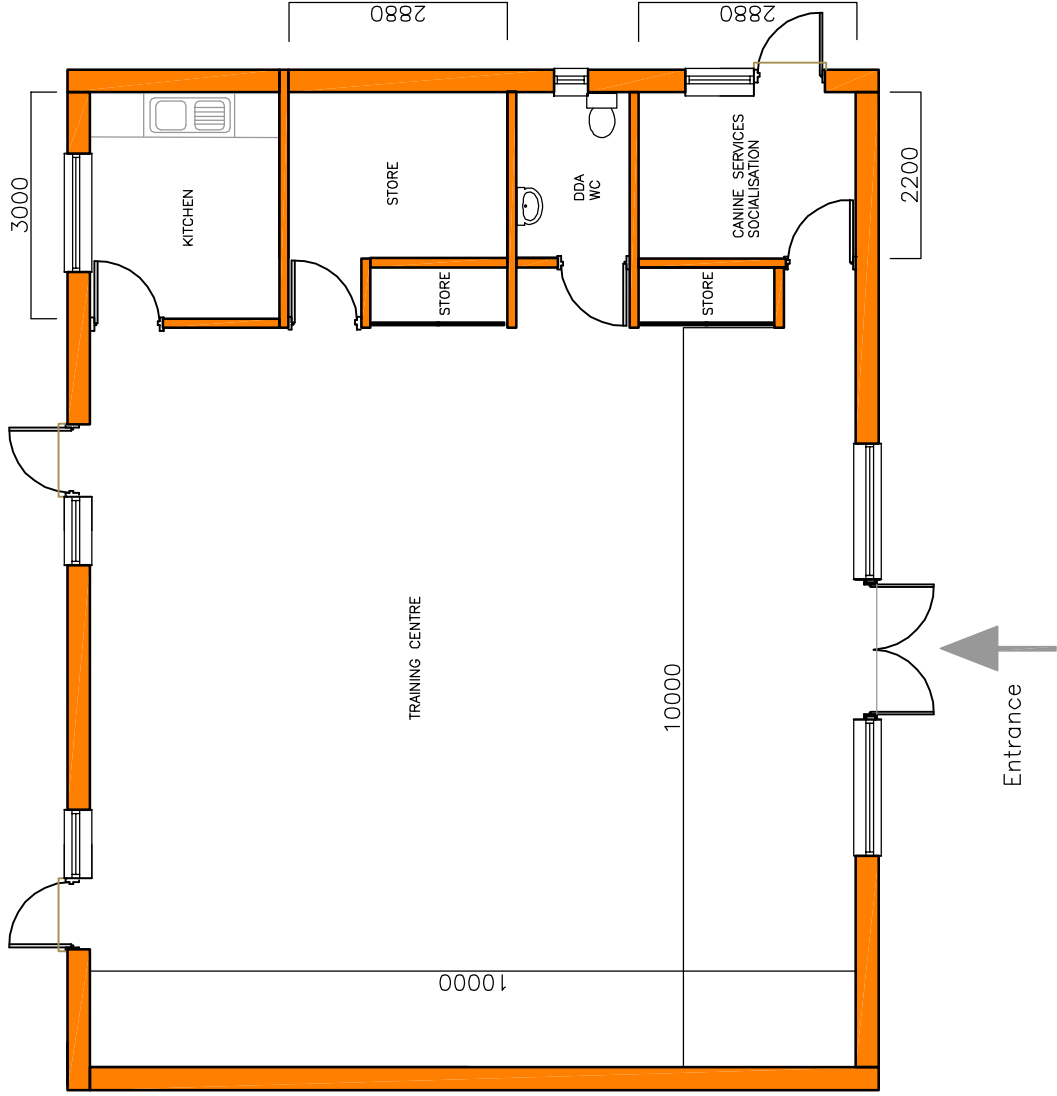

EDUCATION & TRAINING
Floor Plan 1:100

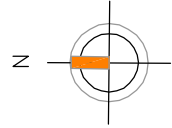

Amdesign

ARCHITECTURE DESIGN DEVELOPMENT
Leeza Aldis-Hobbs ARB RIBA SPAB
/obj: 07756 329400
E-mail: leeza@amdesignltd.co.uk

PROJECT
**WADARS
HANGLETON LANE
FERRING
BN12 6PP**
PROJECT STAGE
PI ANNING

DRAWING
**RECEPTION EDUCATION
PROPOSED PLANS**
DRAWING No
306/03
SCALE 1:100
DATE 14/04/2019
REVISION
DRAWN LA
CHECKED

LETTER REVISION DATE
This scheme is subject to town planning and all other necessary consents. All dimensions and levels to be checked on site. This drawing is to be read in conjunction with other relevant drawings and documents. Report all discrepancies to the Architect before work commences.