


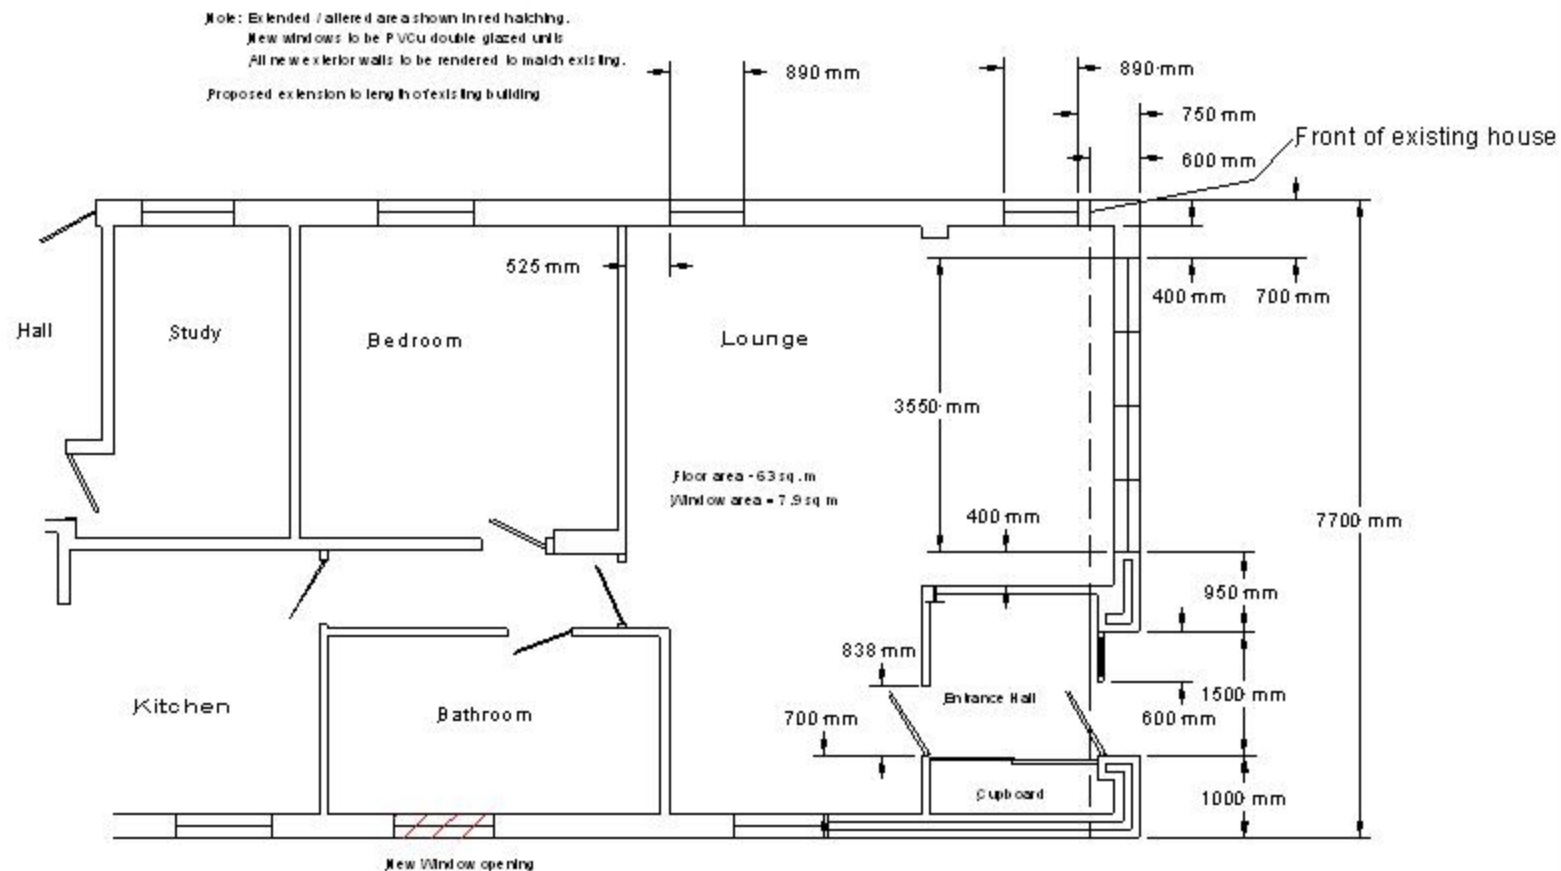

Proposed Ground Floor Plan

Drg No FG/111/14/HH/GFP Rev A

Scale 1:50

16, Ferring Close, Ferring, Worthing, BN12 5QT